


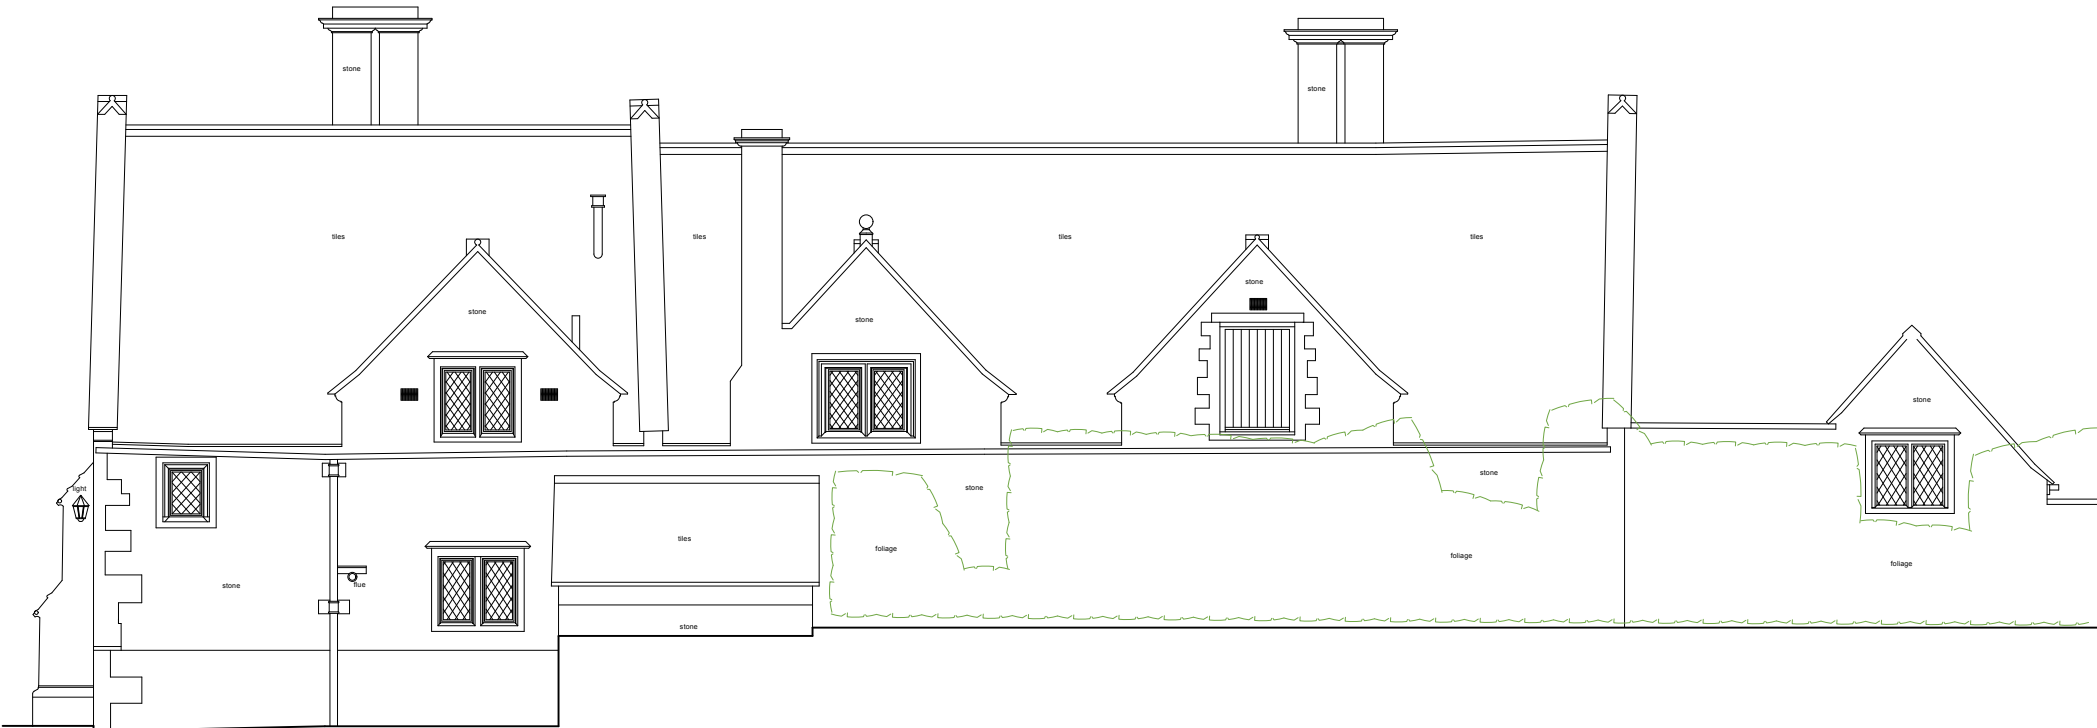

Existing South-West Elevation




Existing South-East Elevation




Existing North-East Elevation



Existing North-West Elevation

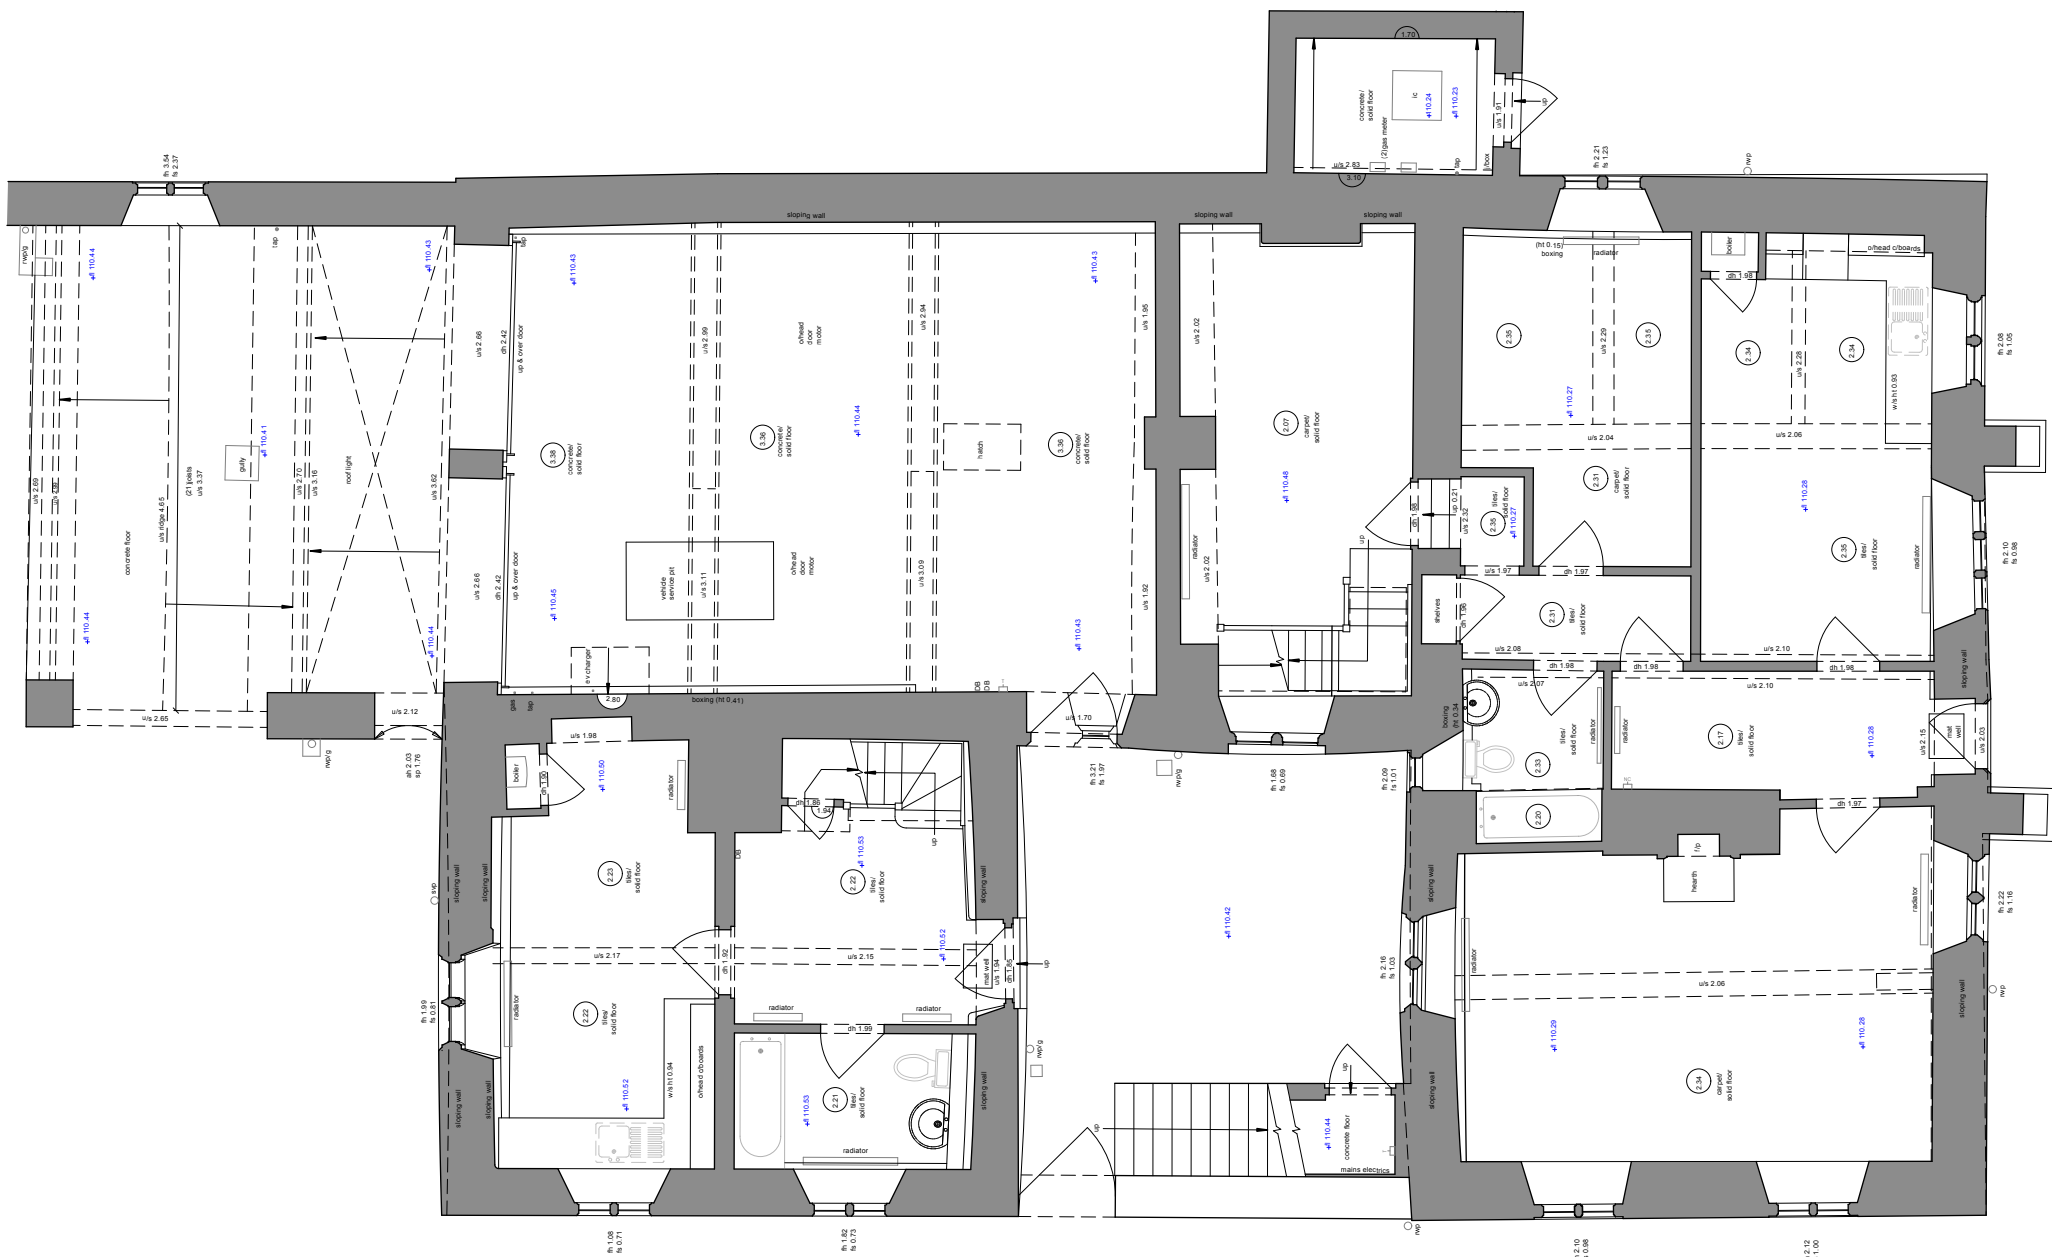


Existing Ground Floor Plan

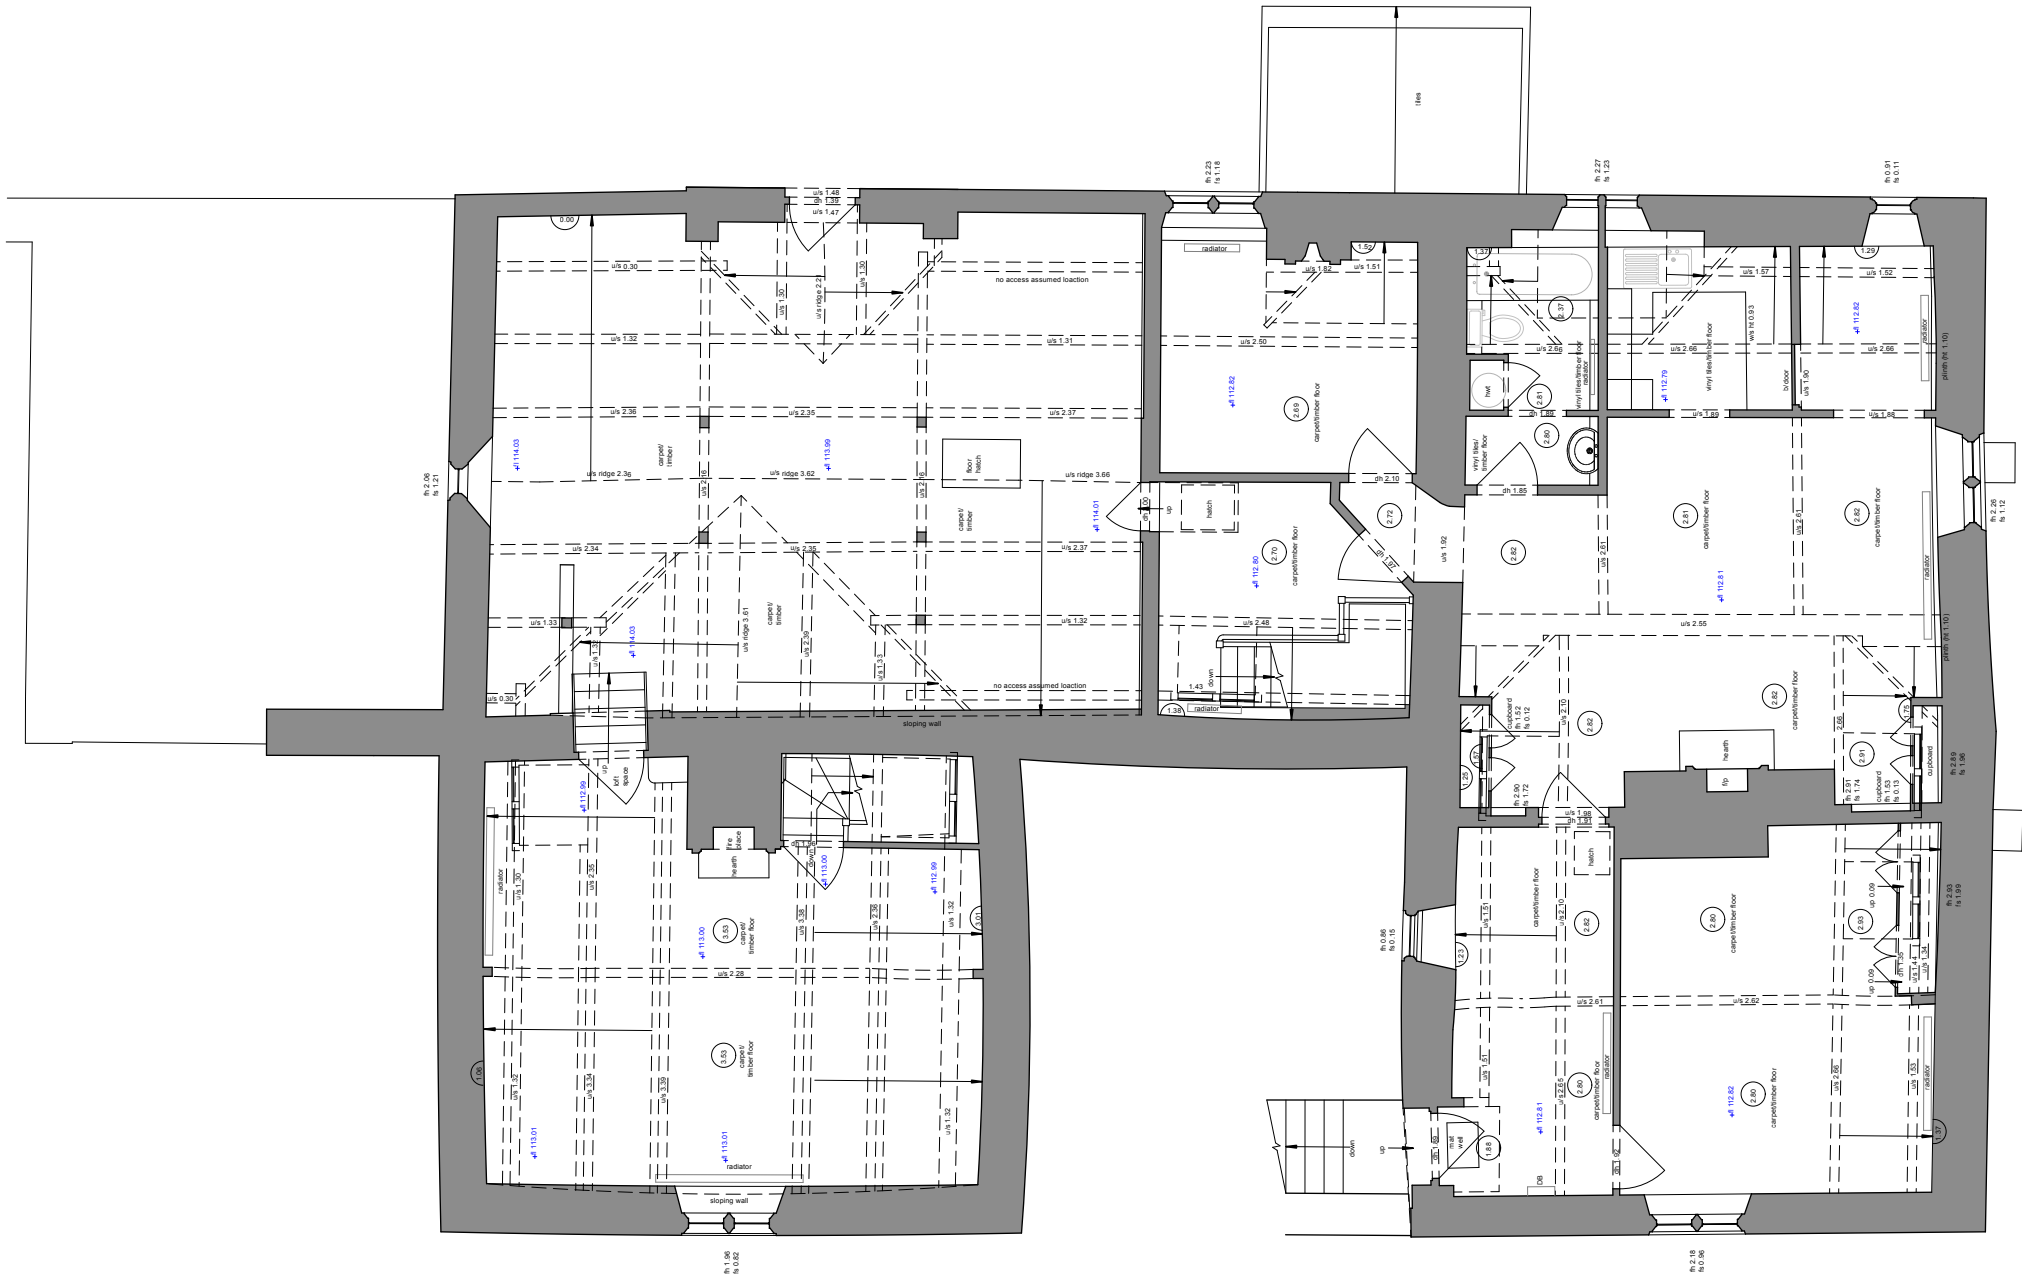

Existing First Floor Plan

- General Notes:
1. This drawing is to be read in conjunction with other consultants drawings.
 2. Site conditions must be checked prior to the commencement of work.
 3. Discrepancies must be reported directly to the Architect.
 4. Do not scale off drawing. Use figured dimensions only unless for planning purposes.
 5. This drawing may be issued in colour, and may be a non-standard paper size.
 6. Copyright Yangou Architects Ltd.

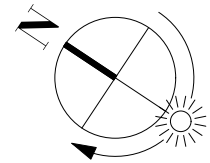

KEY:

Existing Walls

P1	04/11/2025	Pre-Application Issue	AG
Rev	Date	Notes	Drawn
Scale		1 : 100 @ A1	0 5m 0 15ft

QA Serial Number	115903
------------------	--------

YIANGOU	
Yangou Architects, Dyer House, 3 Dyer Street, Cirencester, Gloucestershire, GL7 2PP t 01285 880150 e architecture@yangou.com w www.yangou.com	
Project Address	Hazelbury Manor, Wiltshire, SN13 8HX
Project Description	Proposed Alterations
Drawing Title	Existing Granary Plans and Elevations
Drawing No.	2956-2000
Rev.	P1