
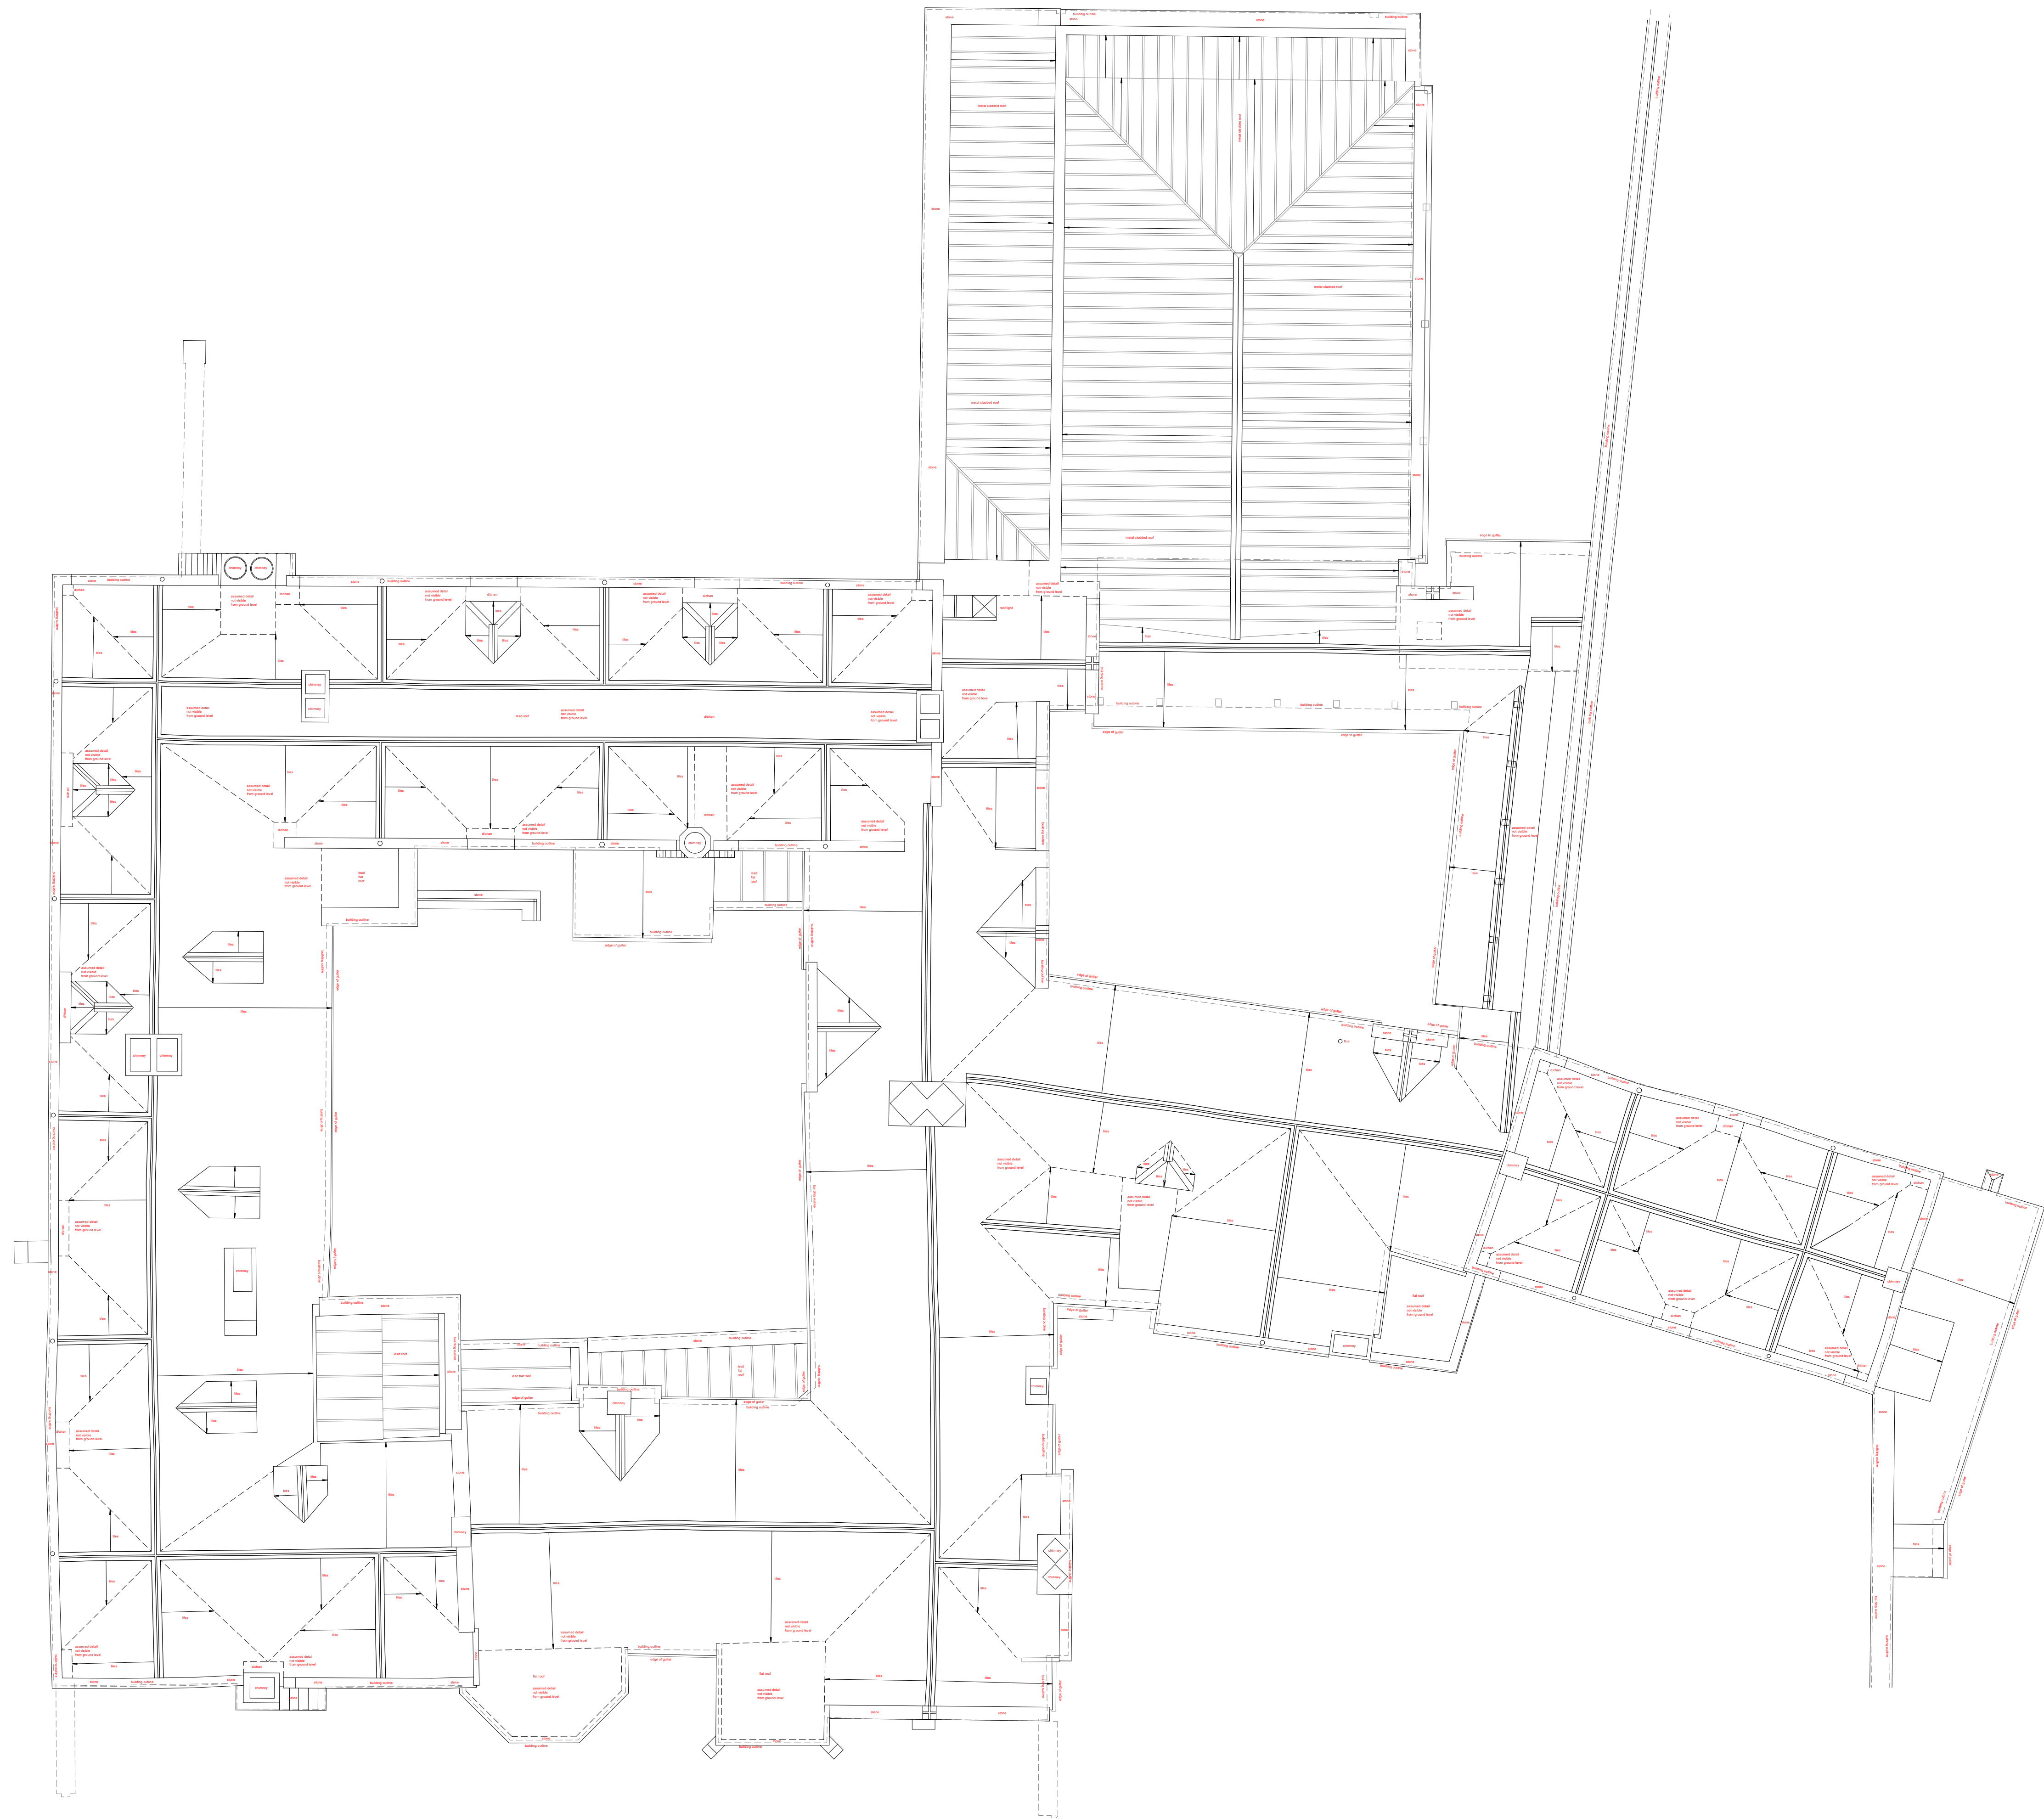


1. This drawing is to be read in conjunction with other consultants drawings.
2. Site conditions must be checked prior to the commencement of work.
3. Discrepancies must be reported directly to the Architect.
4. Do not scale off drawing. Use figured dimensions only unless for planning purposes.
5. This drawing may be issued in colour, and may be a non-standard paper size.
6. Copyright Yiangou Architects Ltd.

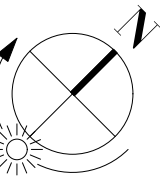

P1	20/08/2025	Preliminary Issue	NJS
Rev	Date	Notes	Drawn

Scale 1 : 100 @ A1

A graphic scale bar is provided below the table. It consists of two horizontal bars. The top bar is labeled '0' at the left end and '5m' at the right end. The bottom bar is labeled '0' at the left end and '15ft' at the right end. Both bars are divided into alternating black and white segments, representing the scale in meters and feet respectively.

QA Serial Number	114851
------------------	--------

YIANGOU

Yiangou Architects, Dyer House, 3 Dyer Street, Cirencester, Gloucestershire, GL7 2PP
t 01285 888150 e architecture@yiangou.com w www.yiangou.com

Project Address	Hazelbury Manor, Box, Wiltshire, SN13 8HX		
Project Description	Proposed Alterations		
Drawing Title	Main House - Existing Roof Plan		
Drawing No.	2956-1003	Rev.	P1