
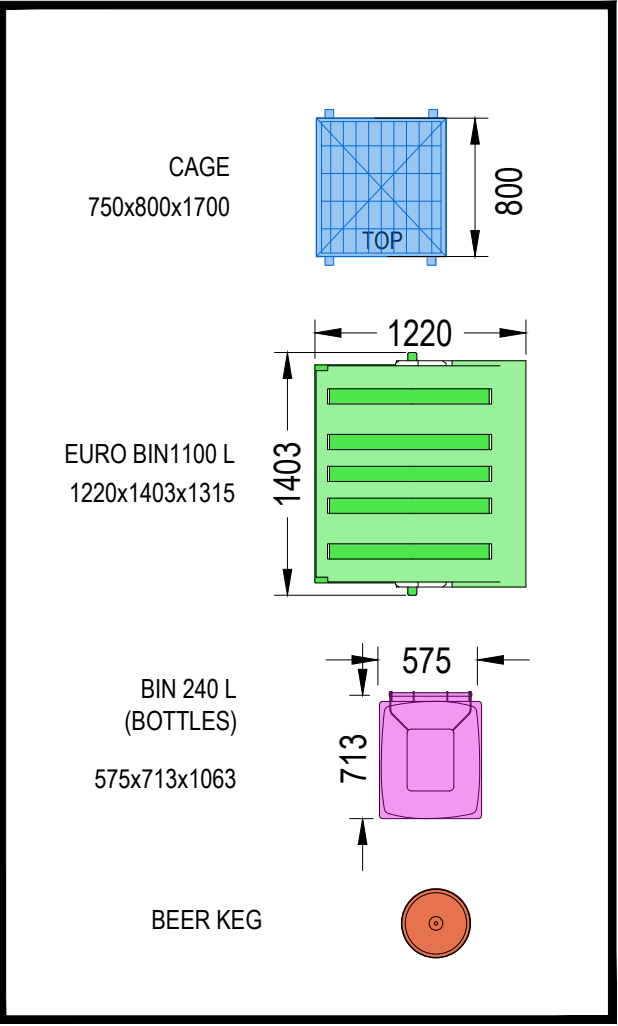


NOTE - Responsibility is not accepted for errors made by others in scaling from this drawing. All construction information should be taken from figured dimensions only

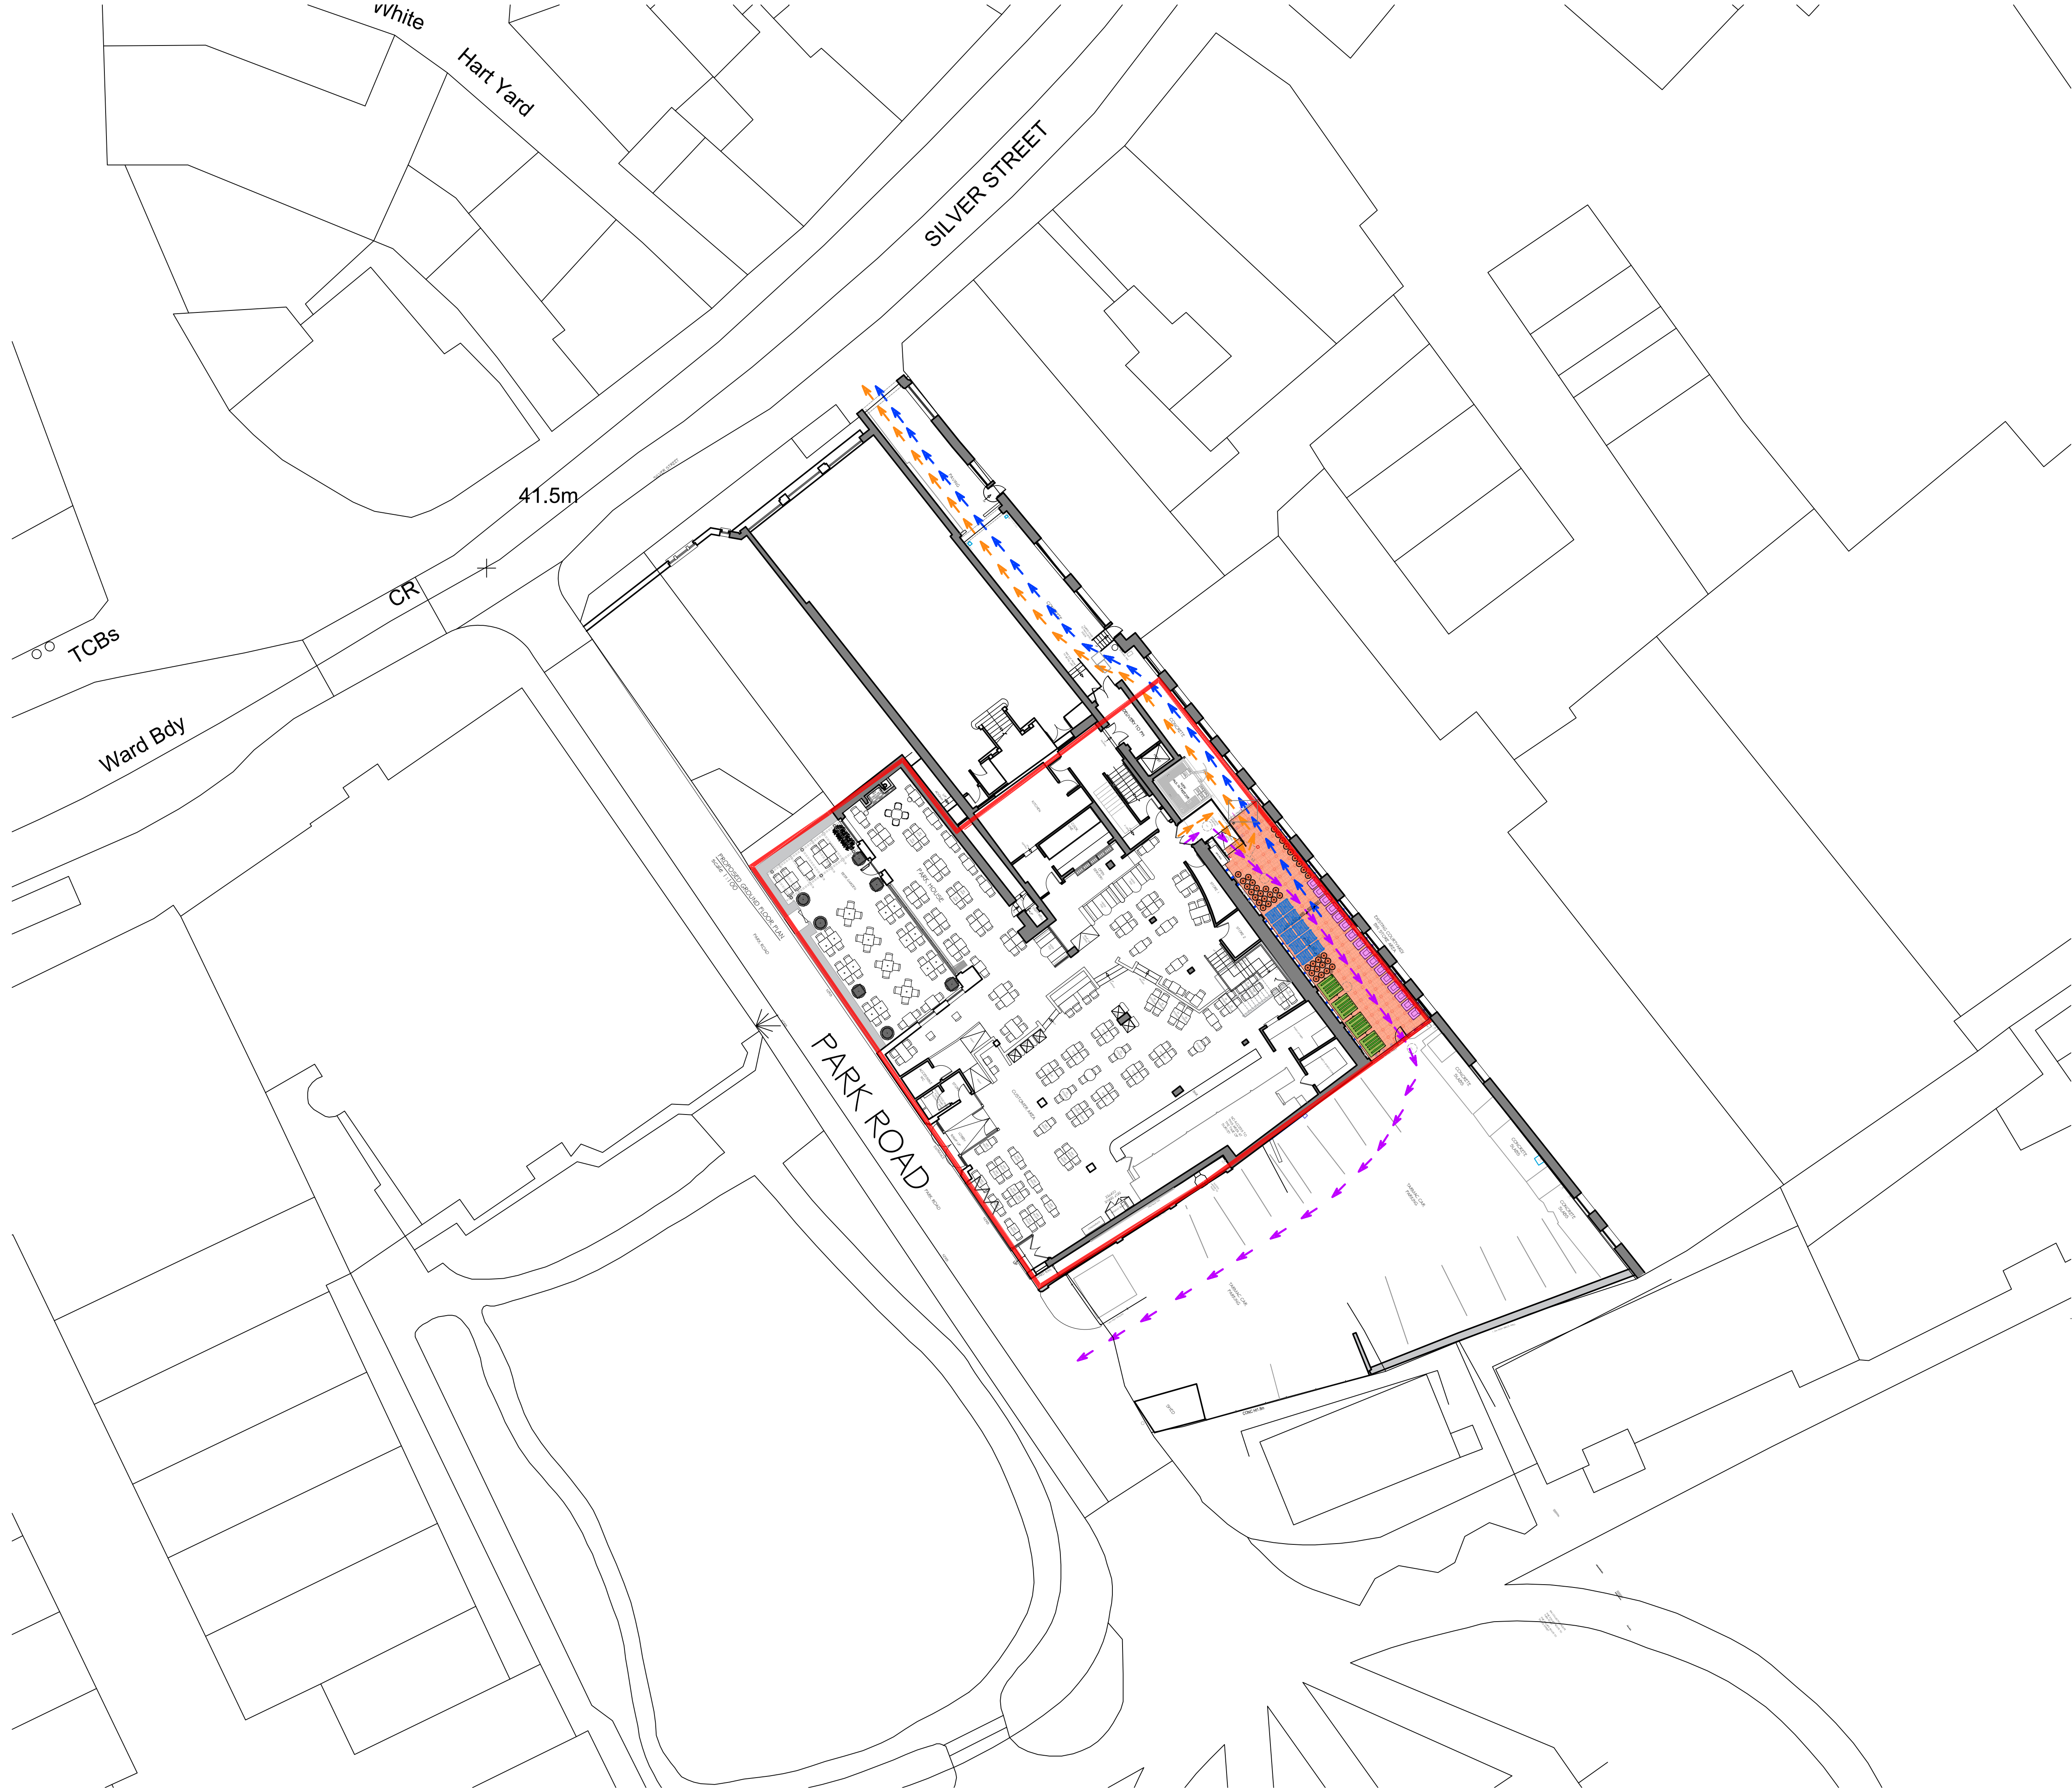


INDICATES SITE AREA
848m² / 0.0848ha

INDICATES PROPOSED GRATING AREA
76.5m² / 0.00765ha

NOTE
REAR YARD BINS AND CAGES SHOWING ON PROPOSED
RAISED STEEL GRATING ON PEDESTALS.
EXISTING COBBLE STONE PAVING PROTECTED FROM
DAMAGE AS LAID ON A WATER PERMEABLE SHEETING
LAYER.
PROPOSED STEEL GRATING SET BACK FROM EXISTING
BUILDING.
THIS DRAWING TO BE READ IN CONJUNCTION WITH
DRWG NO PLG-100, 110-112

REVISIONS

REV :

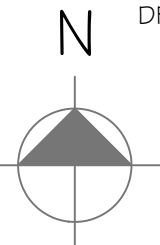

Scale 1:200
0 2 10m

PLANNING
kdpa

Brooklyn Chambers, 11 Goring Road,
Worthing, West Sussex BN12 4AP
+44 (0)1903 496 999 www.kdpaine.co.uk

CLIENT JD WETHERSPOON PLC
PROJECT PUB NO: 6265
THE ALBANY PALACE
TROWBRIDGE, BA14 8AQ
DRAWING

PROPOSED SITE PLAN
SHOWING REAR BIN STORAGE AND ROUTES

SCALE	DATE	DRAWN
A1/1:200	JAN 2026	AP
PROJECT No	DRAWING No	REVISION
7506	PLG-004	/