




NOTE - Responsibility is not accepted for errors made by others in scaling from this drawing. All construction information should be taken from figured dimensions only

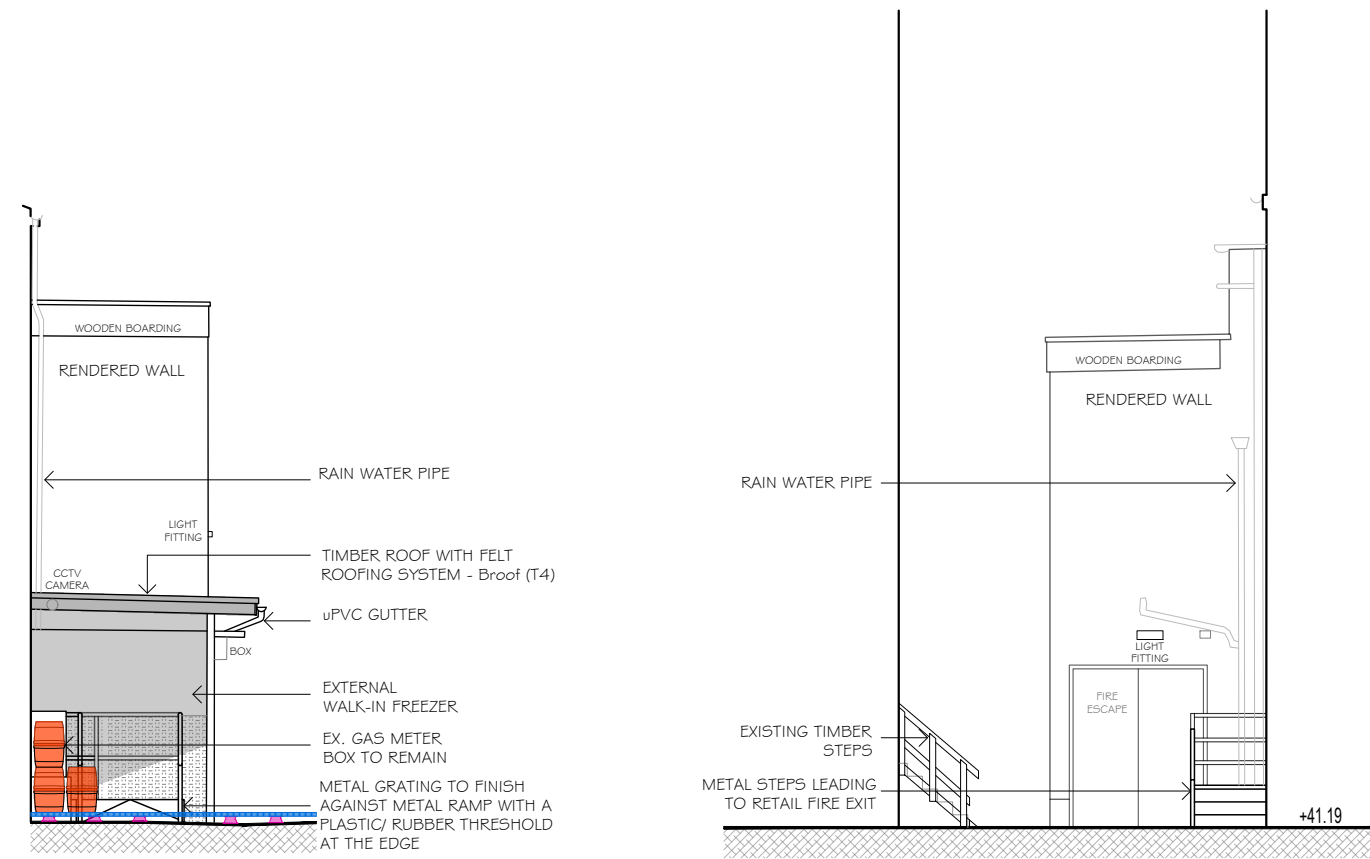


PROPOSED REAR ELEVATION (NORTH-EAST)
scale 1:100

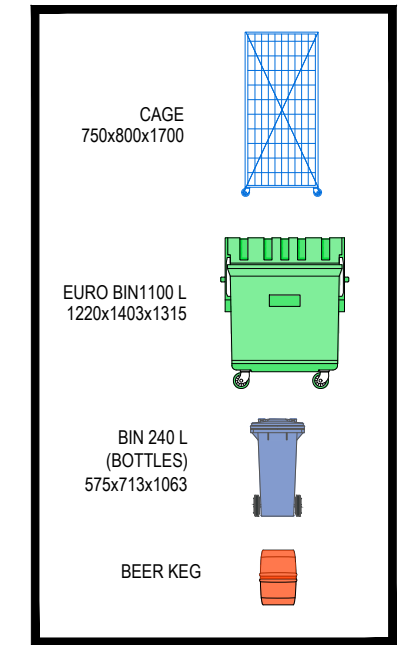


PROPOSED REAR COURTYARD
ELEVATION (SOUTH-EAST)
scale 1:100

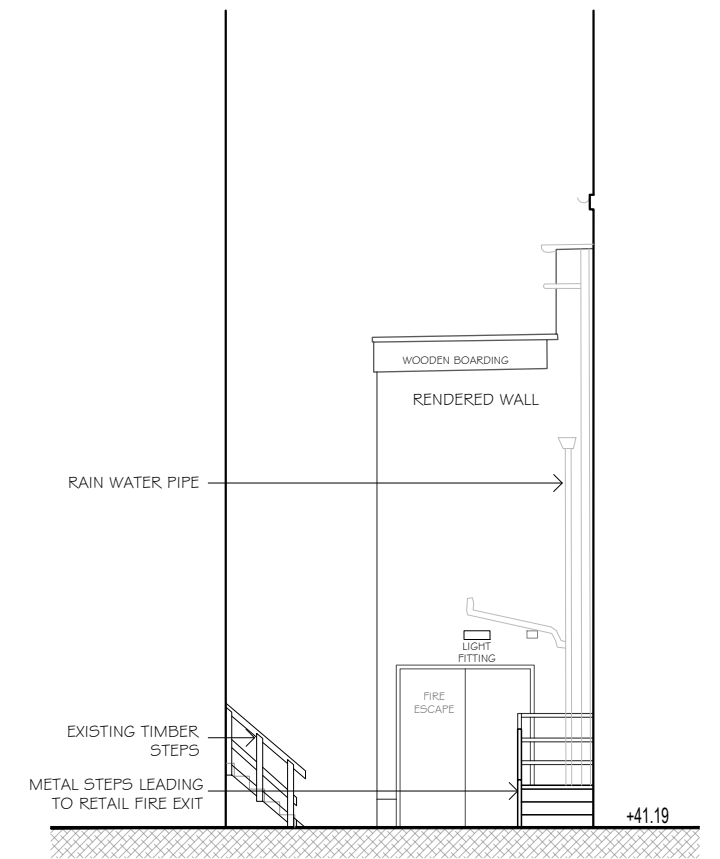

PROPOSED SIDE ELEVATION (NORTH-WEST)
scale 1:100

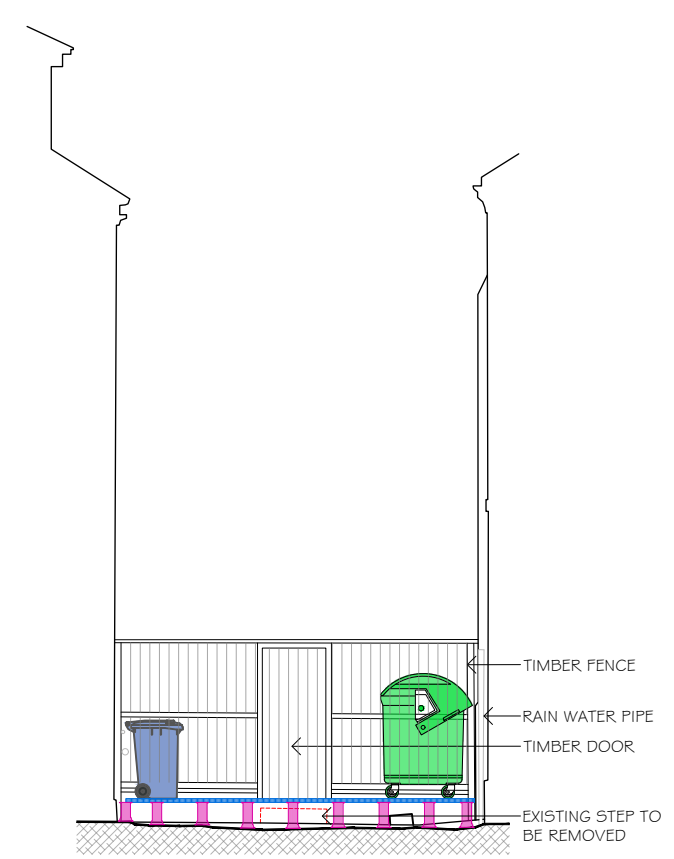

PROPOSED SIDE ELEVATION (NORTH-WEST)
scale 1:100

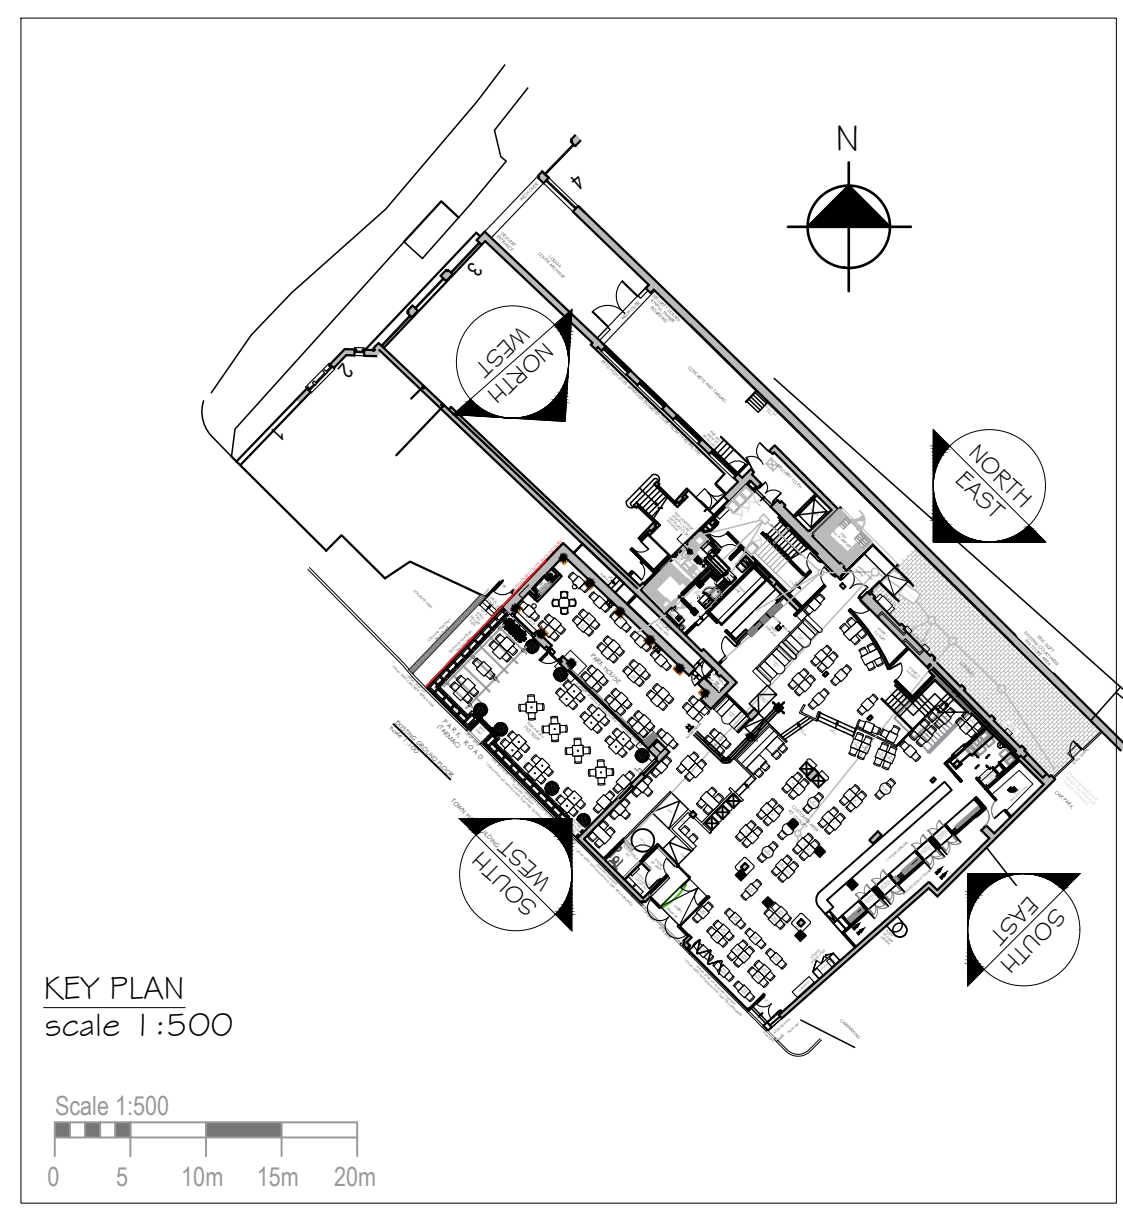

KEY PLAN
scale 1:500

REVISIONS

PLANNING
kdpa

Brooklyn Chambers, 11 Goring Road, Worthing, West Sussex BN12 4AP +44 (0)1903 496 999 www.kdpaine.co.uk		
CLIENT	JD WETHERSPOON PLC	
PROJECT	PUB NO: 6265 THE ALBANY PALACE TROWBRIDGE, BA1 4 8AQ	
DRAWING	PROPOSED ELEVATIONS - REAR YARD SHEET 1 OF 2	
SCALE	DATE	DRAWN
A2/1:100	JAN 2026	AP
PROJECT No	DRAWING No	REVISION
7506	PL6-GO1	