



NOTE - Responsibility is not accepted for errors made by others in scaling from this drawing. All construction information should be taken from figured dimensions only

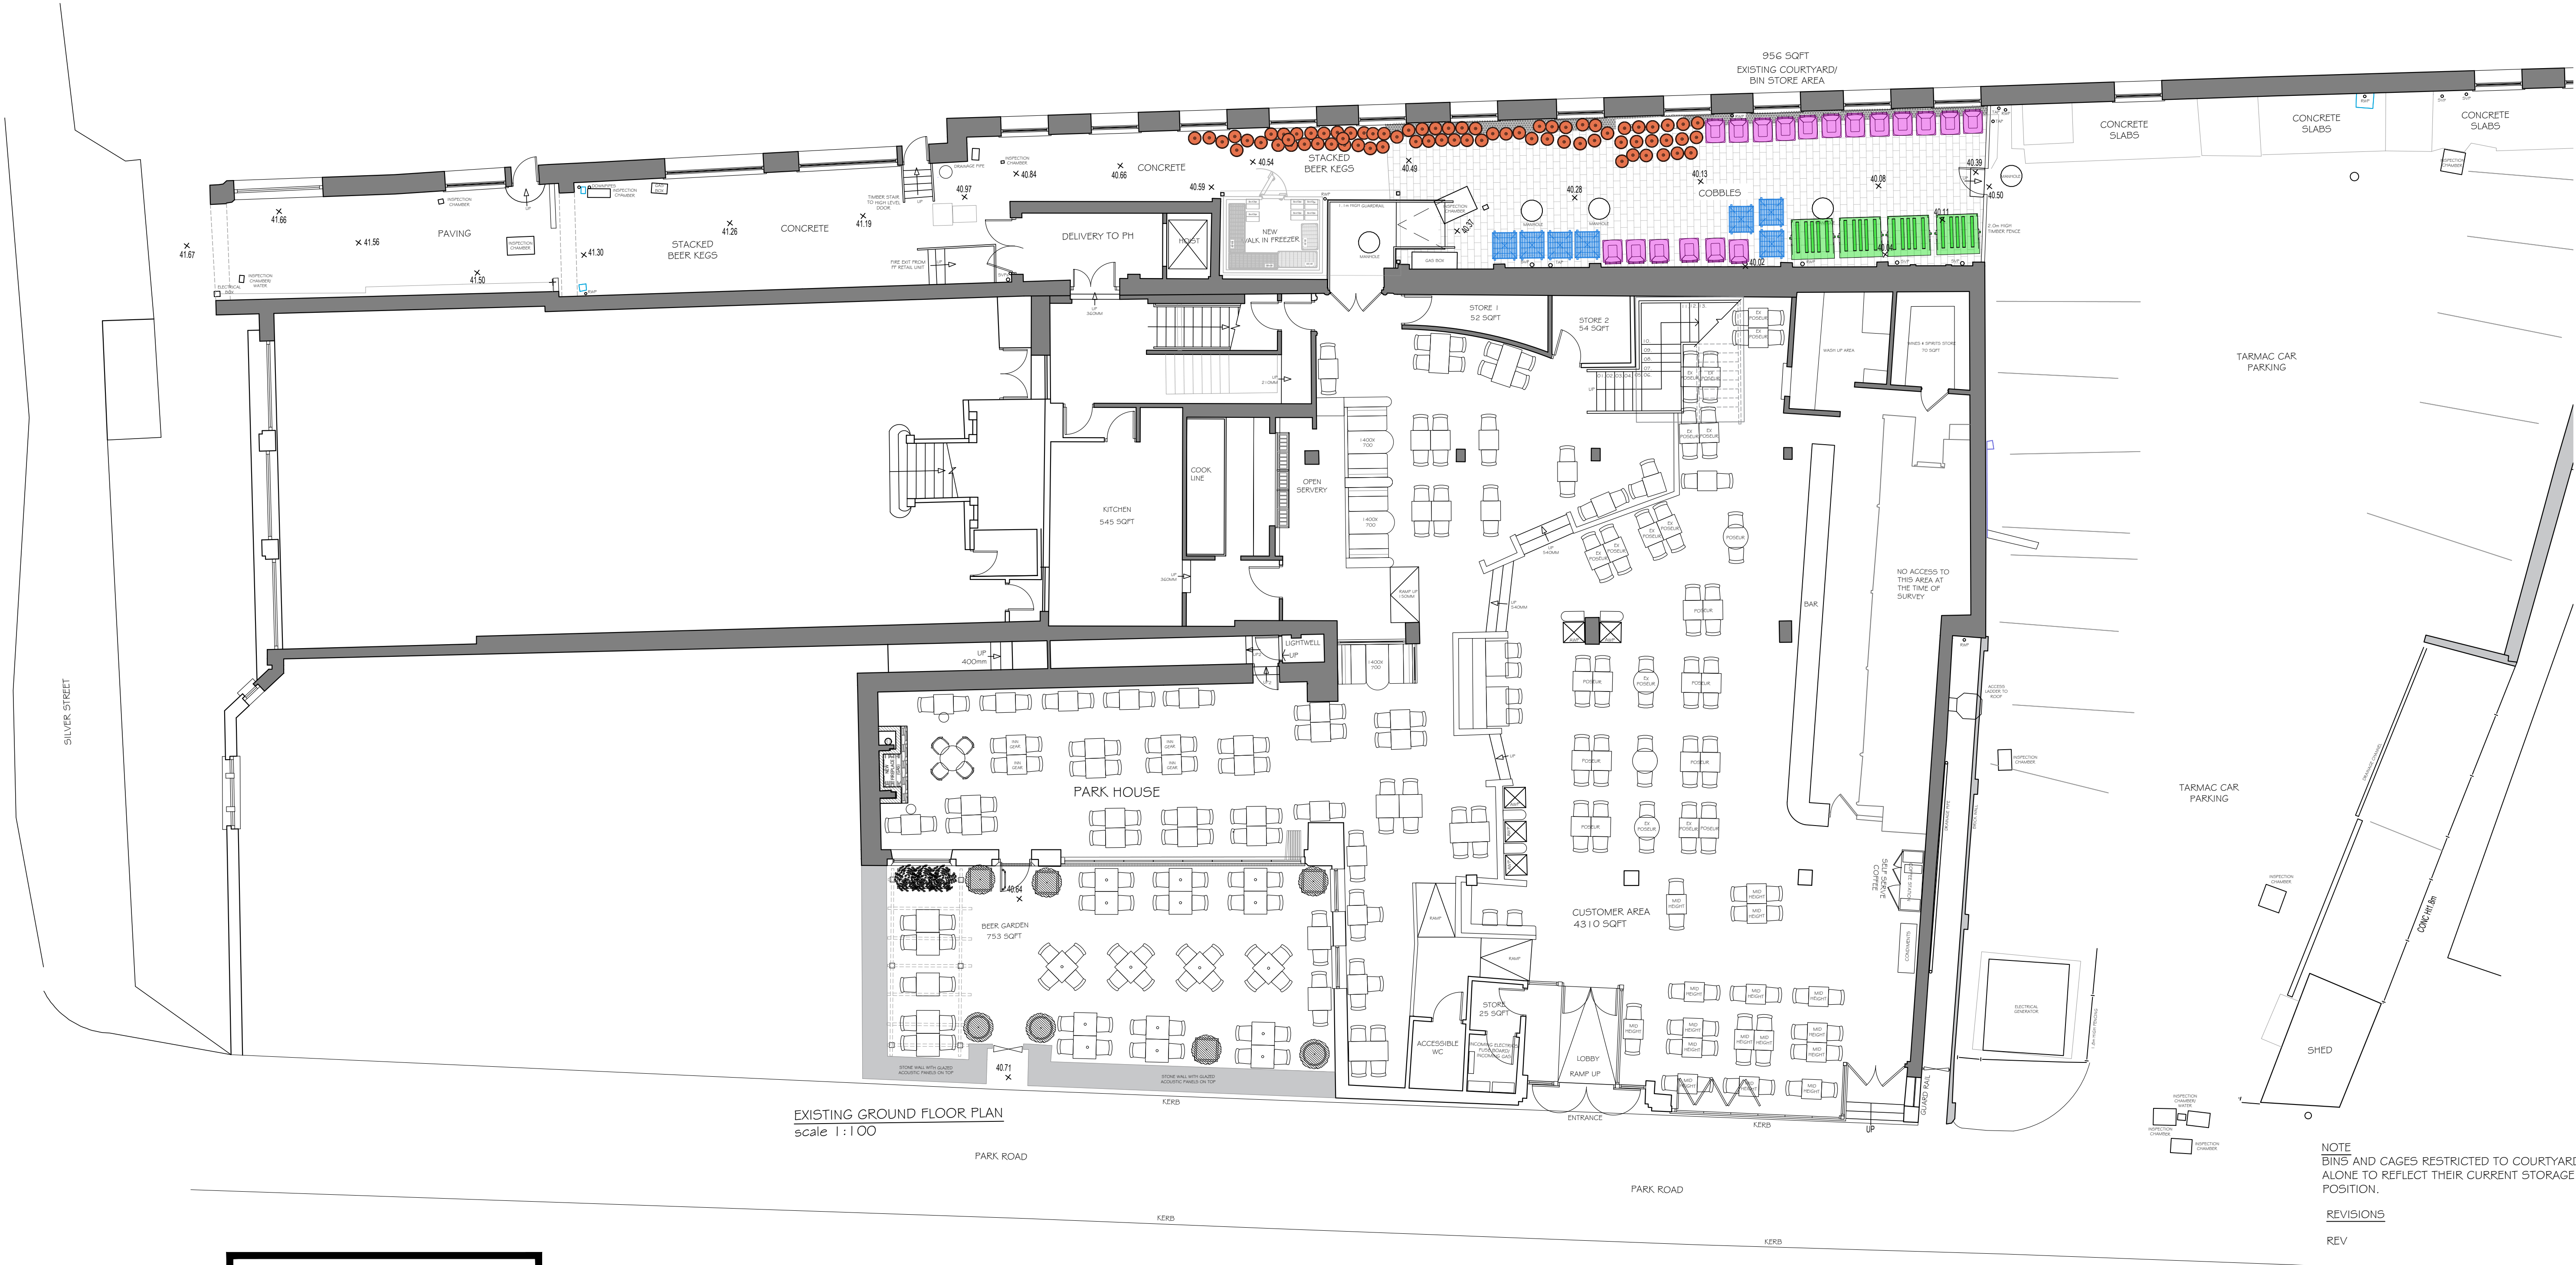

EXISTING GROUND FLOOR PLAN
scale 1:100

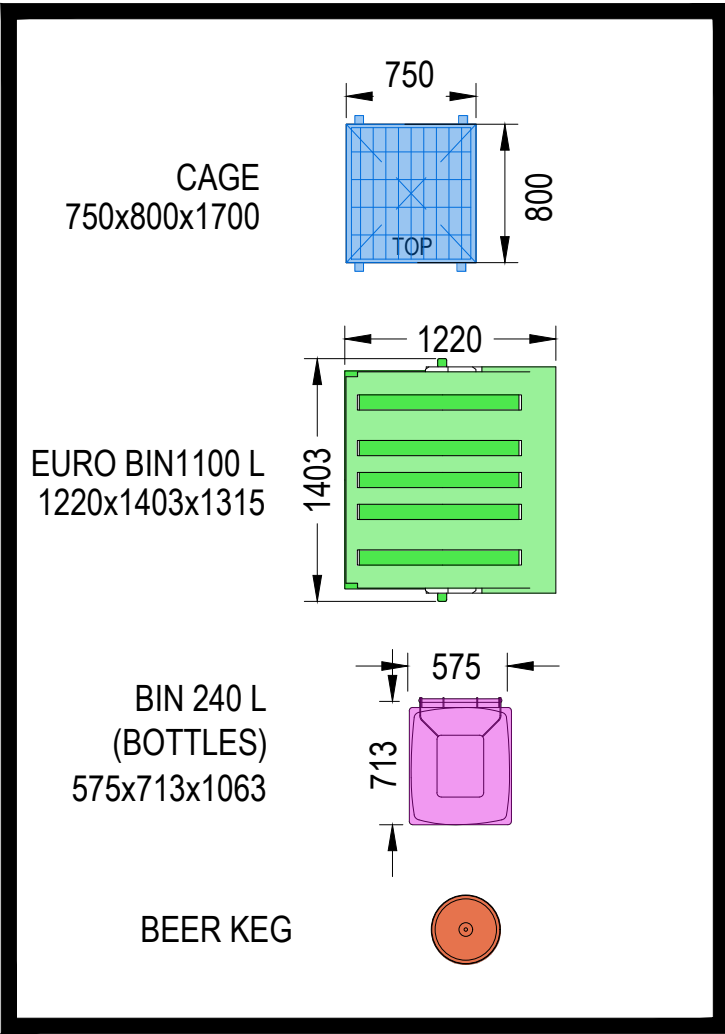

NOTE
BINS AND CAGES RESTRICTED TO COURTYARD AREA
ALONE TO REFLECT THEIR CURRENT STORAGE
POSITION.

REVISIONS
REV

PLANNING
kdpa

Brooklyn Chambers, 11 Goring Road, Worthing, West Sussex BN12 4AP +44 (0)1903 496 999 www.kdpaine.co.uk		
CLIENT	JD WETHERSPOON PLC	
PROJECT	PUB NO: 6265 THE ALBANY PALACE TROWBRIDGE, BA1 4 8AQ	
DRAWING	EXISTING GROUND FLOOR PLAN	
SCALE	A1/1:100	DATE
PROJECT No	7506	DATE
DRAWING No	PLG-010	REVISION
		AP
		/