


WEST ELEVATION - scale 1:100

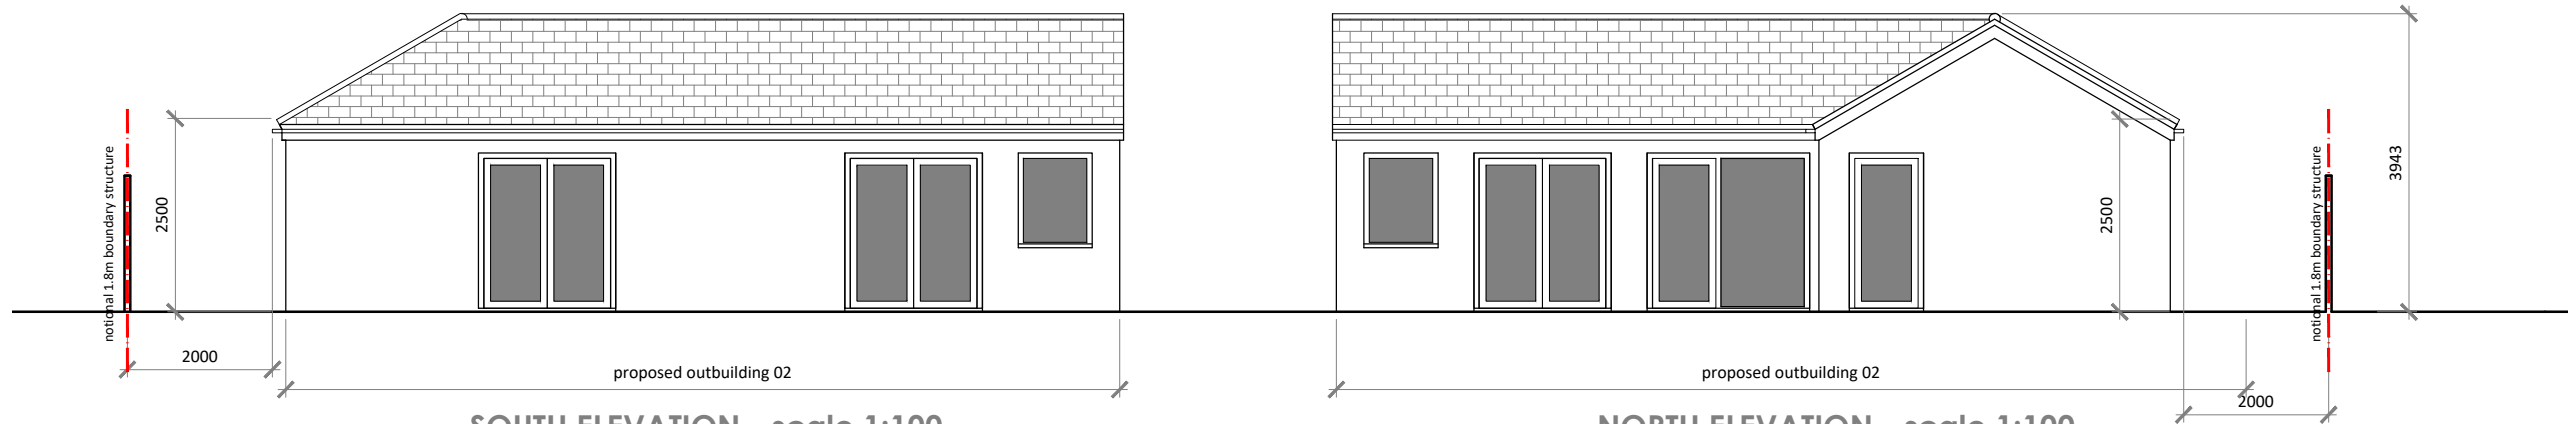


SOUTH ELEVATION - scale 1:100

NORTH ELEVATION - scale 1:100




WEST ELEVATION - scale 1:100

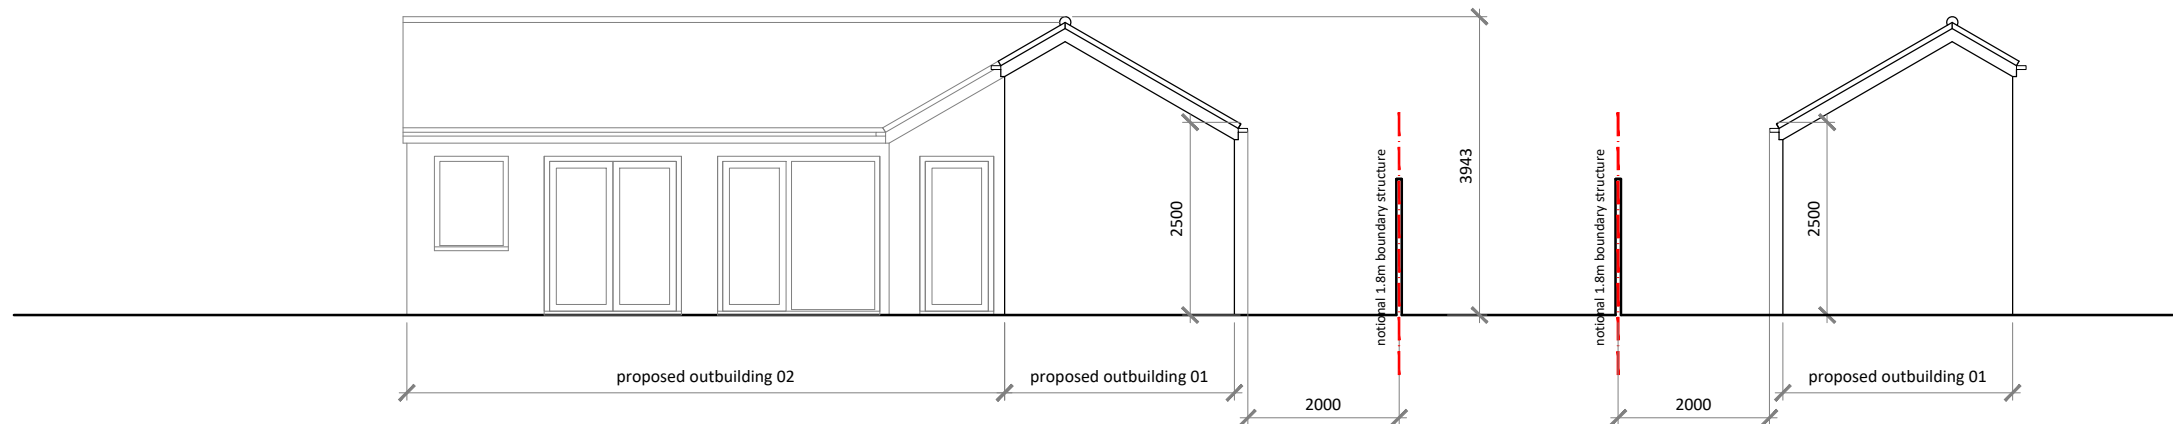

NORTH ELEVATION - scale 1:100

SOUTH ELEVATION - scale 1:100

NOTE: ALL MATERIALS TO MATCH ORIGINAL DWELLING

 

ISSUED FOR PLANNING

CLIENT Mr & Mrs Beecham
PROJECT 45 Lower Westwood Bradford On Avon
DRWG TITLE Proposed Elevations Sheet 02
DRWG NO A17 25 03 P04 Rev A
DRAWN NB
SCALE 1:100 @ A3
DATE 23.10.25
CHK'D NB

atelier 17 ltd

Atelier 17 Ltd, 28 Southleigh, Bradford On Avon, BA15 2EQ
nigel.a.w.bedford@gmail.com www.atelier17.co.uk T: 07841679591
This drawing is copyright. Only figured dimensions to be used.
Contractors to check all dimensions before proceeding