

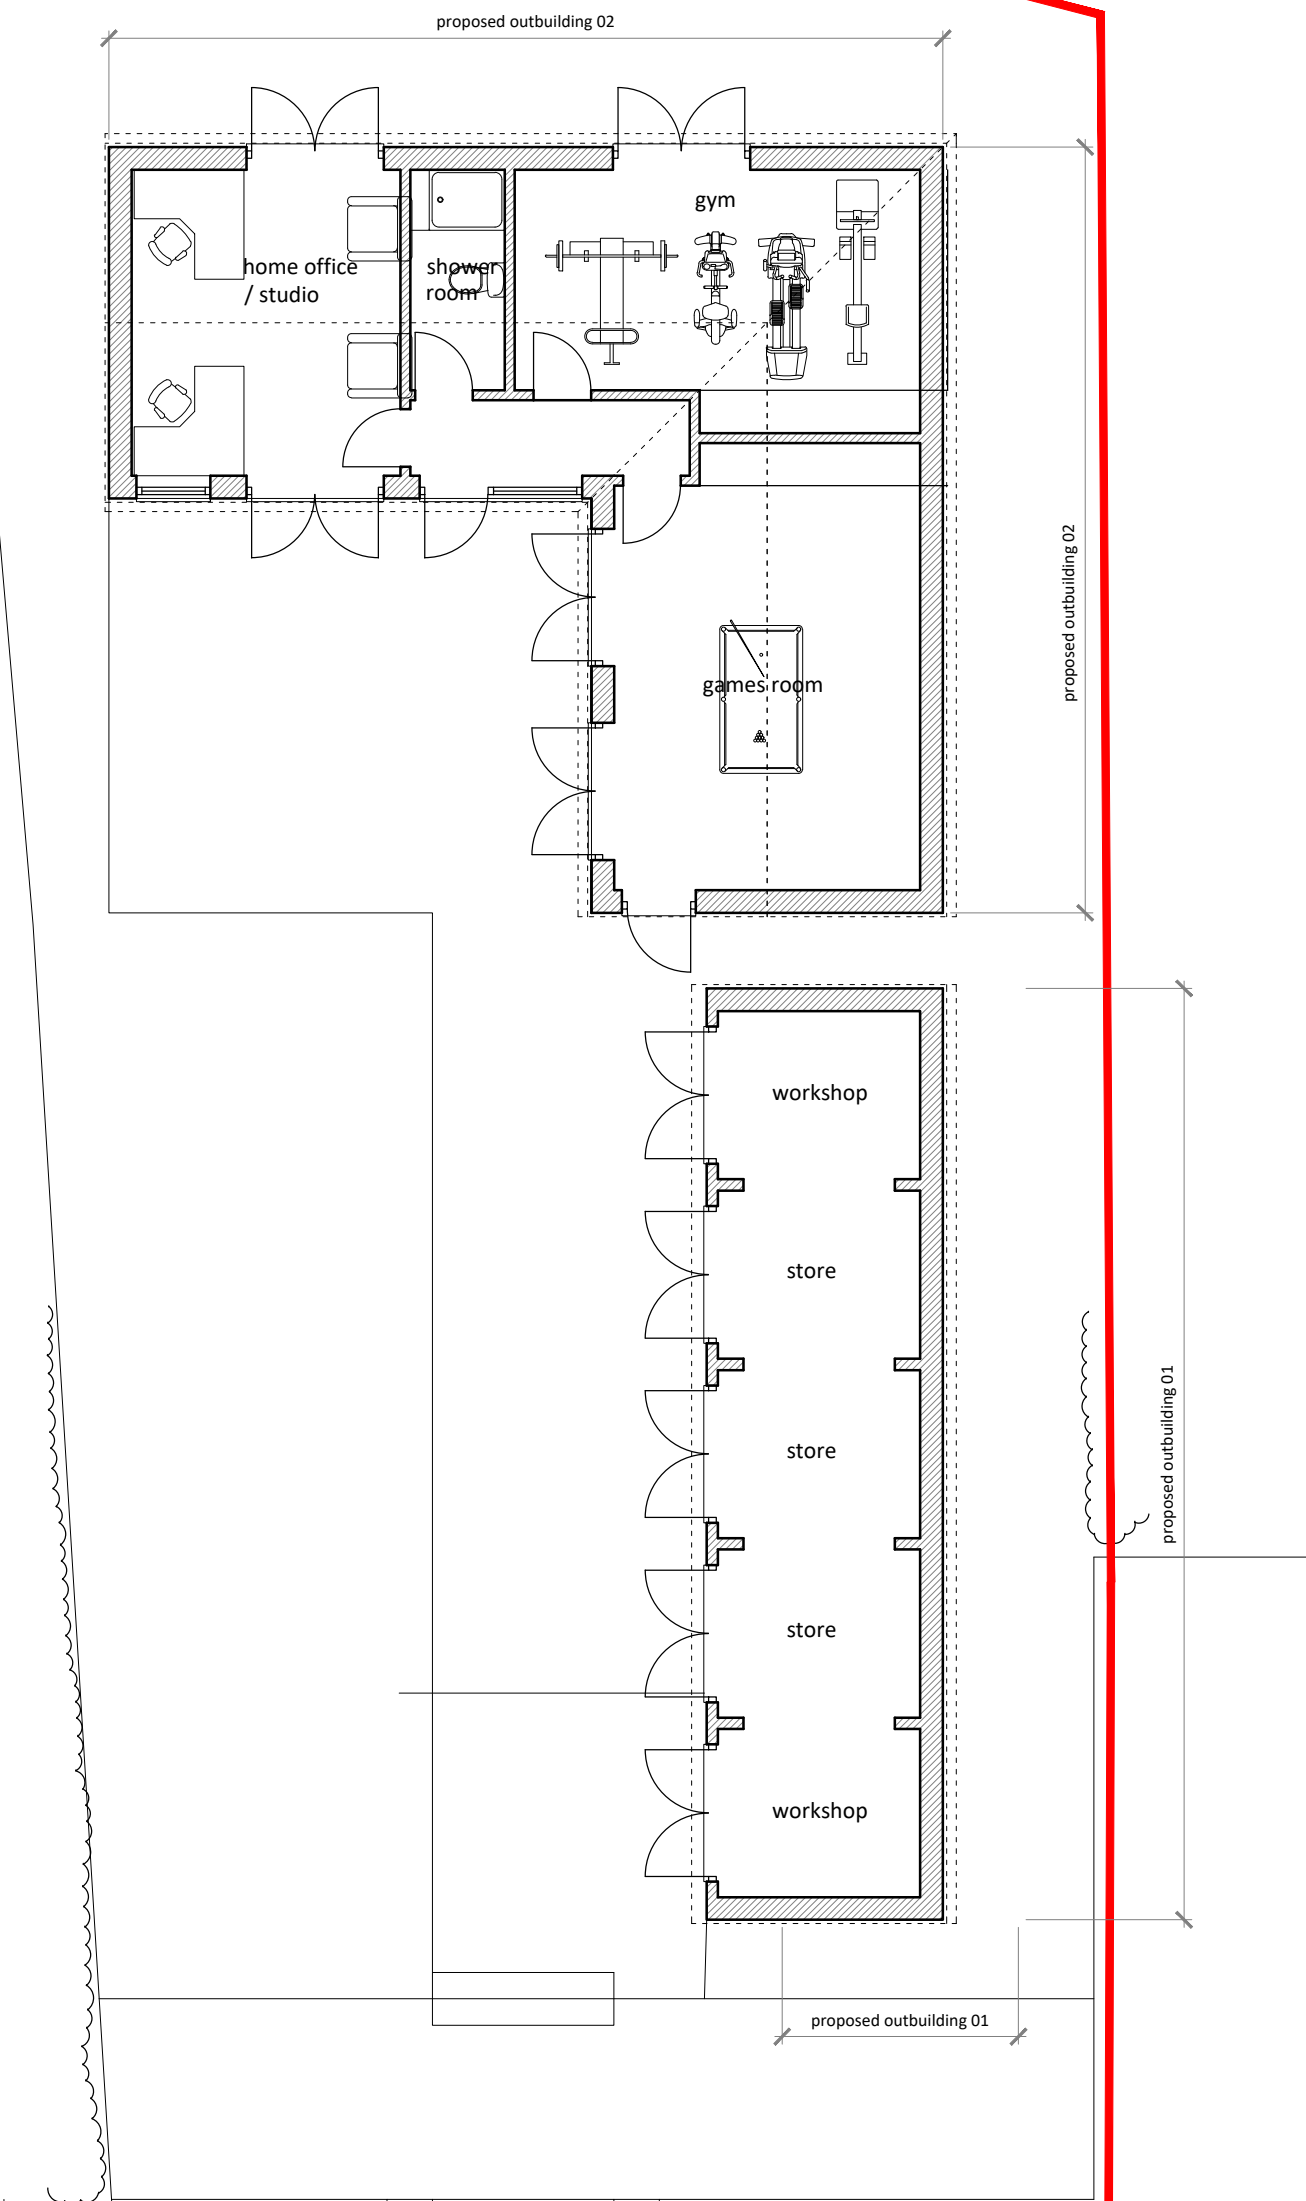
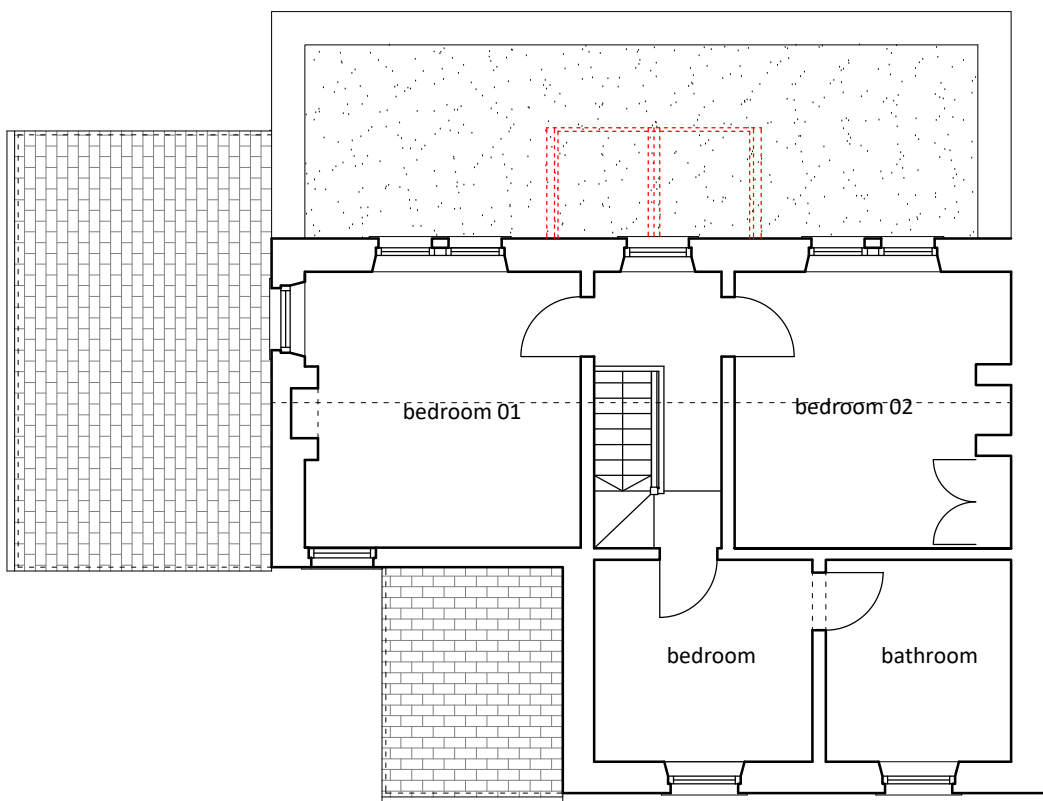


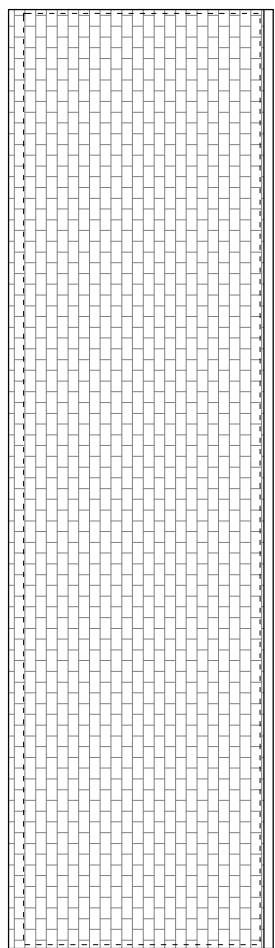

GROUND FLOOR PLAN - scale 1:100

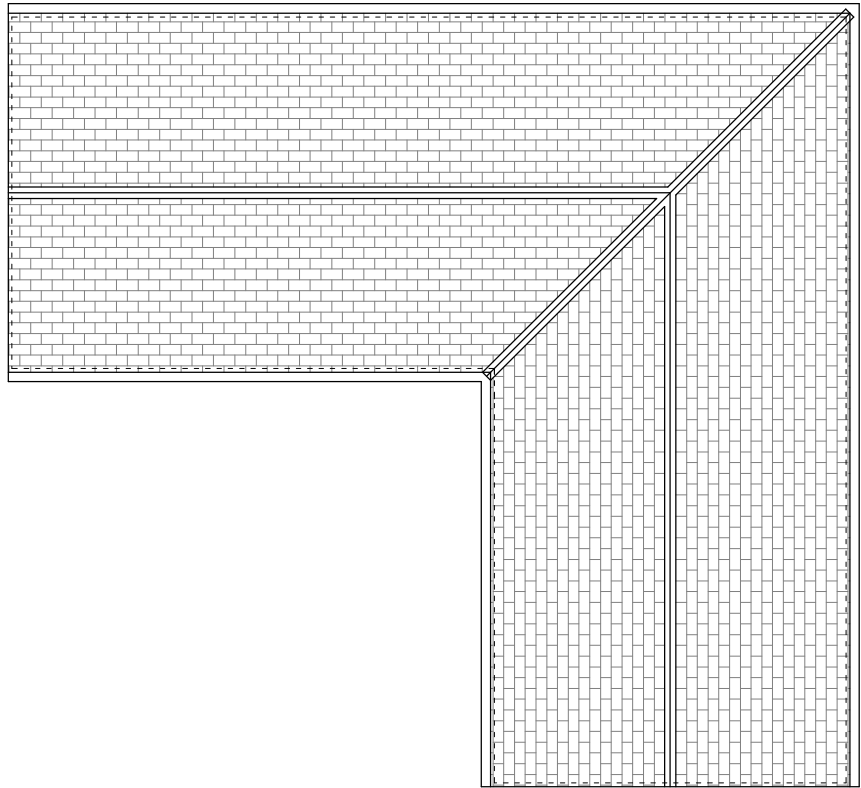

FIRST FLOOR PLAN - scale 1:100

1:100	
ISSUED FOR PLANNING	
CLIENT	Mr & Mrs Beecham
PROJECT	45 Lower Westwood, Bradford On Avon, BA15 2EQ
DRWG TITLE	Proposed Floor Plans - Ground and First
DRWG NO	A17 25 03 P02 Rev A
DRAWN	NB
SCALE	1:100 @ A2
DATE	23.10.25
CHK'D	NB
atelier 17 ltd	
© Atelier 17 Ltd, 28 Southleigh, Bradford On Avon, BA15 2EQ GP: Nigel A W Bedford@gmail.com V/A: www.atelier17.co.uk T: 01842679551 This drawing is copyright. Only figured dimensions to be used. Contractors to check all dimensions before proceeding.	