




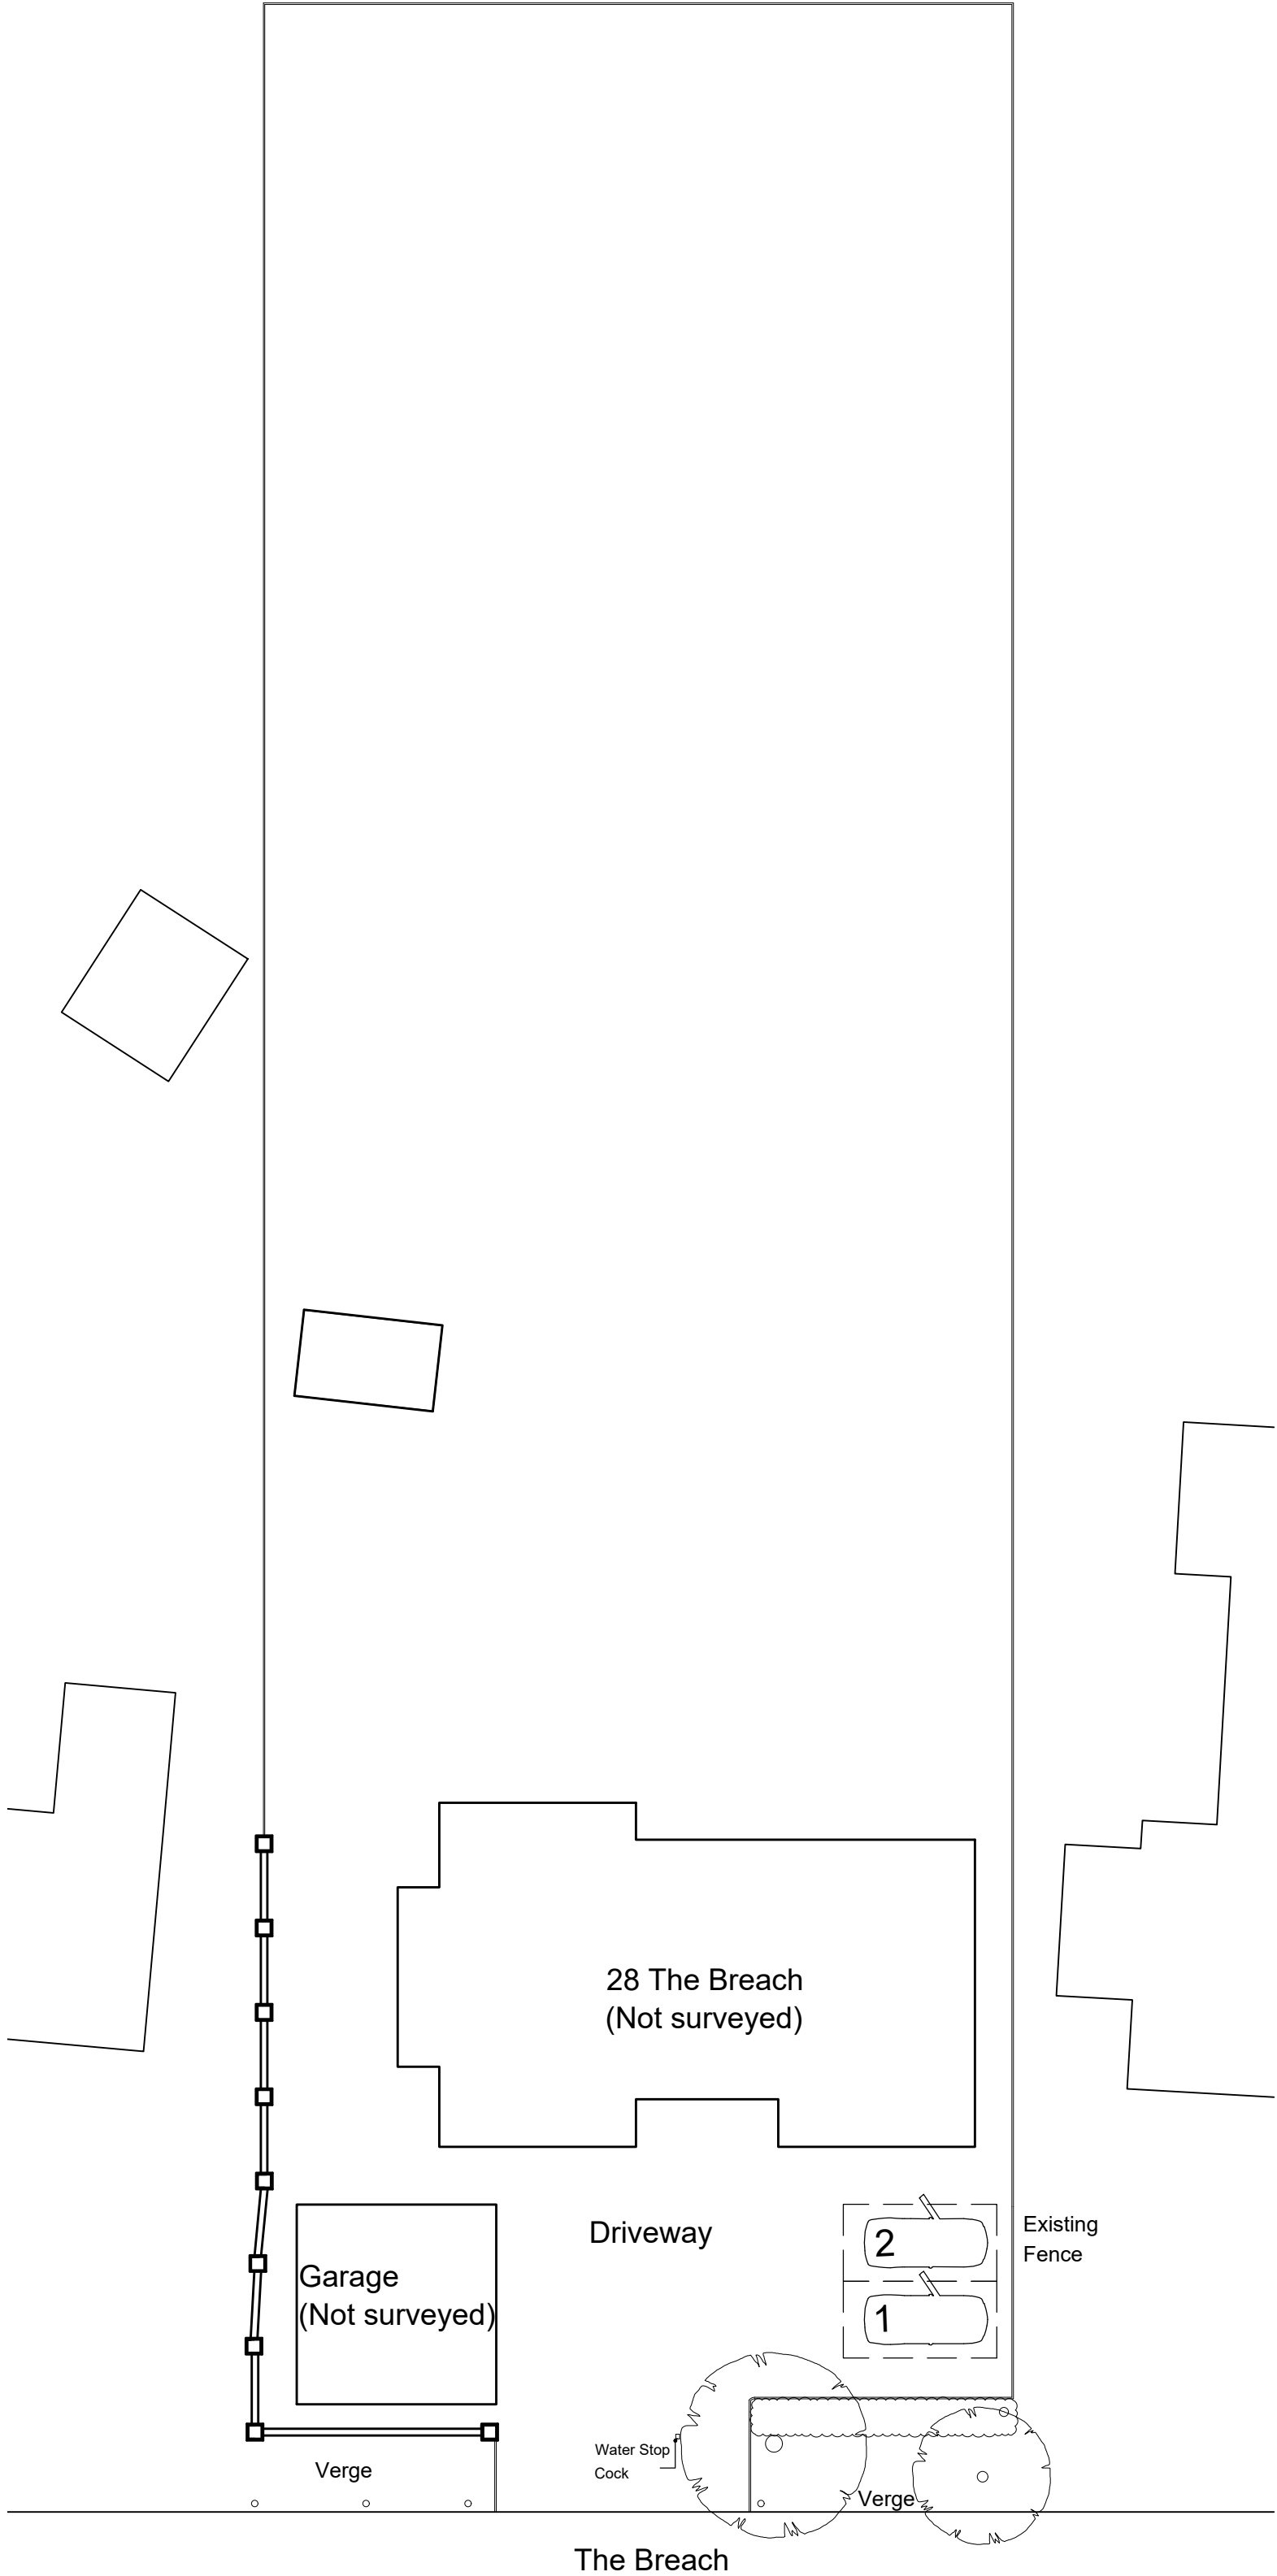

EXISTING
Site Plan
Scale 1:200

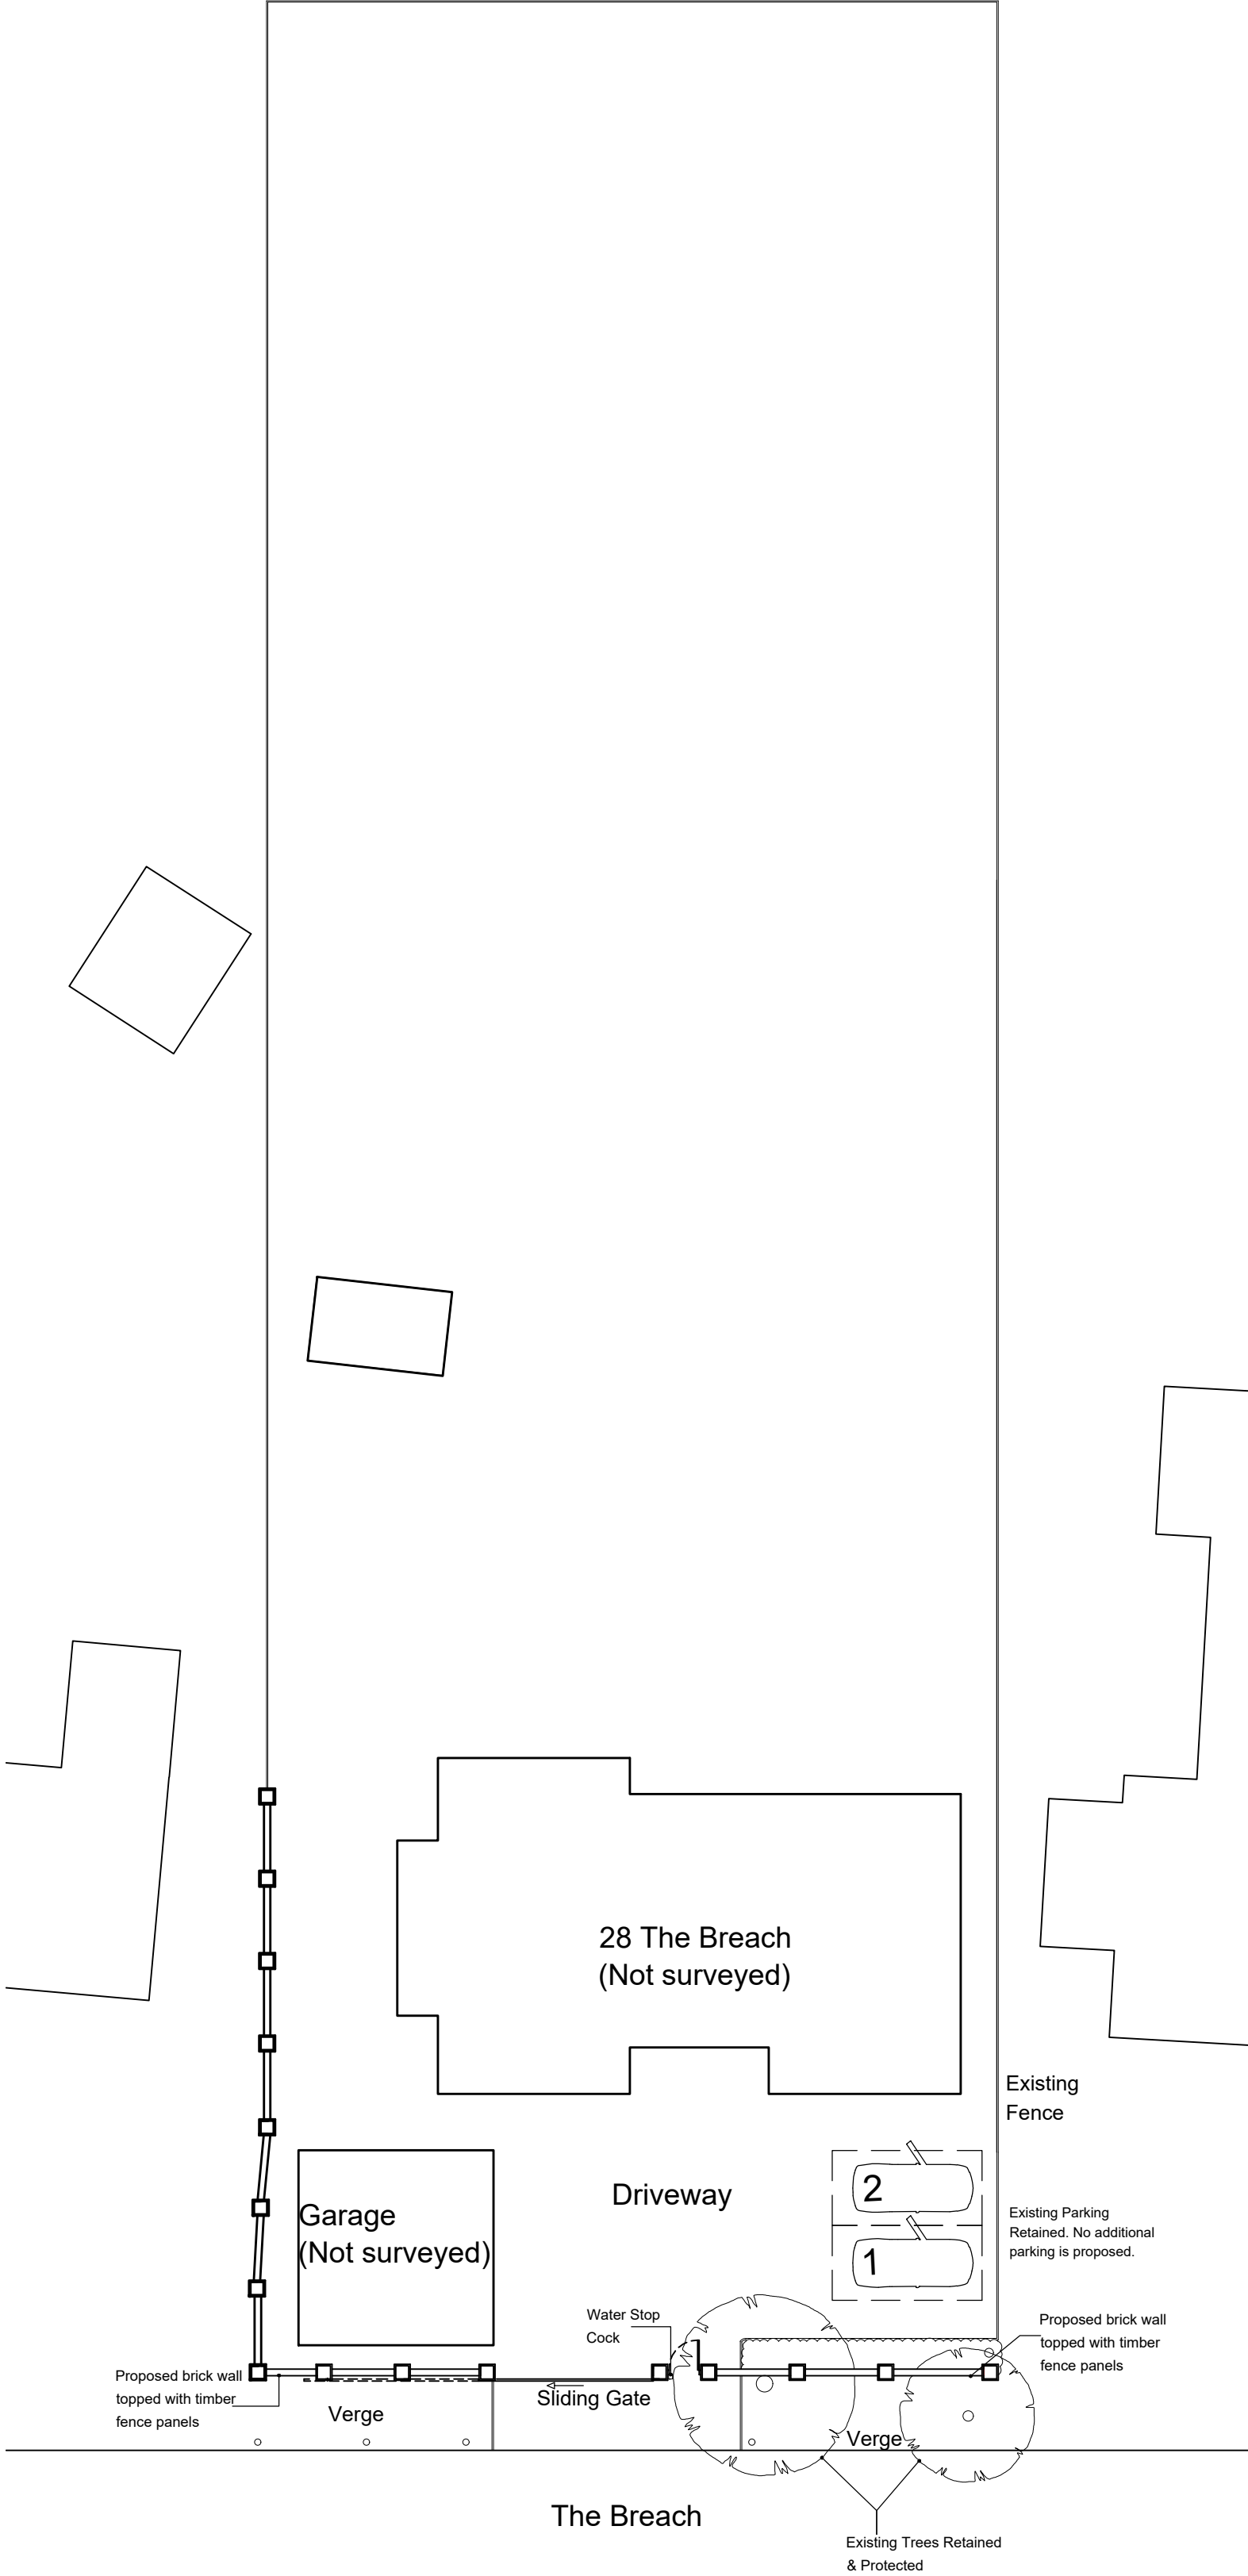

PROPOSED
Site Plan
Scale 1:200

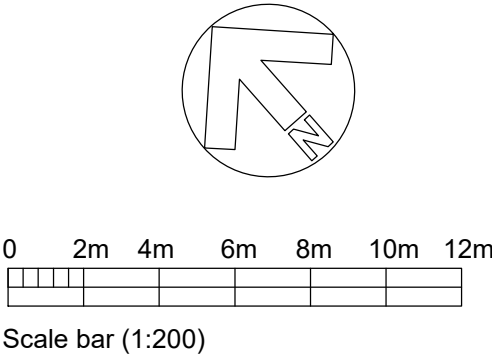

A	08/01/26	Boundary line corrected	JAG
Rev.	Date		Init

CLIENT	Mr G Little	
PROJECT	28 The Breach, Devizes. Proposed Gate to Driveway	
DRAWING	Existing and Proposed Site Plan	
DRAWN: JAG	Date: 12/12/25	Scale: 1:200 @ A1
Drawing number: 4423-03	Rev. A	

DOLMAN	
ARCHITECTURAL DESIGNERS	BUILDING SURVEYORS
COST CONSULTANTS	CDM PRINCIPAL DESIGNERS
Sussex House	Tel: 01380 729456
Bath Road	Web: www.dolmansurveyors.co.uk
Devizes	Email: info@dolmansurveyors.co.uk
Wiltshire SN10 2AF	