
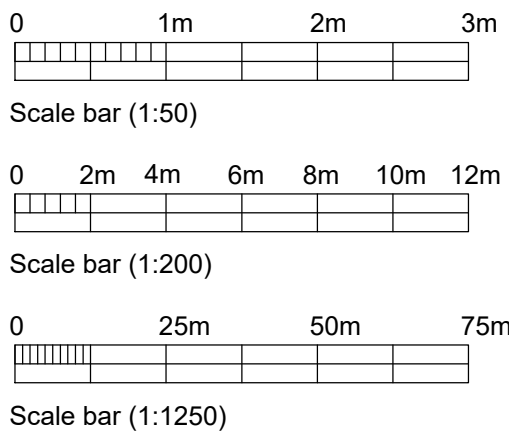
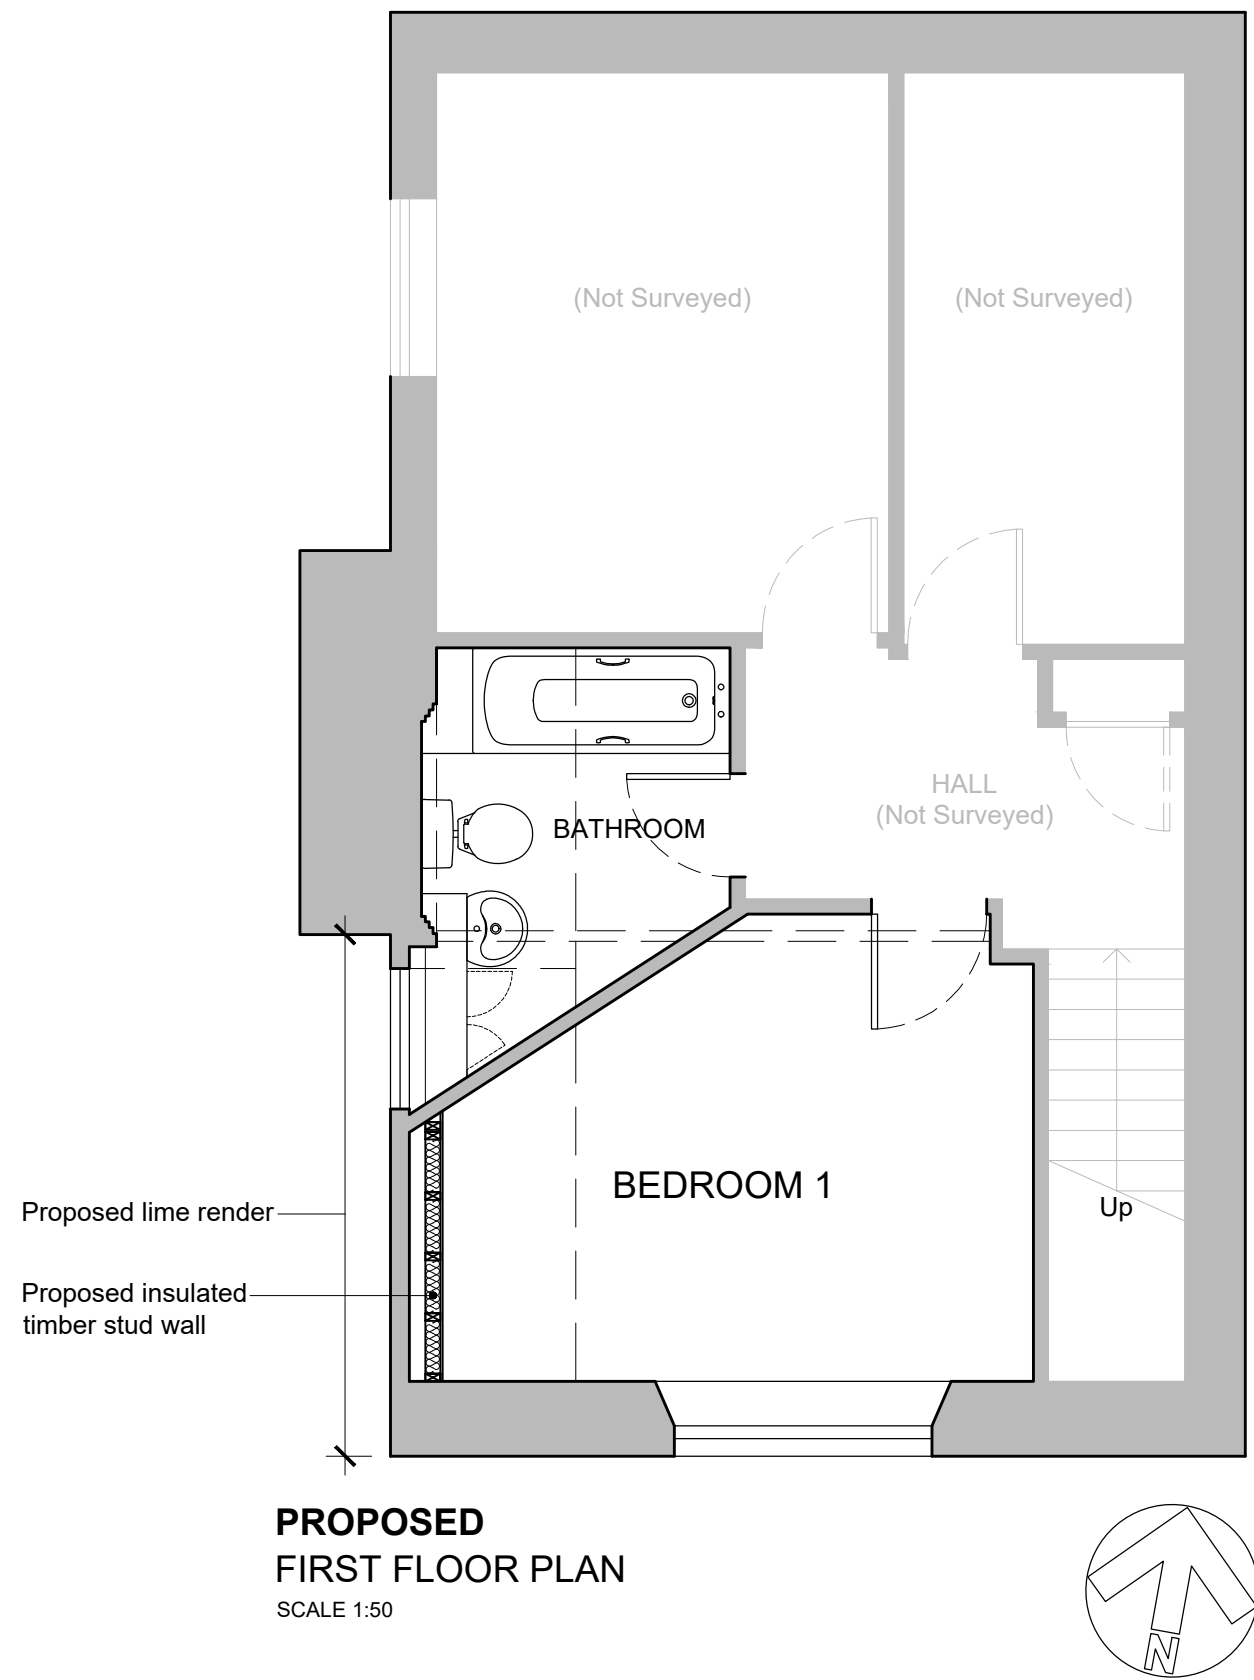


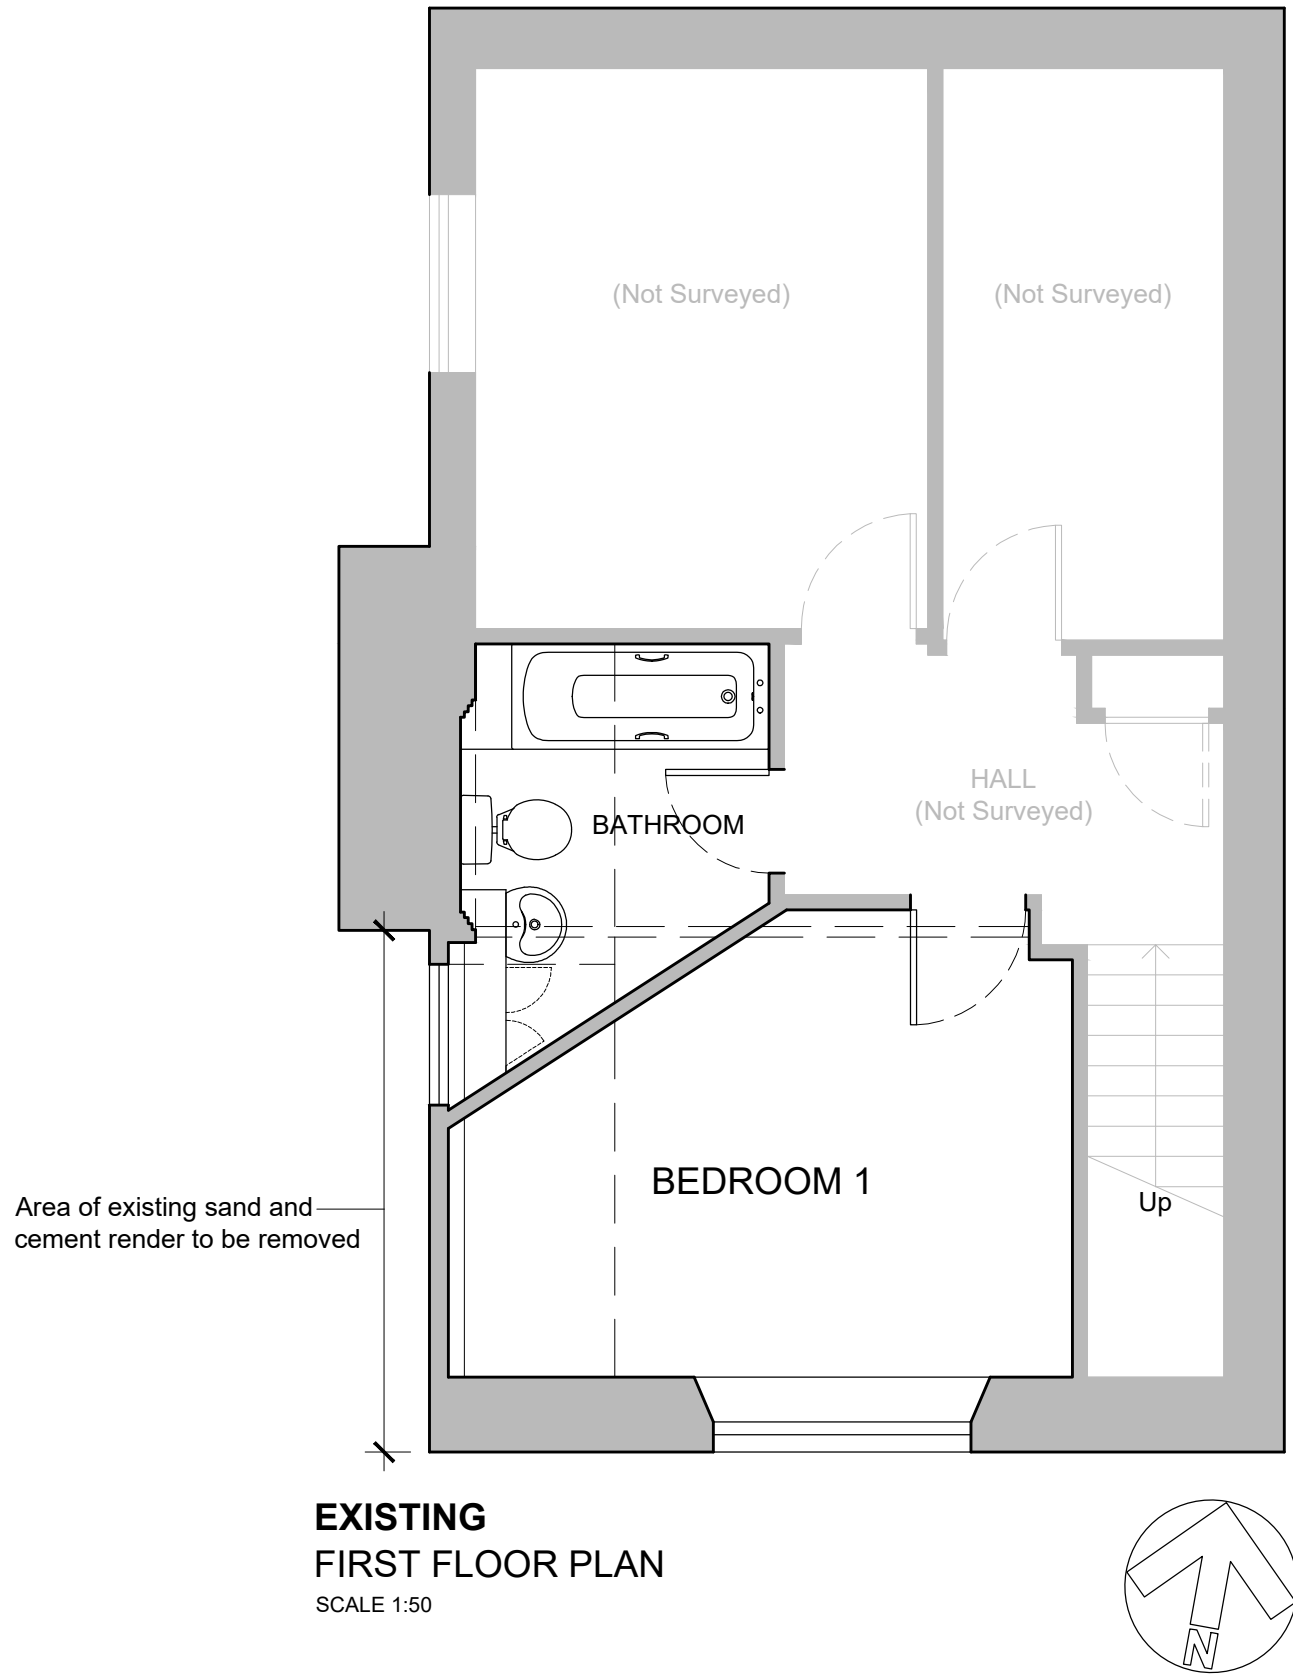

A	05/01/26	Listed Building Consent Issue	ALK
Rev.	Date		Init
CLIENT			
NATIONAL TRUST 15 HIGH STREET, LACOCK			
PROJECT			
REPLACEMENT EXTERNAL RENDER			
DRAWING			
LOCATION PLAN, EXISTING AND PROPOSED BLOCK PLAN, FLOOR PLANS AND ELEVATIONS			
DRAWN:	Date:	Scale:	
ALK	08/12/2025	as stated @ A1	
Drawing number:		Rev.	
	4460-01	A	
DOLMAN			
ARCHITECTURAL DESIGNERS		BUILDING SURVEYORS	
COST CONSULTANTS		CDM PRINCIPAL DESIGNERS	
Sussex House		Tel: 01380 729456	
Bath Road		Web: www.dolmansurveyors.co.uk	
Devizes		Email: info@dolmansurveyors.co.uk	
Wiltshire SN10 2AF			