


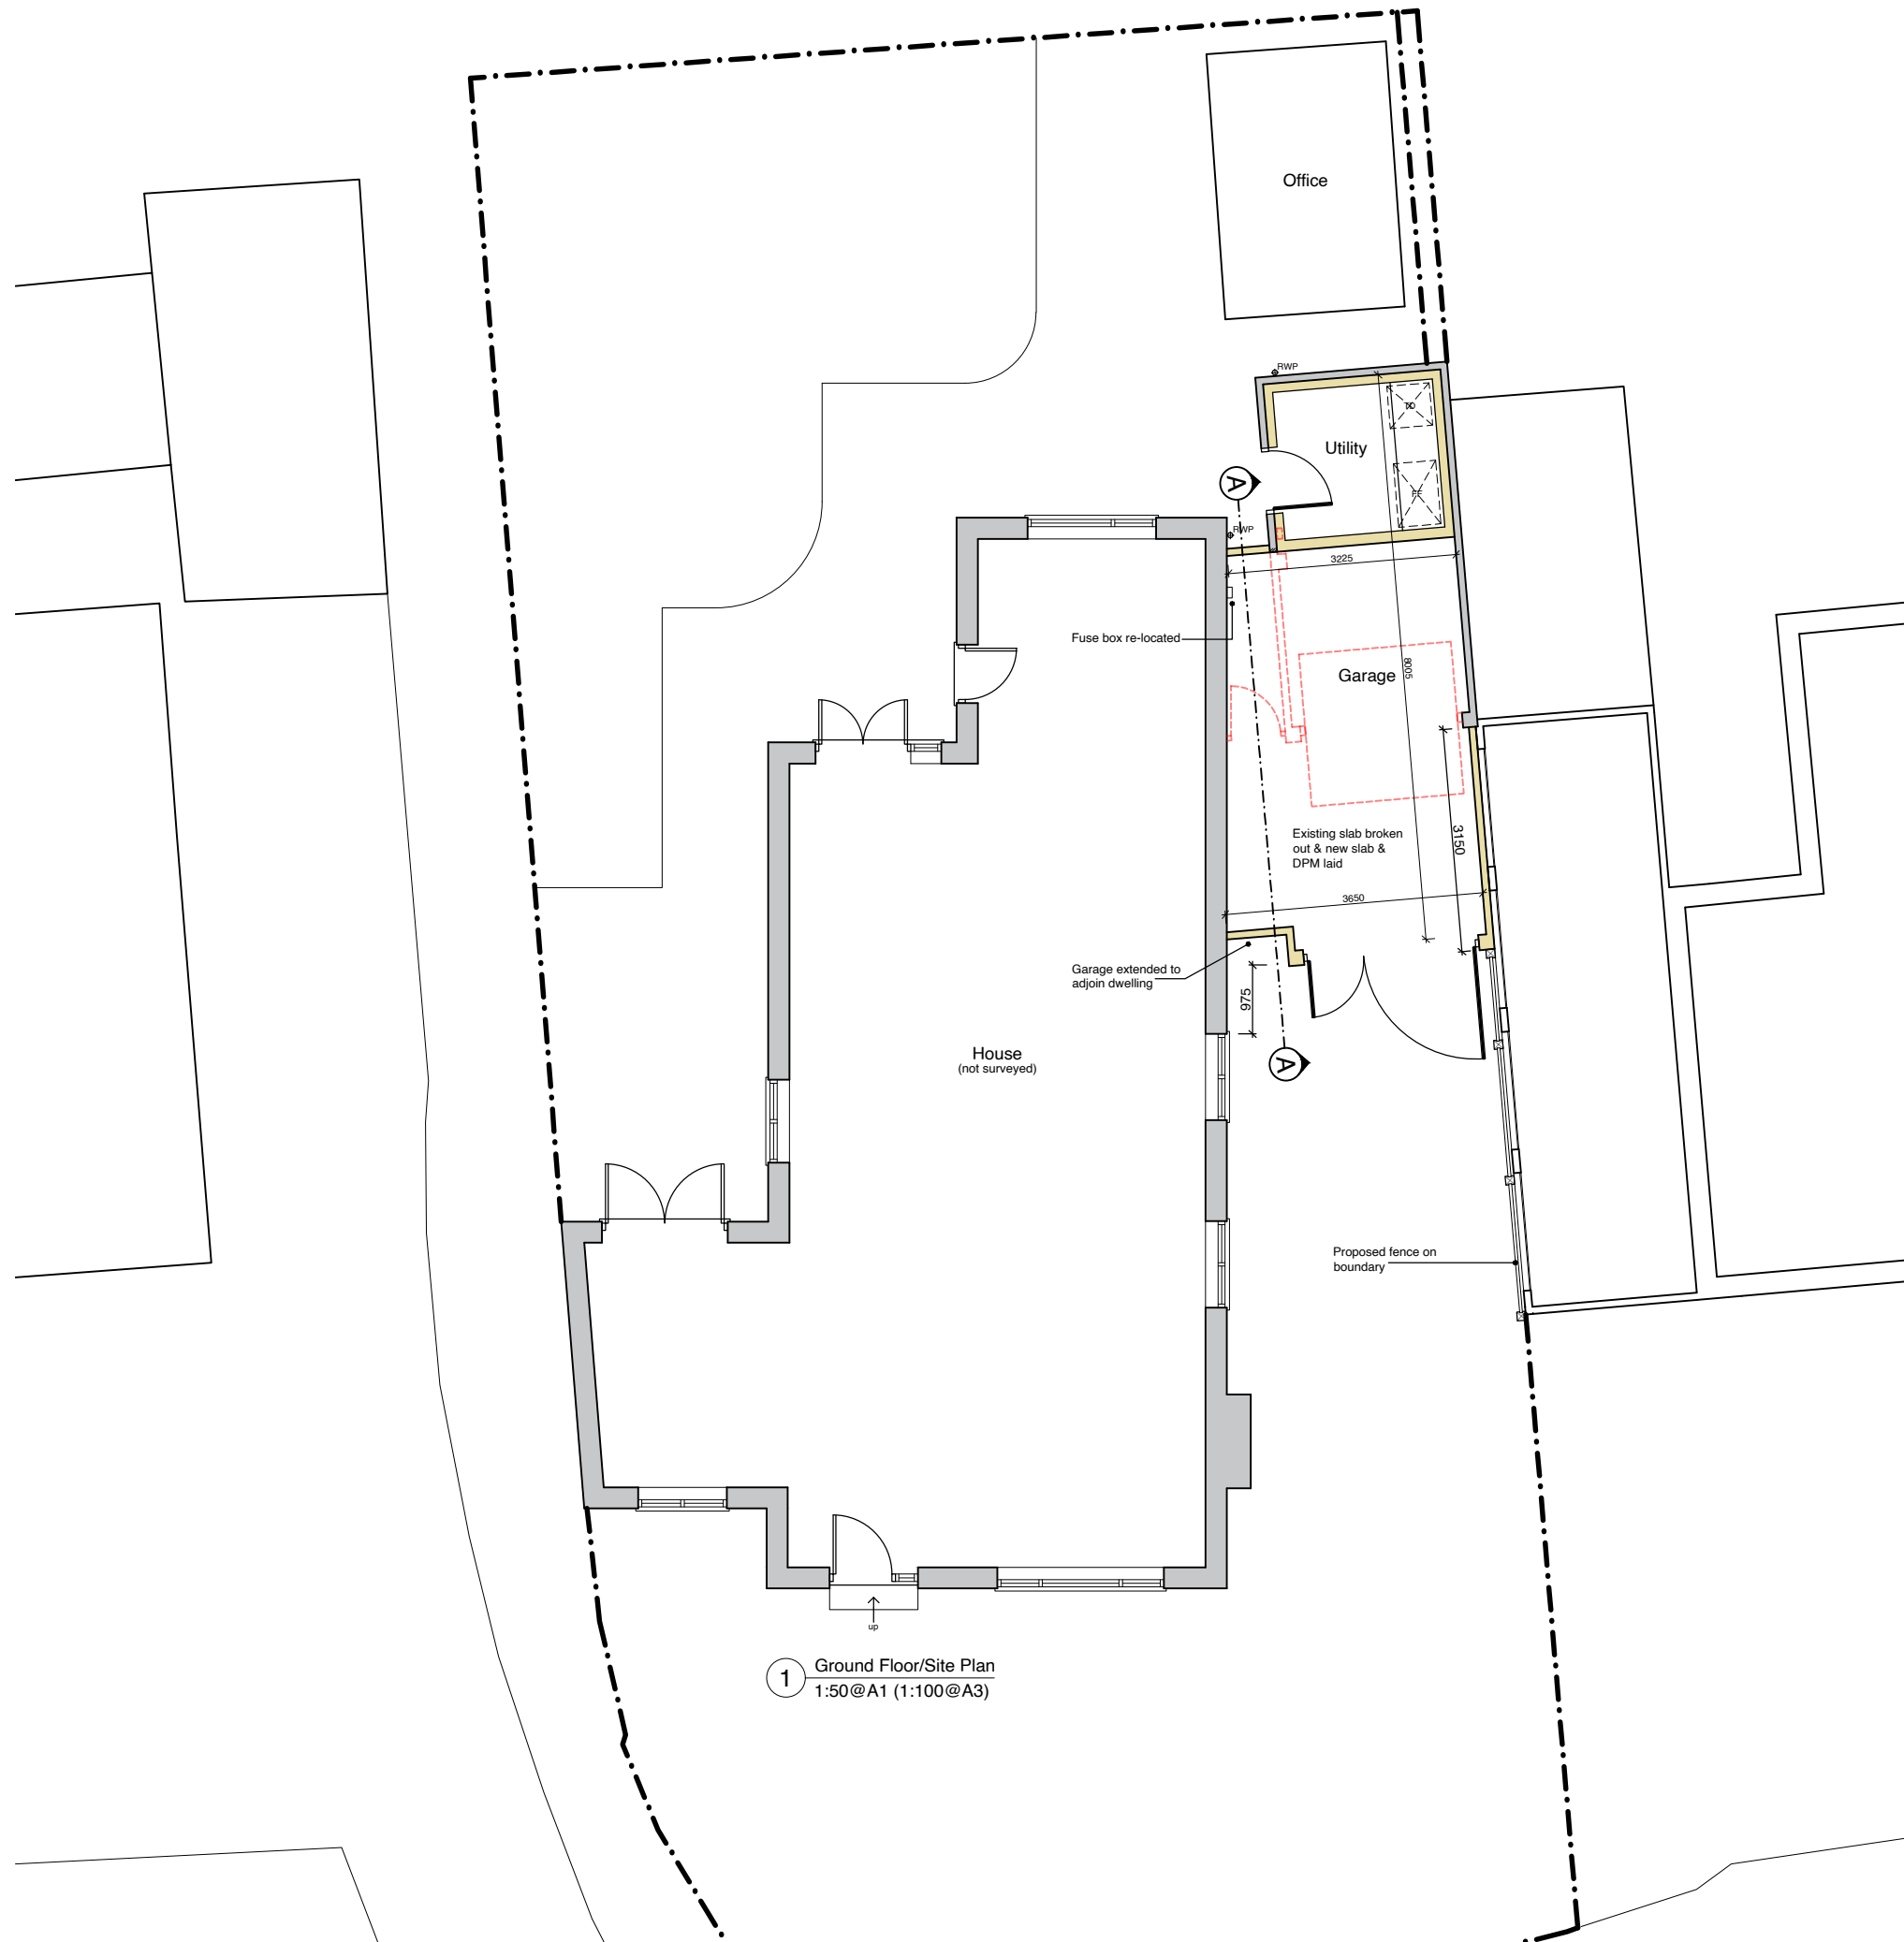

1 Ground Floor/Site Plan
1:50@A1 (1:100@A3)

NOTE

- This drawing is copyright of MDC Architecture and is not to be reproduced
- This drawing has been produced to support a sketch scheme/planning application and should not be used for any other purpose




0 1 2 3 4 5
Scale bar: 1:100 @ A3 Meters

Legend

- Existing/retained walls
- Proposed walls
- Existing walls/elements removed

Rev	Revision Details	Date
A	Householder Planning submission	11.01.26

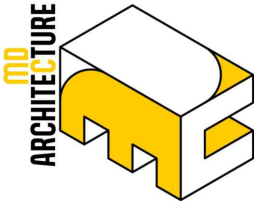

T: 07402866166 E: martin@mdcarchitecture.co.uk

Client & Project Address

Mr J & Mrs C Jost

6 Paddock Close
Winterbourne Dauntsey
Salisbury
Wiltshire
SP4 6EL

Project Description

Proposed Garage Extension & Associated Works

Drawing Title

Proposed Ground Floor/
Site Plan

Scale	1:50@A1 1:100@A3	Drawn By	MDC
Status	PLANNING		
Drawing No.	2414/PL	Sheet No.	01
Rev	A		