


NORTH ELEVATION 1:50


WEST

SOUTH

EAST

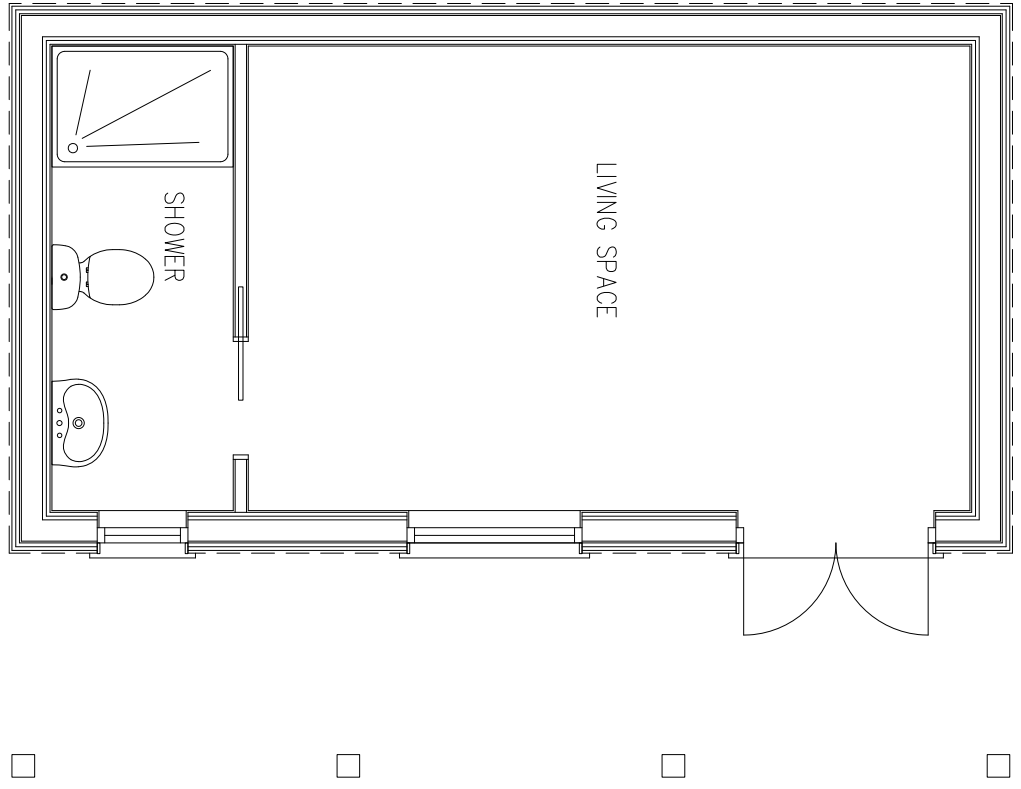


PLAN 1:50

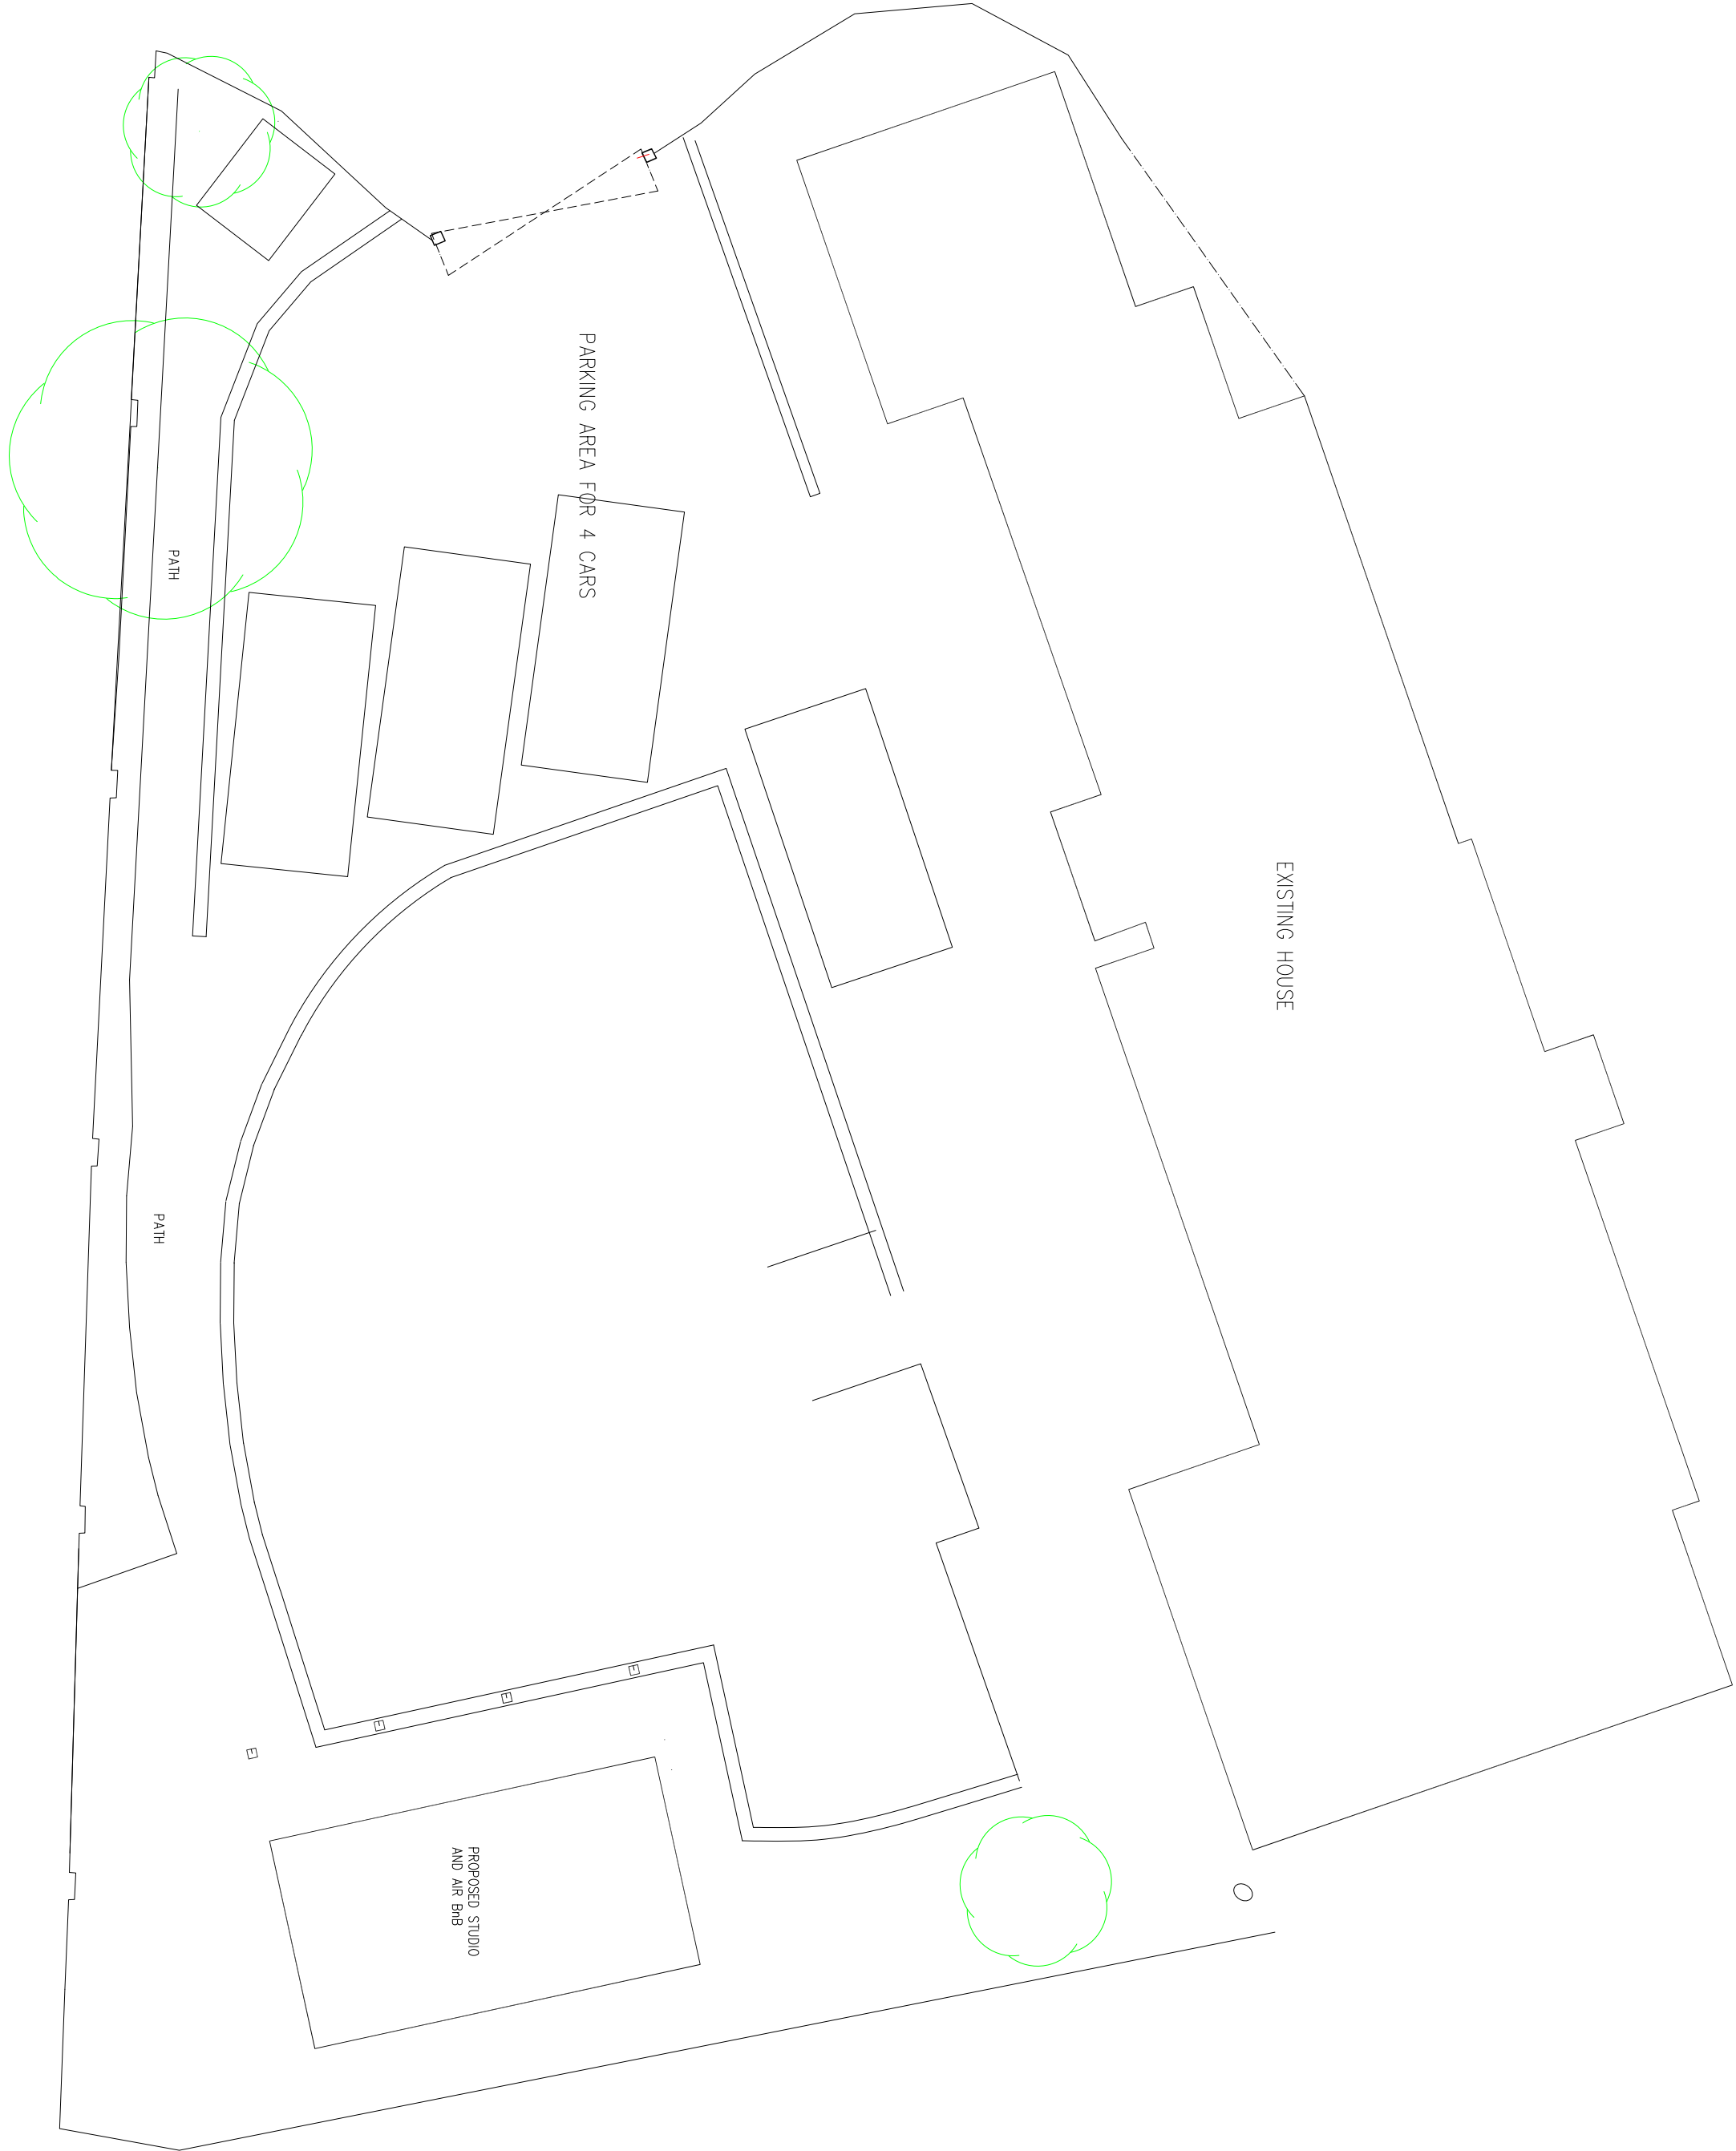

SITE PLAN 1:100



SCALE 1:50

 

CHANGE OF USE
HOPE COTTAGE, TOLLARD ROYAL
SALISBURY, WILTS, SP5 5PW
FOR MR & MRS A HOWES