




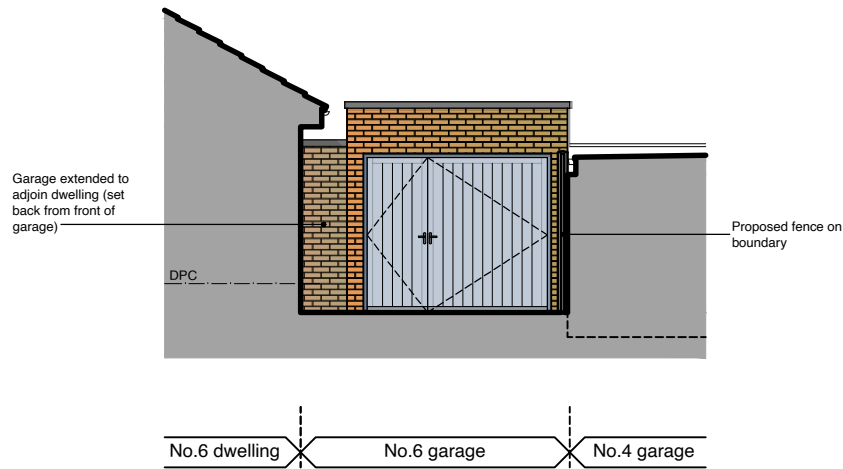


2 North Elevation
1:50@A1 (1:100@A3)

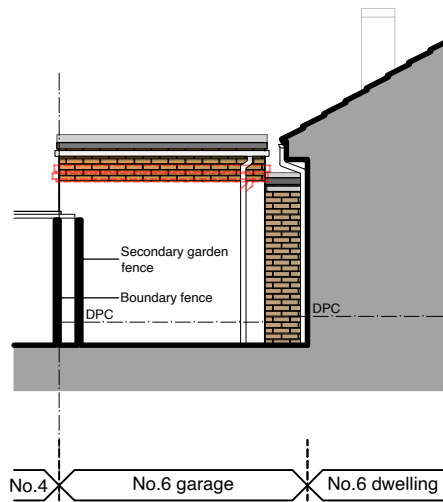

4 South Elevation
1:50@A1 (1:100@A3)

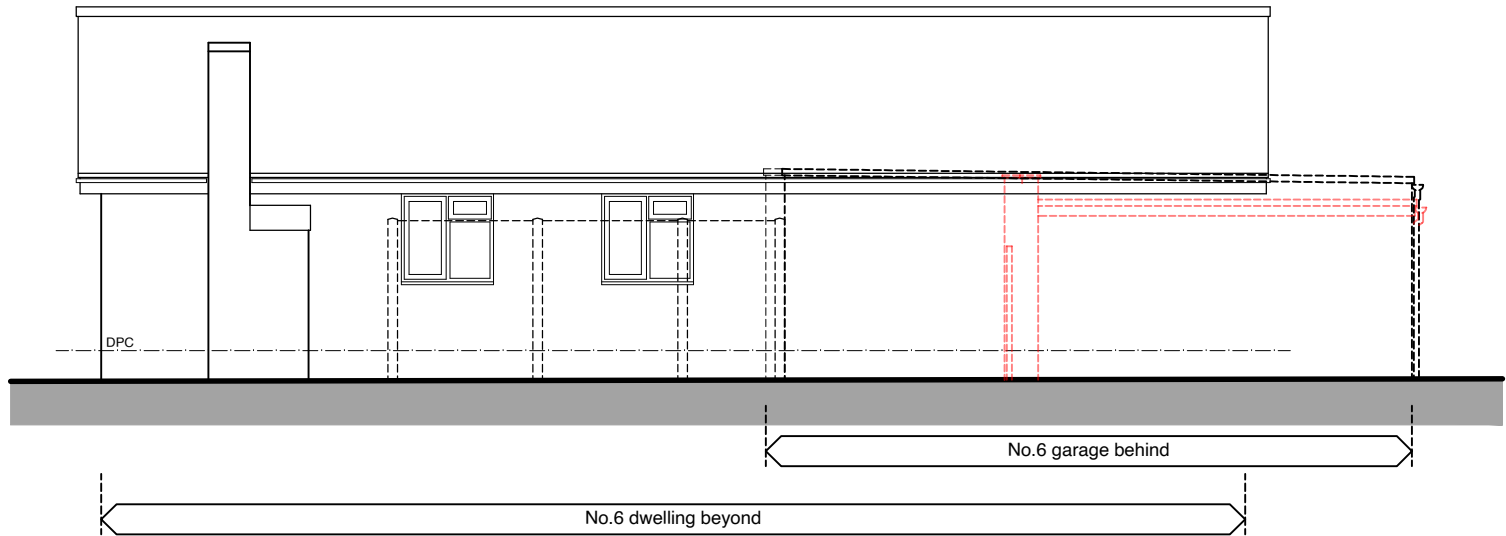

3 West Elevation
1:50@A1 (1:100@A3)

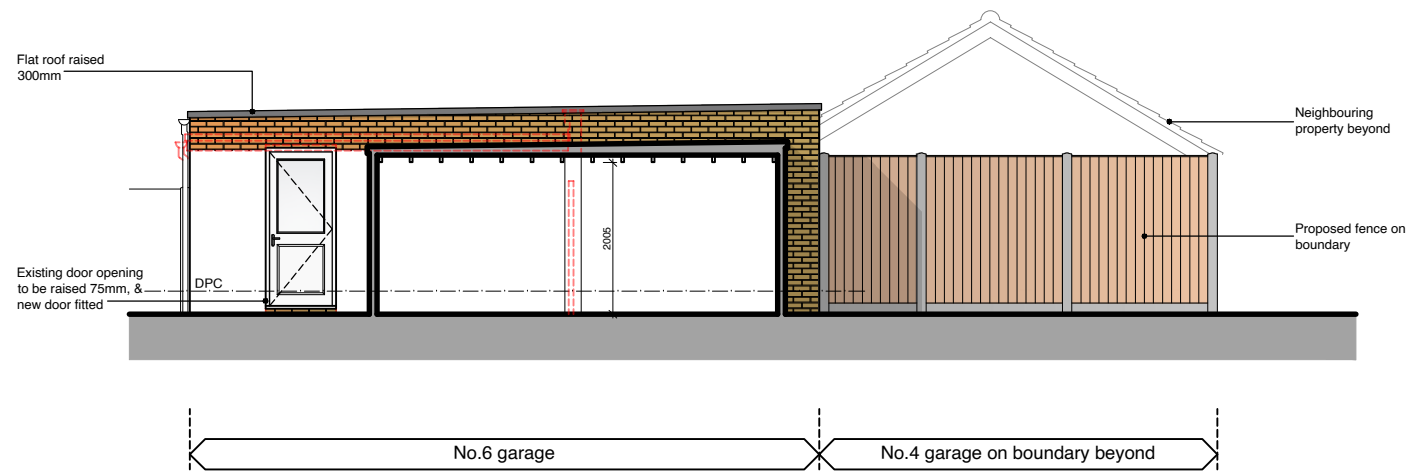


5 East Elevation/Section A-A
1:50@A1 (1:100@A3)

NOTE

- This drawing is copyright of MDC Architecture and is not to be reproduced
- This drawing has been produced to support a sketch scheme/planning application and should not be used for any other purpose
- Material colors indicated are illustrative only. Actual colors may vary between monitors, prints, and final materials. Please consult annotations and/or physical samples or swatches if/where required for accurate color verification



Rev	Revision Details	Date
A	Householder Planning submission	11.01.26

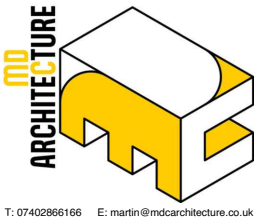

Client & Project Address

Mr J & Mrs C Jost

6 Paddock Close
Winterbourne Dauntsey
Salisbury
Wiltshire
SP4 6EL

Project Description

Proposed Garage Extension & Associated Works

Drawing Title

Proposed Elevations

Scale	1:50@A1 1:100@A3	Drawn By	MDC
-------	---------------------	----------	-----

Status	PLANNING
--------	----------

Drawing No.	Sheet No.	Rev
2414/PL	02	A