


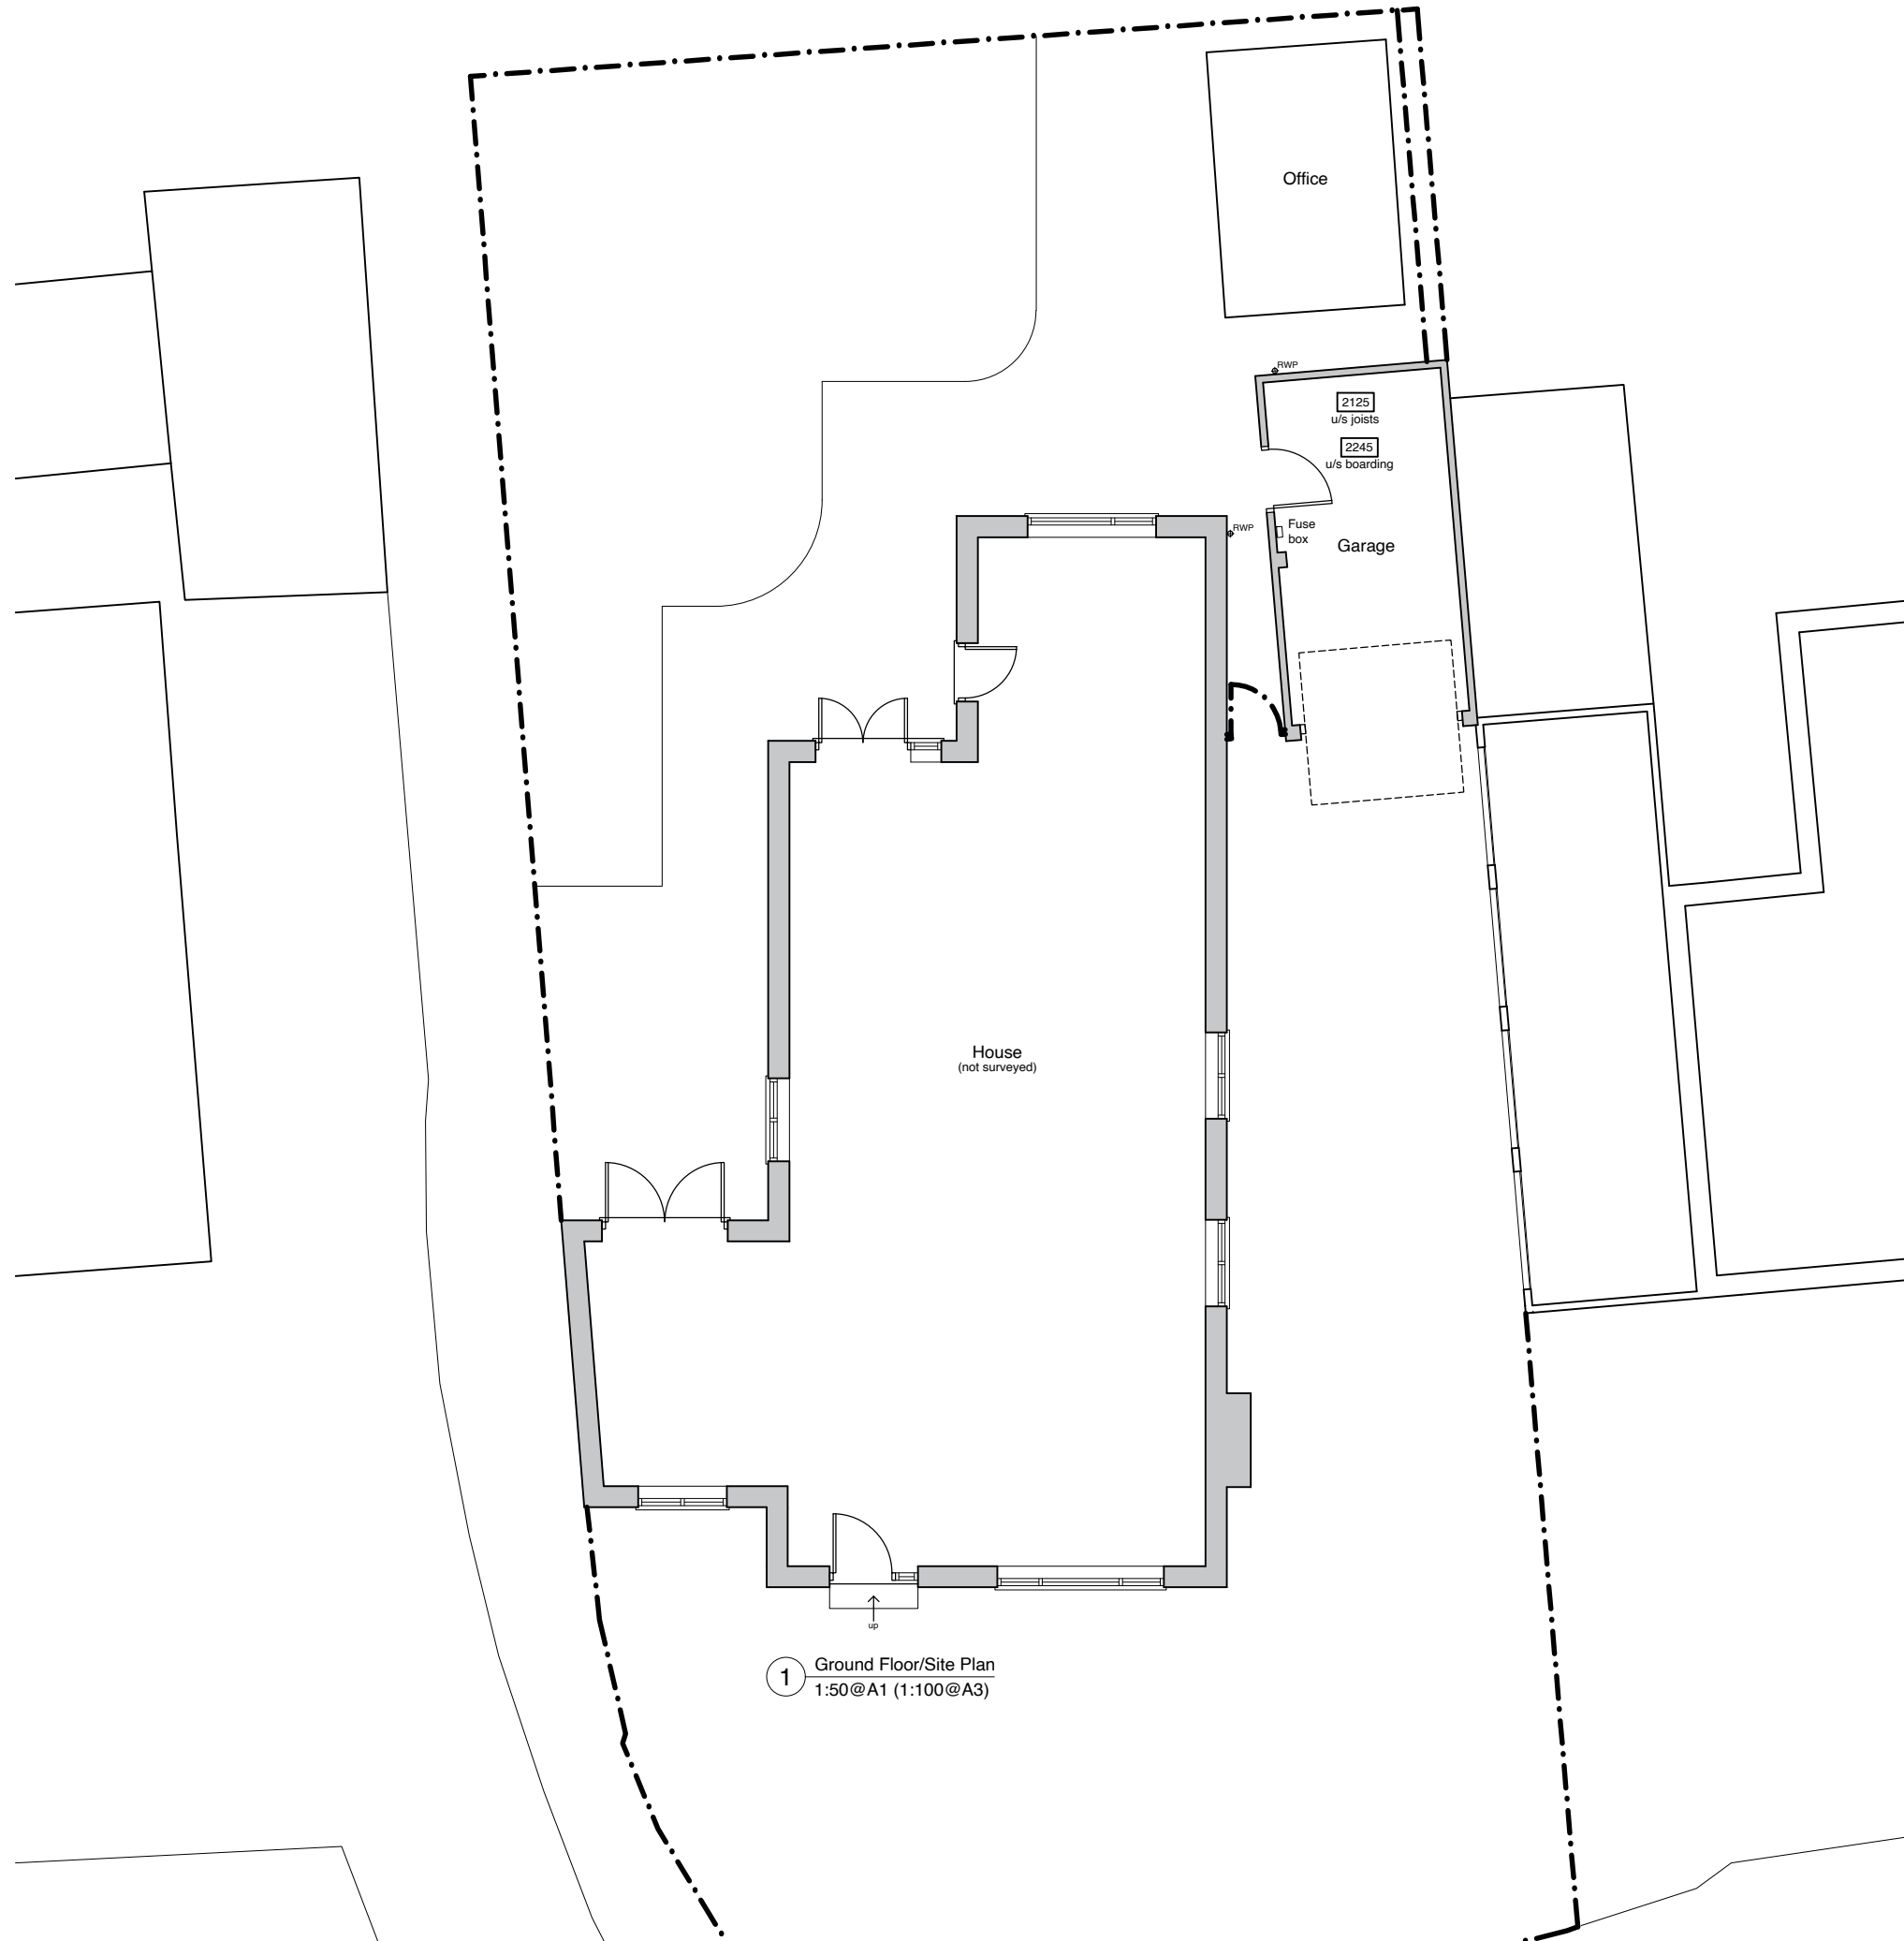

NOTE

- This drawing is copyright of MDC Architecture and is not to be reproduced
- This drawing has been produced to support a sketch scheme/planning application and should not be used for any other purpose



012345

Scale bar: 1:100@A3Meters


Survey Notes

- 50mm x 120mm joists at approx. 400mm centres
- Slab - underside of joists: 2125mm
- Slab - underside of boarding: 2245mm

Rev	Revision Details	Date
A	Householder Planning submission	11.01.26
First issue	Issue to Client	10.09.25

md

ARCHITECTURE

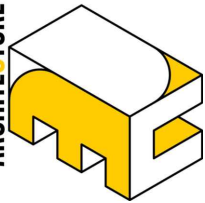

T: 07402866166E: martin@mdcarchitecture.co.uk

Client & Project Address

Mr J & Mrs C Jost

6 Paddock Close
Winterbourne Dauntsey
Salisbury
Wiltshire
SP4 6EL

Project Description

Proposed Garage Extension &
Associated Works

Drawing Title

Existing Ground Floor/
Site Plan

Scale	1:50@A1 1:100@A3	Drawn By	MDC
-------	---------------------	----------	-----

Status	EXISTING		
--------	----------	--	--

Drawing No.	Sheet No.	Rev
2414/EX	02	A