




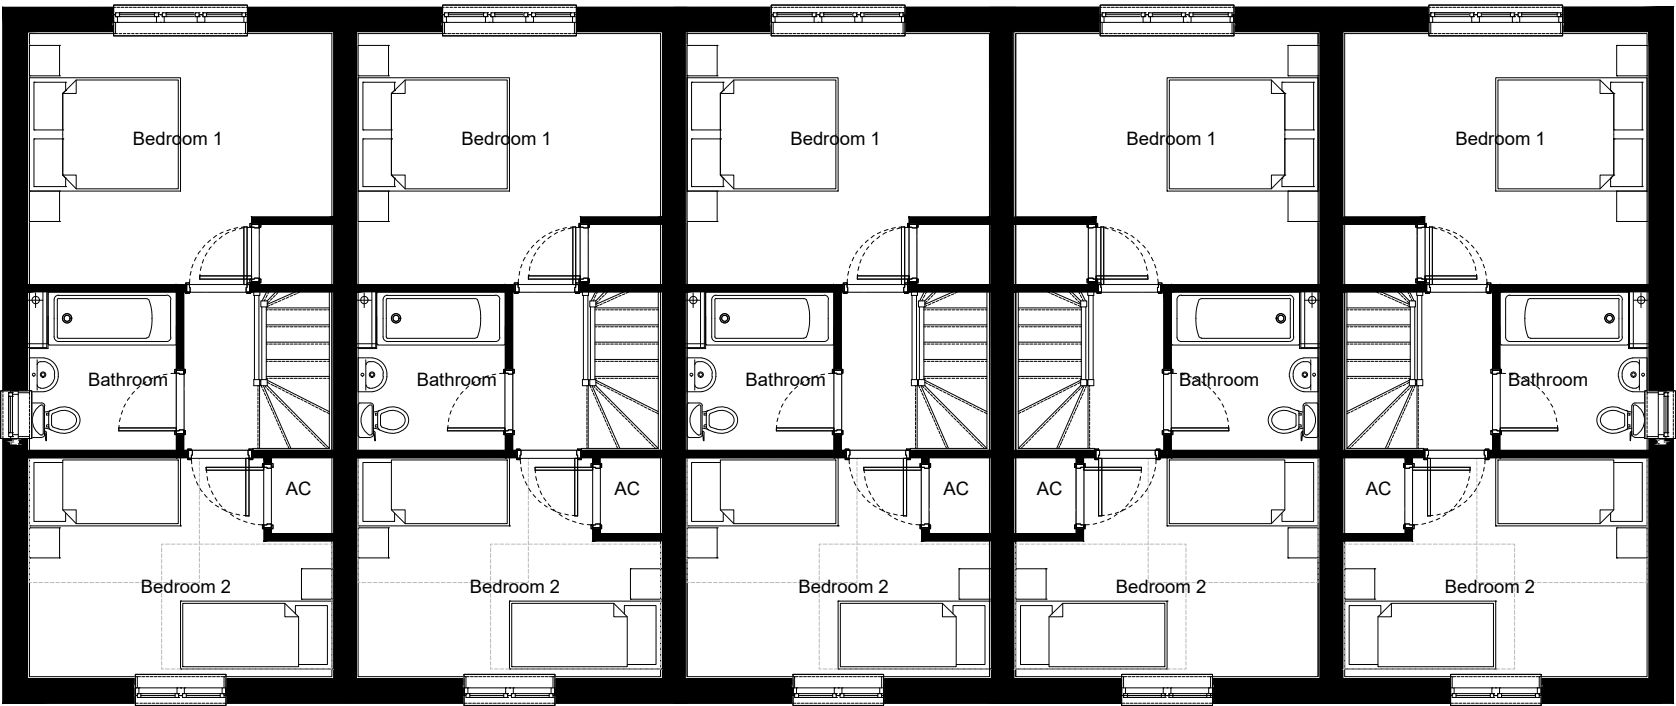

House Type A2 - First Floor Plan

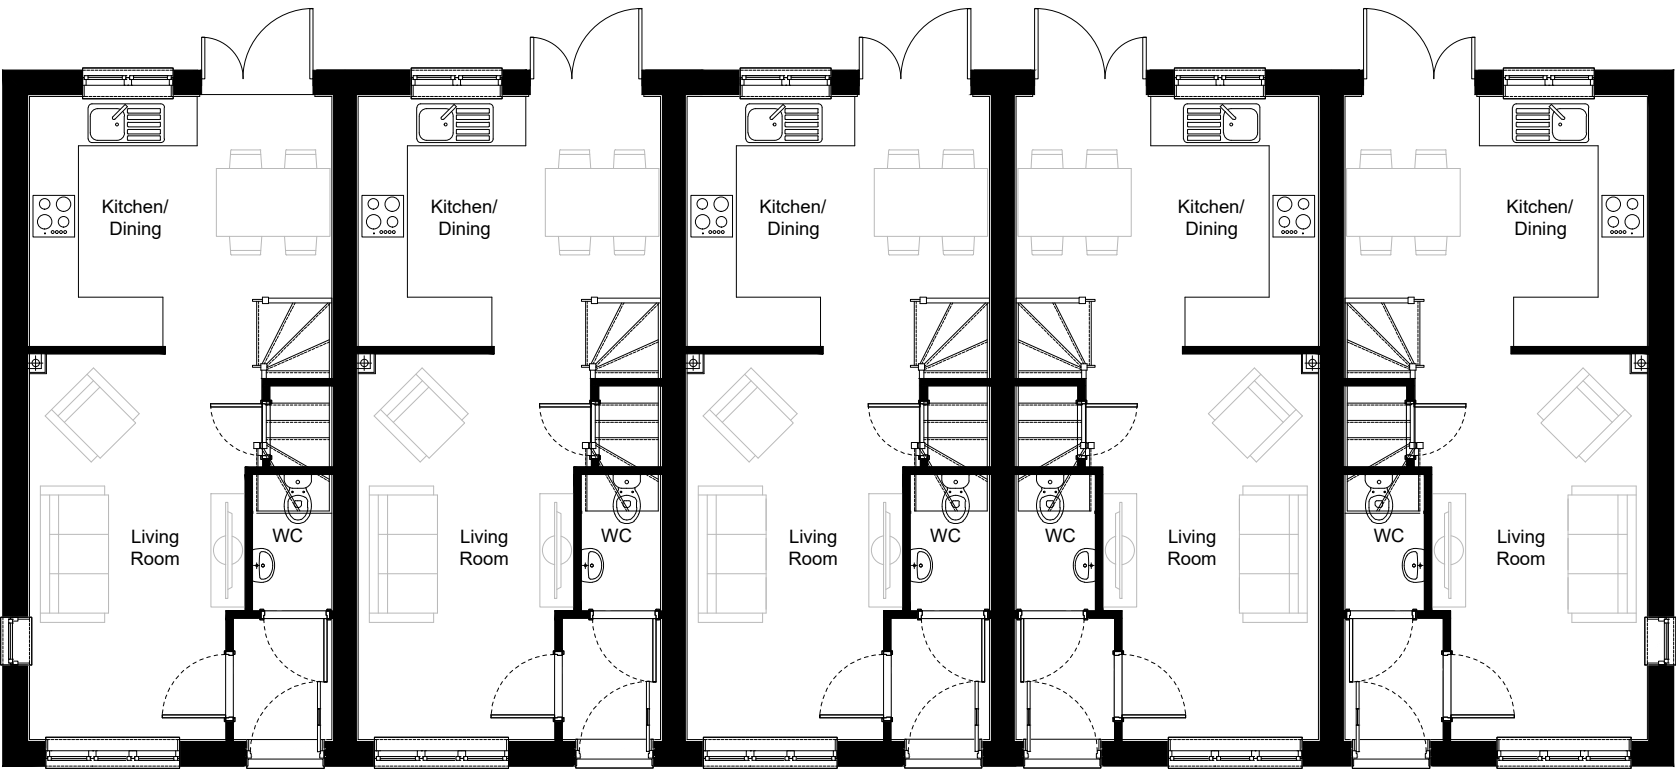

House Type A2 - Ground Floor Plan

 

House Type A2

Total Internal (Finished) Floor Area  
Measured to a 1.5m minimum headroom:

Floor Area - 68m<sup>2</sup>723 sq.ft

|                |   |                 |          |
|----------------|---|-----------------|----------|
| Revision       | REV B - FLOOR AREA INCREASED TO 68m <sup>2</sup> - JAN 2026<br>REV A - PLAN REVISED TO SUIT SITE PLAN UPDATES. NOV 2025 |                 |          |
| Client:        | COTSWOLD HOMES LTD   | Scales:         | 1:100@A3 |
| Site Address:  | LAND OFF BIDDESTONE LANE, YATTON KEYNELL                                                                                | Project Number: | 948      |
| Drawing Title: | TYPE A2 - FLOORPLANS - TERRACED                                                                                         | Drawing Number: | 063      |
| Date:          | JAN 2025   | Drawn by:       | BT       |
|                |   | Revision:       | B        |

8 Manor Park  
Mackenzie Way  
Cheltenham  
Gloucestershire  
GL51 9TX  
Tel: 01242 224247