

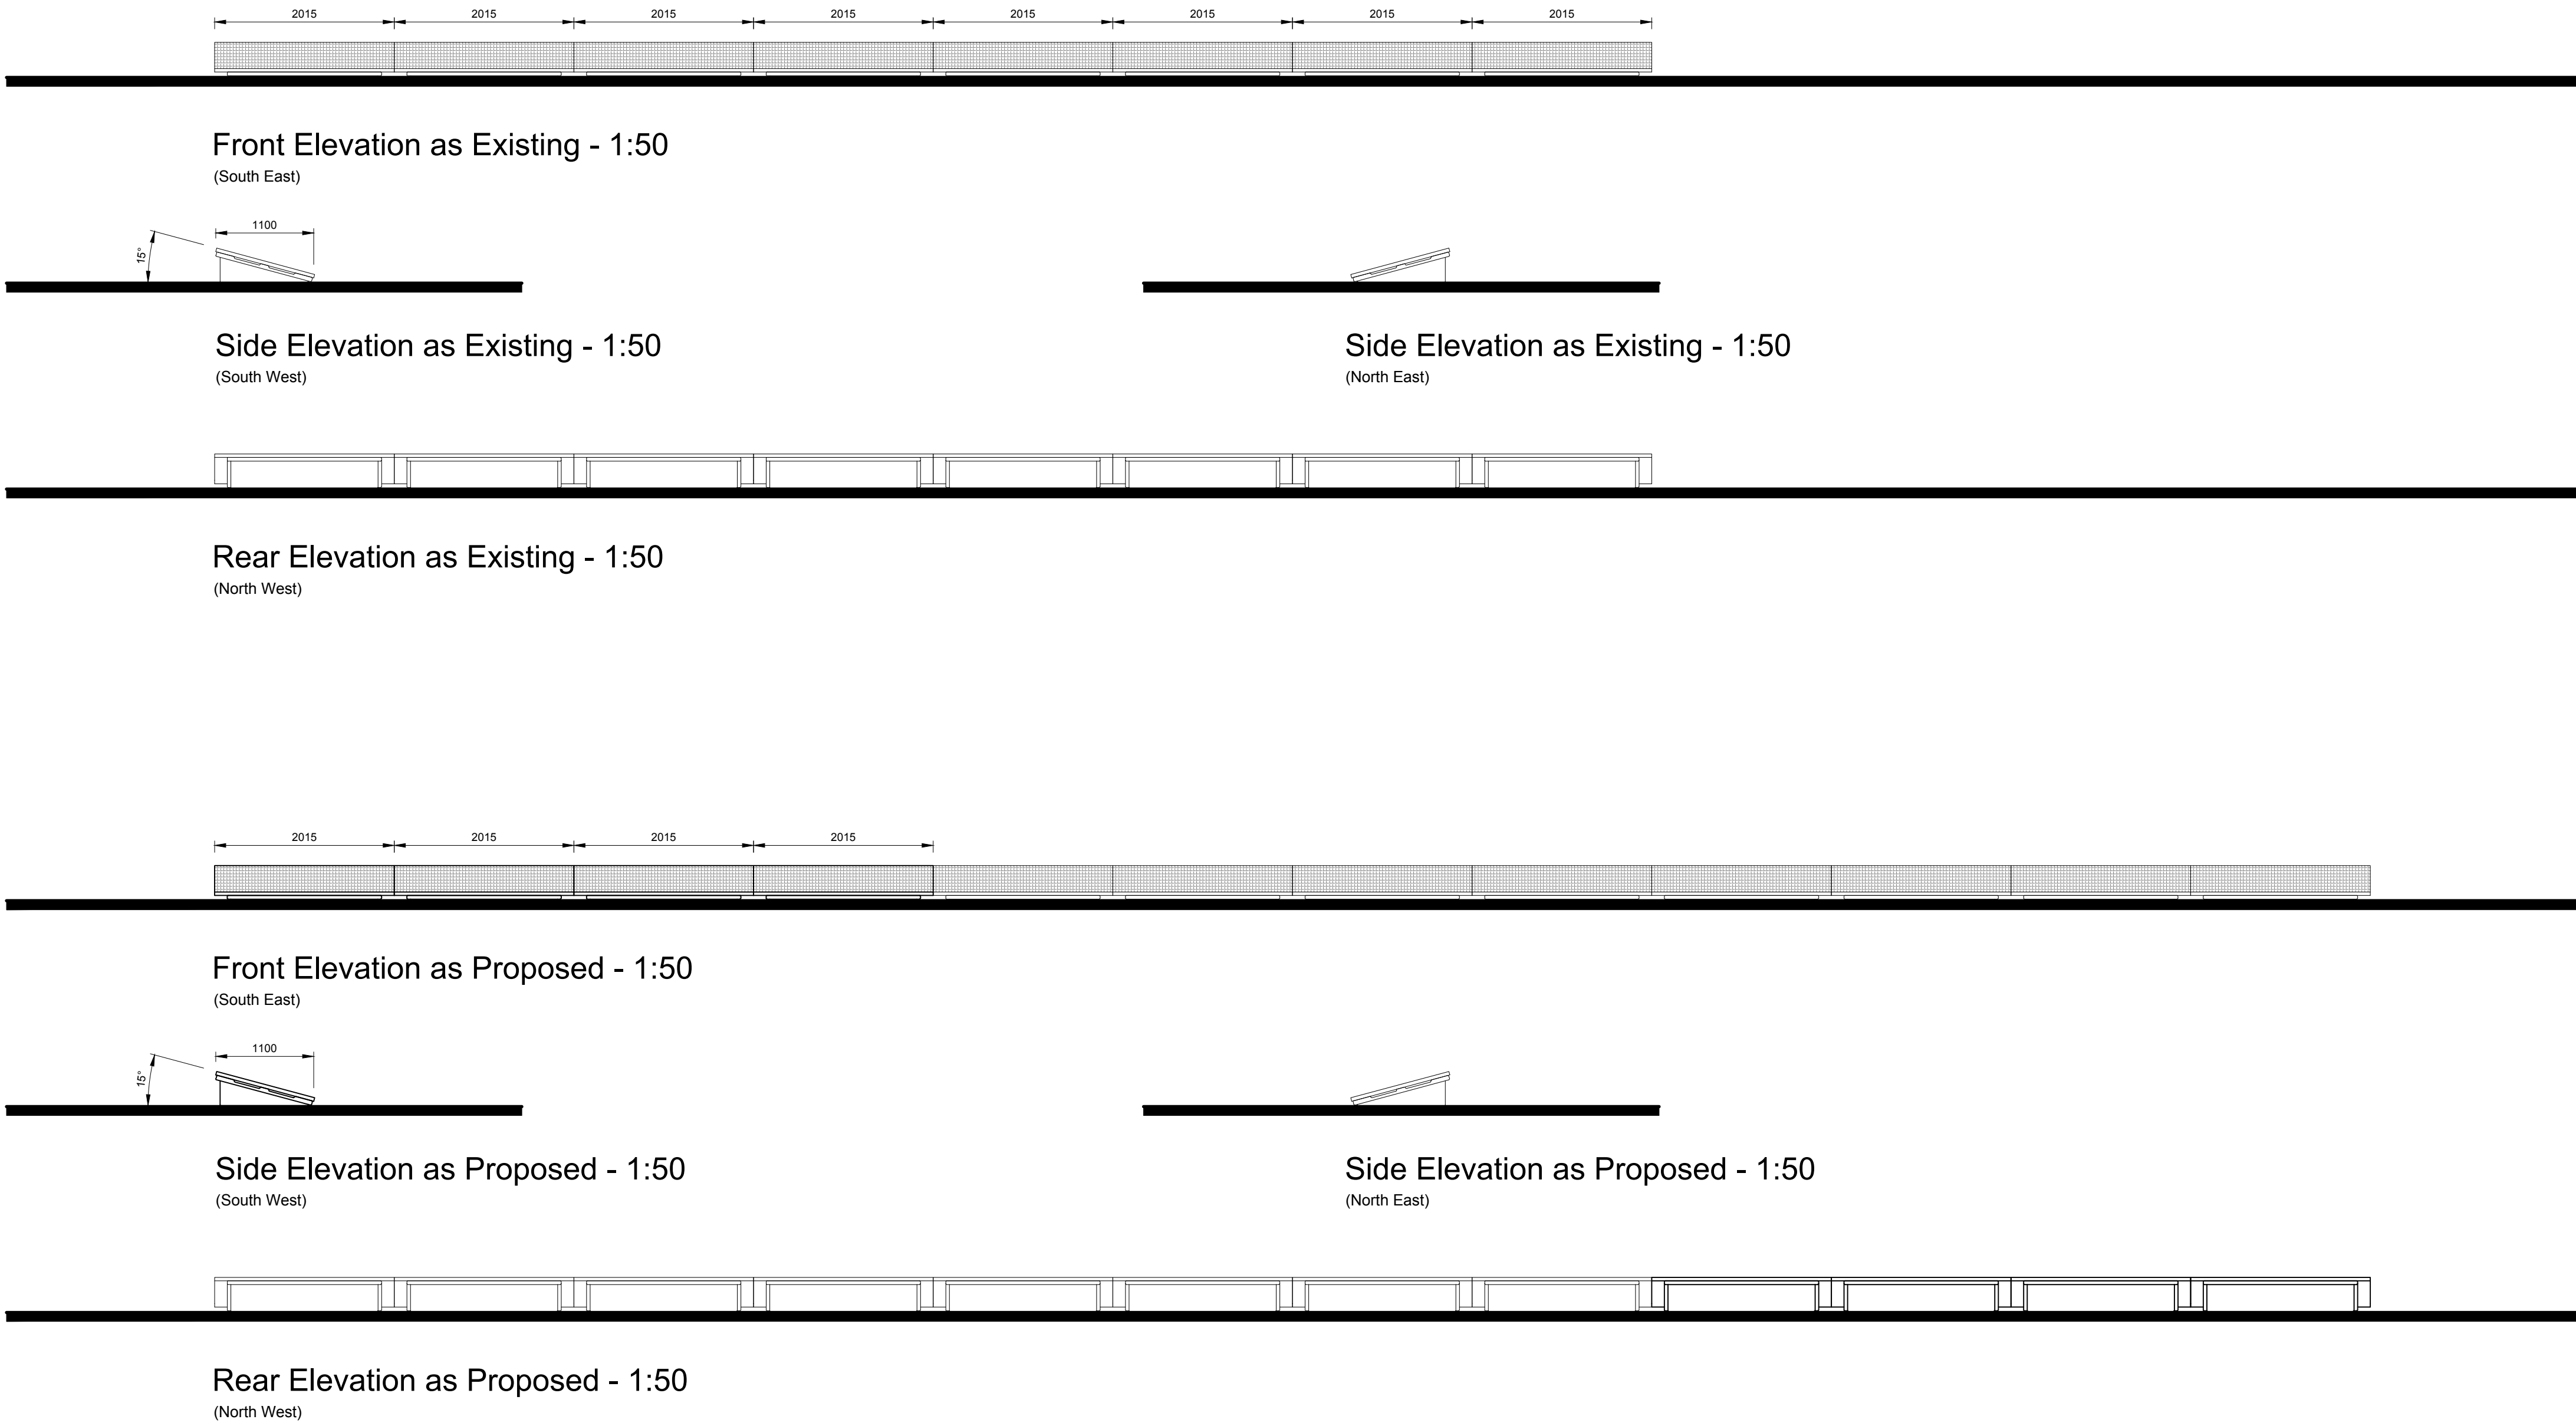


 

Christopher Stanley

ARCHITECTURE & PLANNING

Christopher Stanley
Watermoor Point, Watermoor Road,
Cirencester, Gloucestershire, GL7 1LF
T : 01285 706560
E : hello@christopher-stanley.co.uk
W: www.christopher-stanley.co.uk

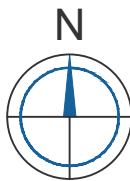

Revision Schedule			
Rev	Description	Date	By
PL0	Issued for Planning.	06/01/26	AT

PLANNING

Client
MR & MRS A GARRARD

Project
COPPER BEECH MARSTON HILL MEYSEY HAMPTON GL7 5LH

Drawing Description
ROOF PLAN AS PROPOSED

Scale	Sheet Size	Date
AS SHOWN	A1	OCT 25

Drawn by	Checked by
AT	NCR

Project No	Drawing No	Revision
CS-24009	23	PL3

This drawing should not be scaled. Any discrepancies should be notified to Christopher Stanley Architecture & Planning Ltd. If this drawing is issued as digital data for the titled project, use this data for reference purposes only to assist in co-ordinating work. Christopher Stanley Architecture & Planning Ltd take no responsibility for its accuracy. This drawing is copyright of Christopher Stanley Architecture & Planning Ltd and may not be copied or reproduced without permission.