



 

House Type A3 - First Floor Plan

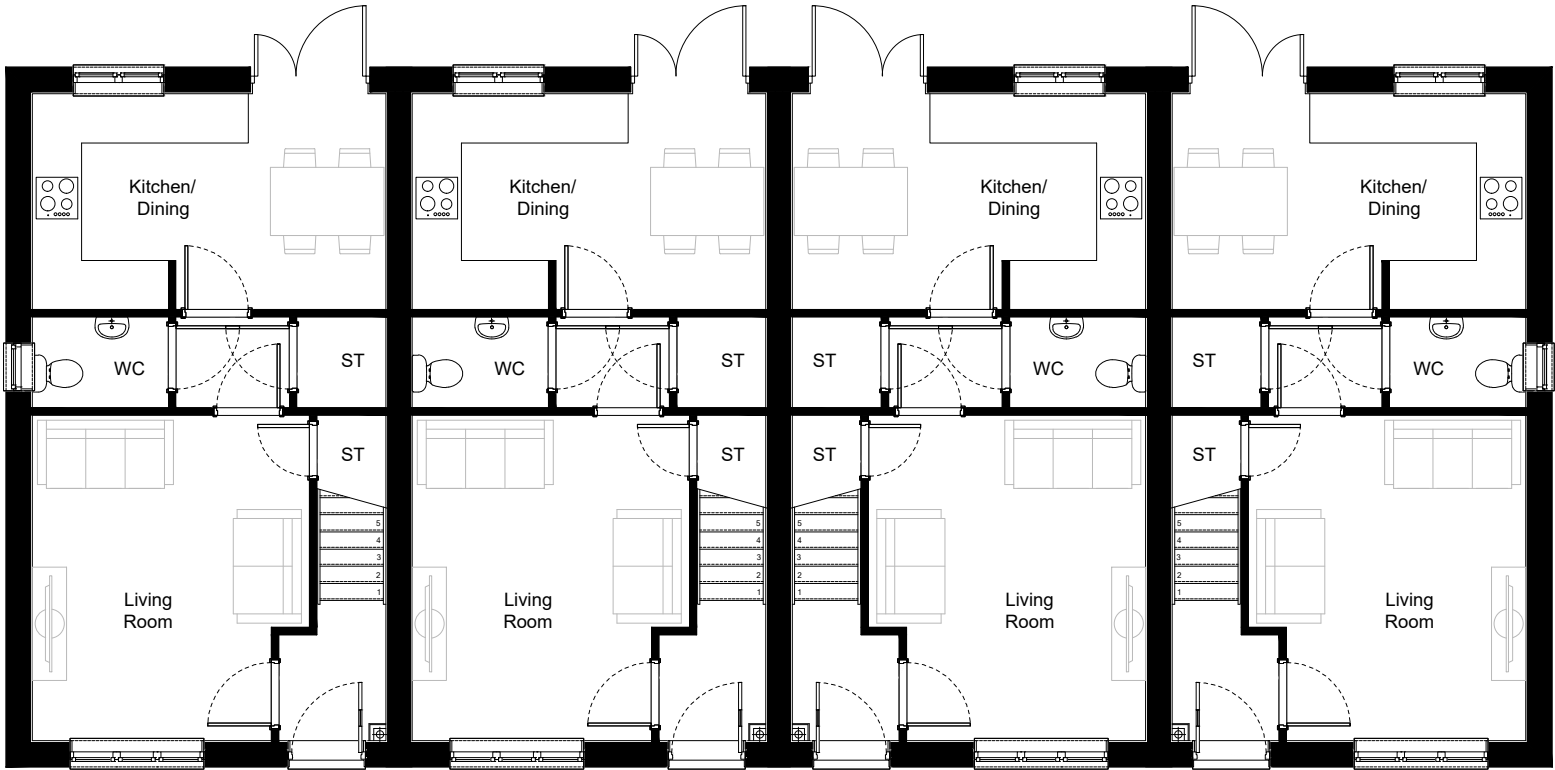

House Type A3 - Ground Floor Plan

House Type A3

Total Internal (Finished) Floor Area  
Measured to a 1.5m minimum headroom:

Floor Area - 80m<sup>2</sup>861 sq.ft

|                |                                                 |                 |          |
|----------------|-------------------------------------------------|-----------------|----------|
| Revision       | REV A - FLOOR AREA INCREASED TO 80m² - JAN 2026 |                 |          |
| Client:        | COTSWOLD HOMES LTD                              | Scales:         | 1:100@A3 |
| Site Address:  | LAND OFF BIDDESTONE LANE, YATTON KEYNELL        | Project Number: | 948      |
| Drawing Title: | TYPE A3 - ELEVATIONS - TERRACED                 | Drawing Number: | 072      |
| Date:          | SEPT 2025                                       | Drawn by:       | BT       |
|                |                                                 | Revision:       | A        |



COTSWOLD  
HOMES



CIAT  
CHARTERED PRACTICE



Trower Davies  
Architectural Consultants

8 Manor Park  
Mackenzie Way  
Cheltenham  
Gloucestershire  
GL51 9TX  
Tel: 01242 224247