




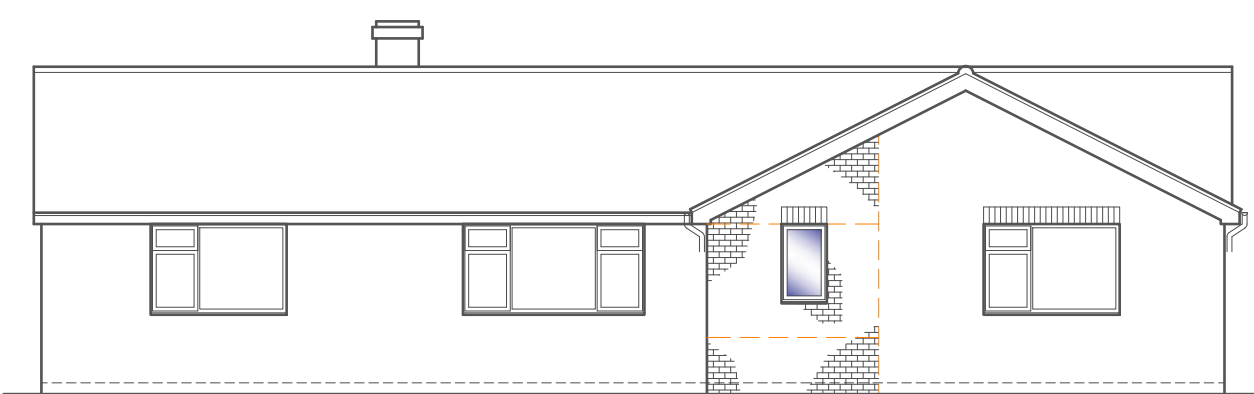


FRONT ELEVATION
Scale 1:100

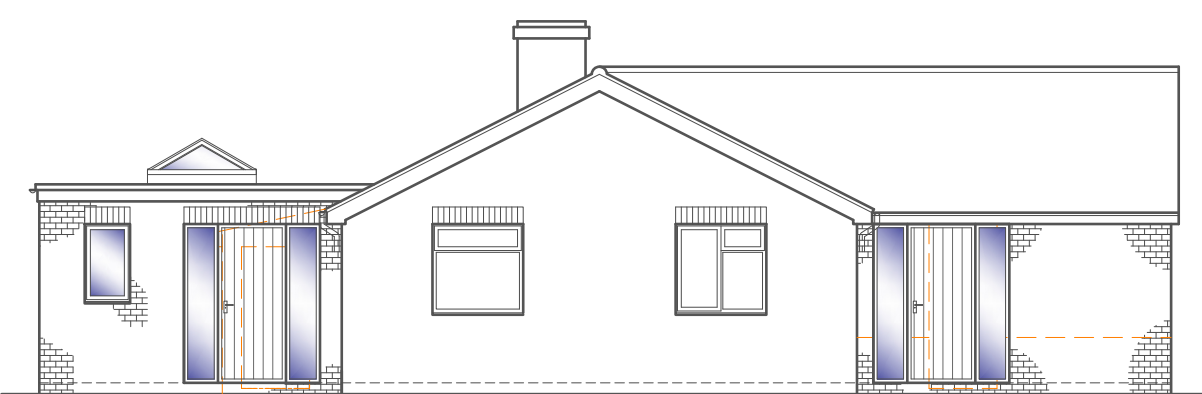


SIDE ELEVATION
Scale 1:100

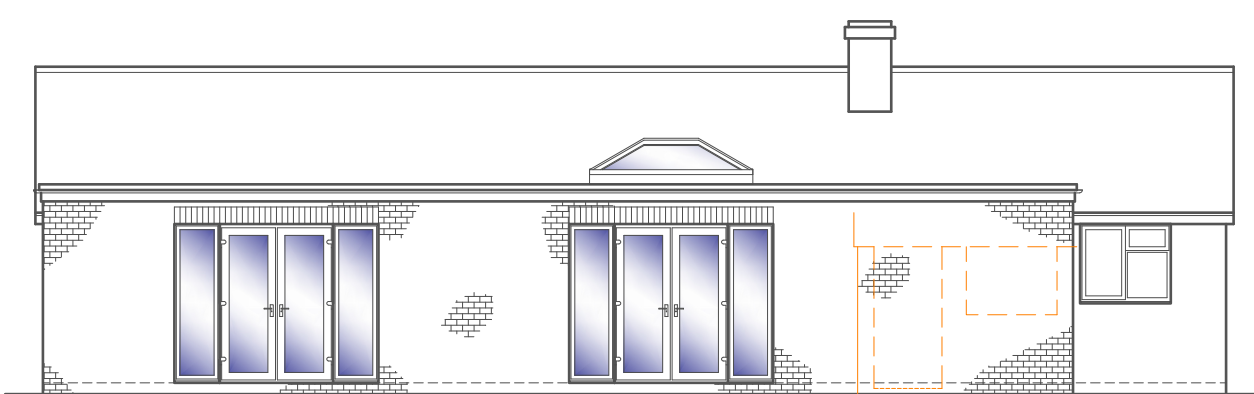


REAR ELEVATION
Scale 1:100

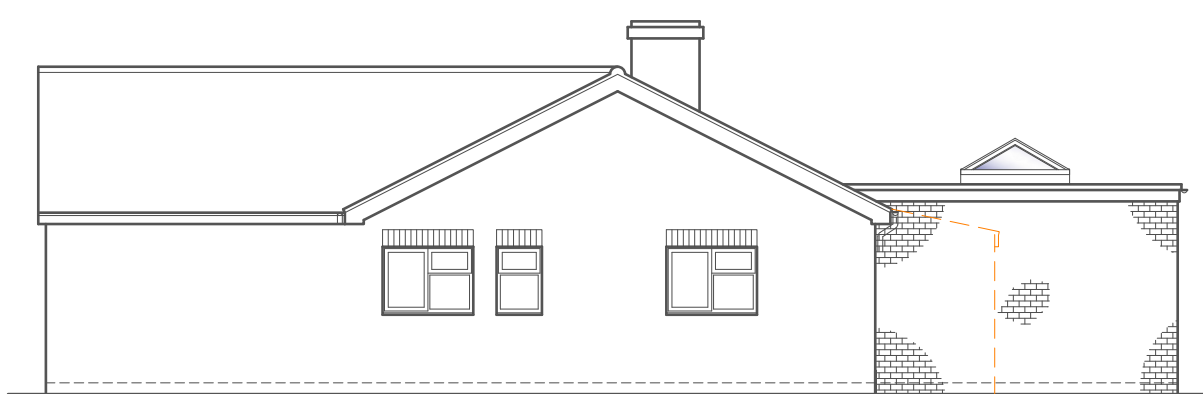


SIDE ELEVATION
Scale 1:100

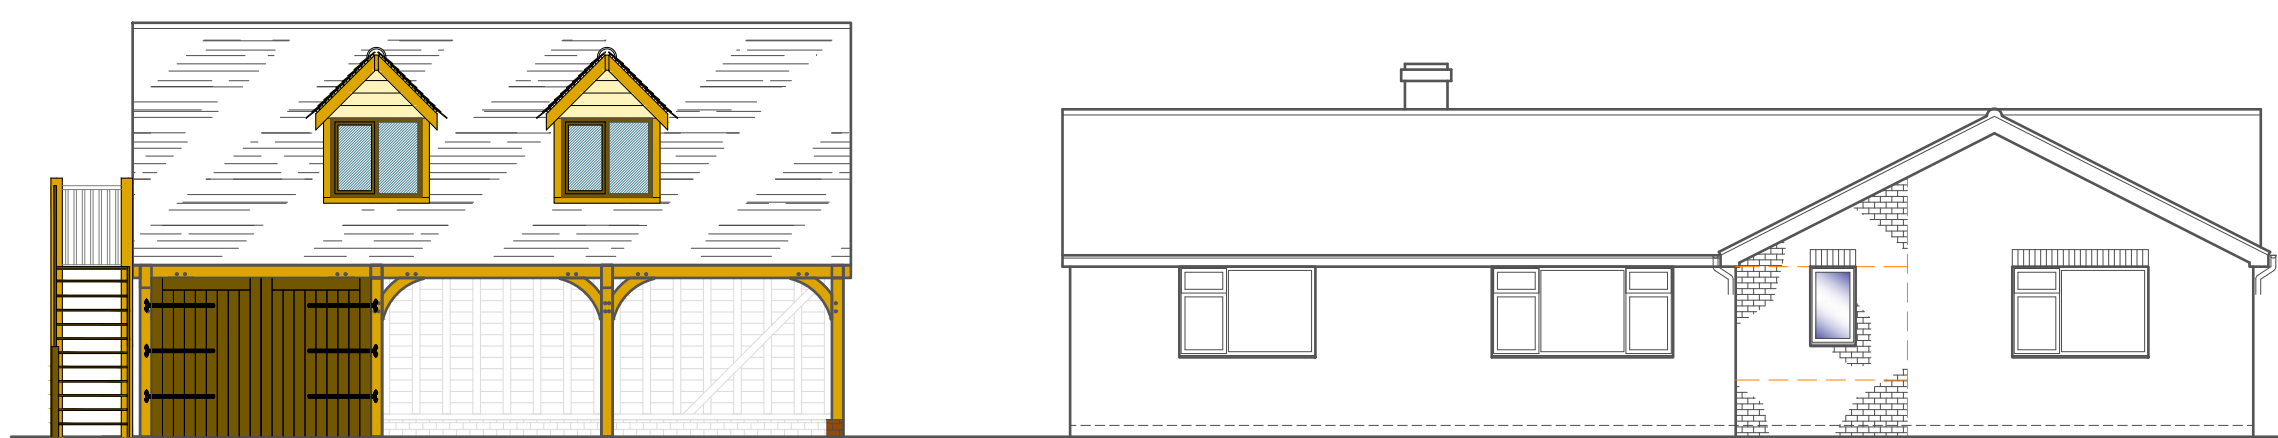


HOUSE & GARAGE FRONT ELEVATION
Scale 1:100

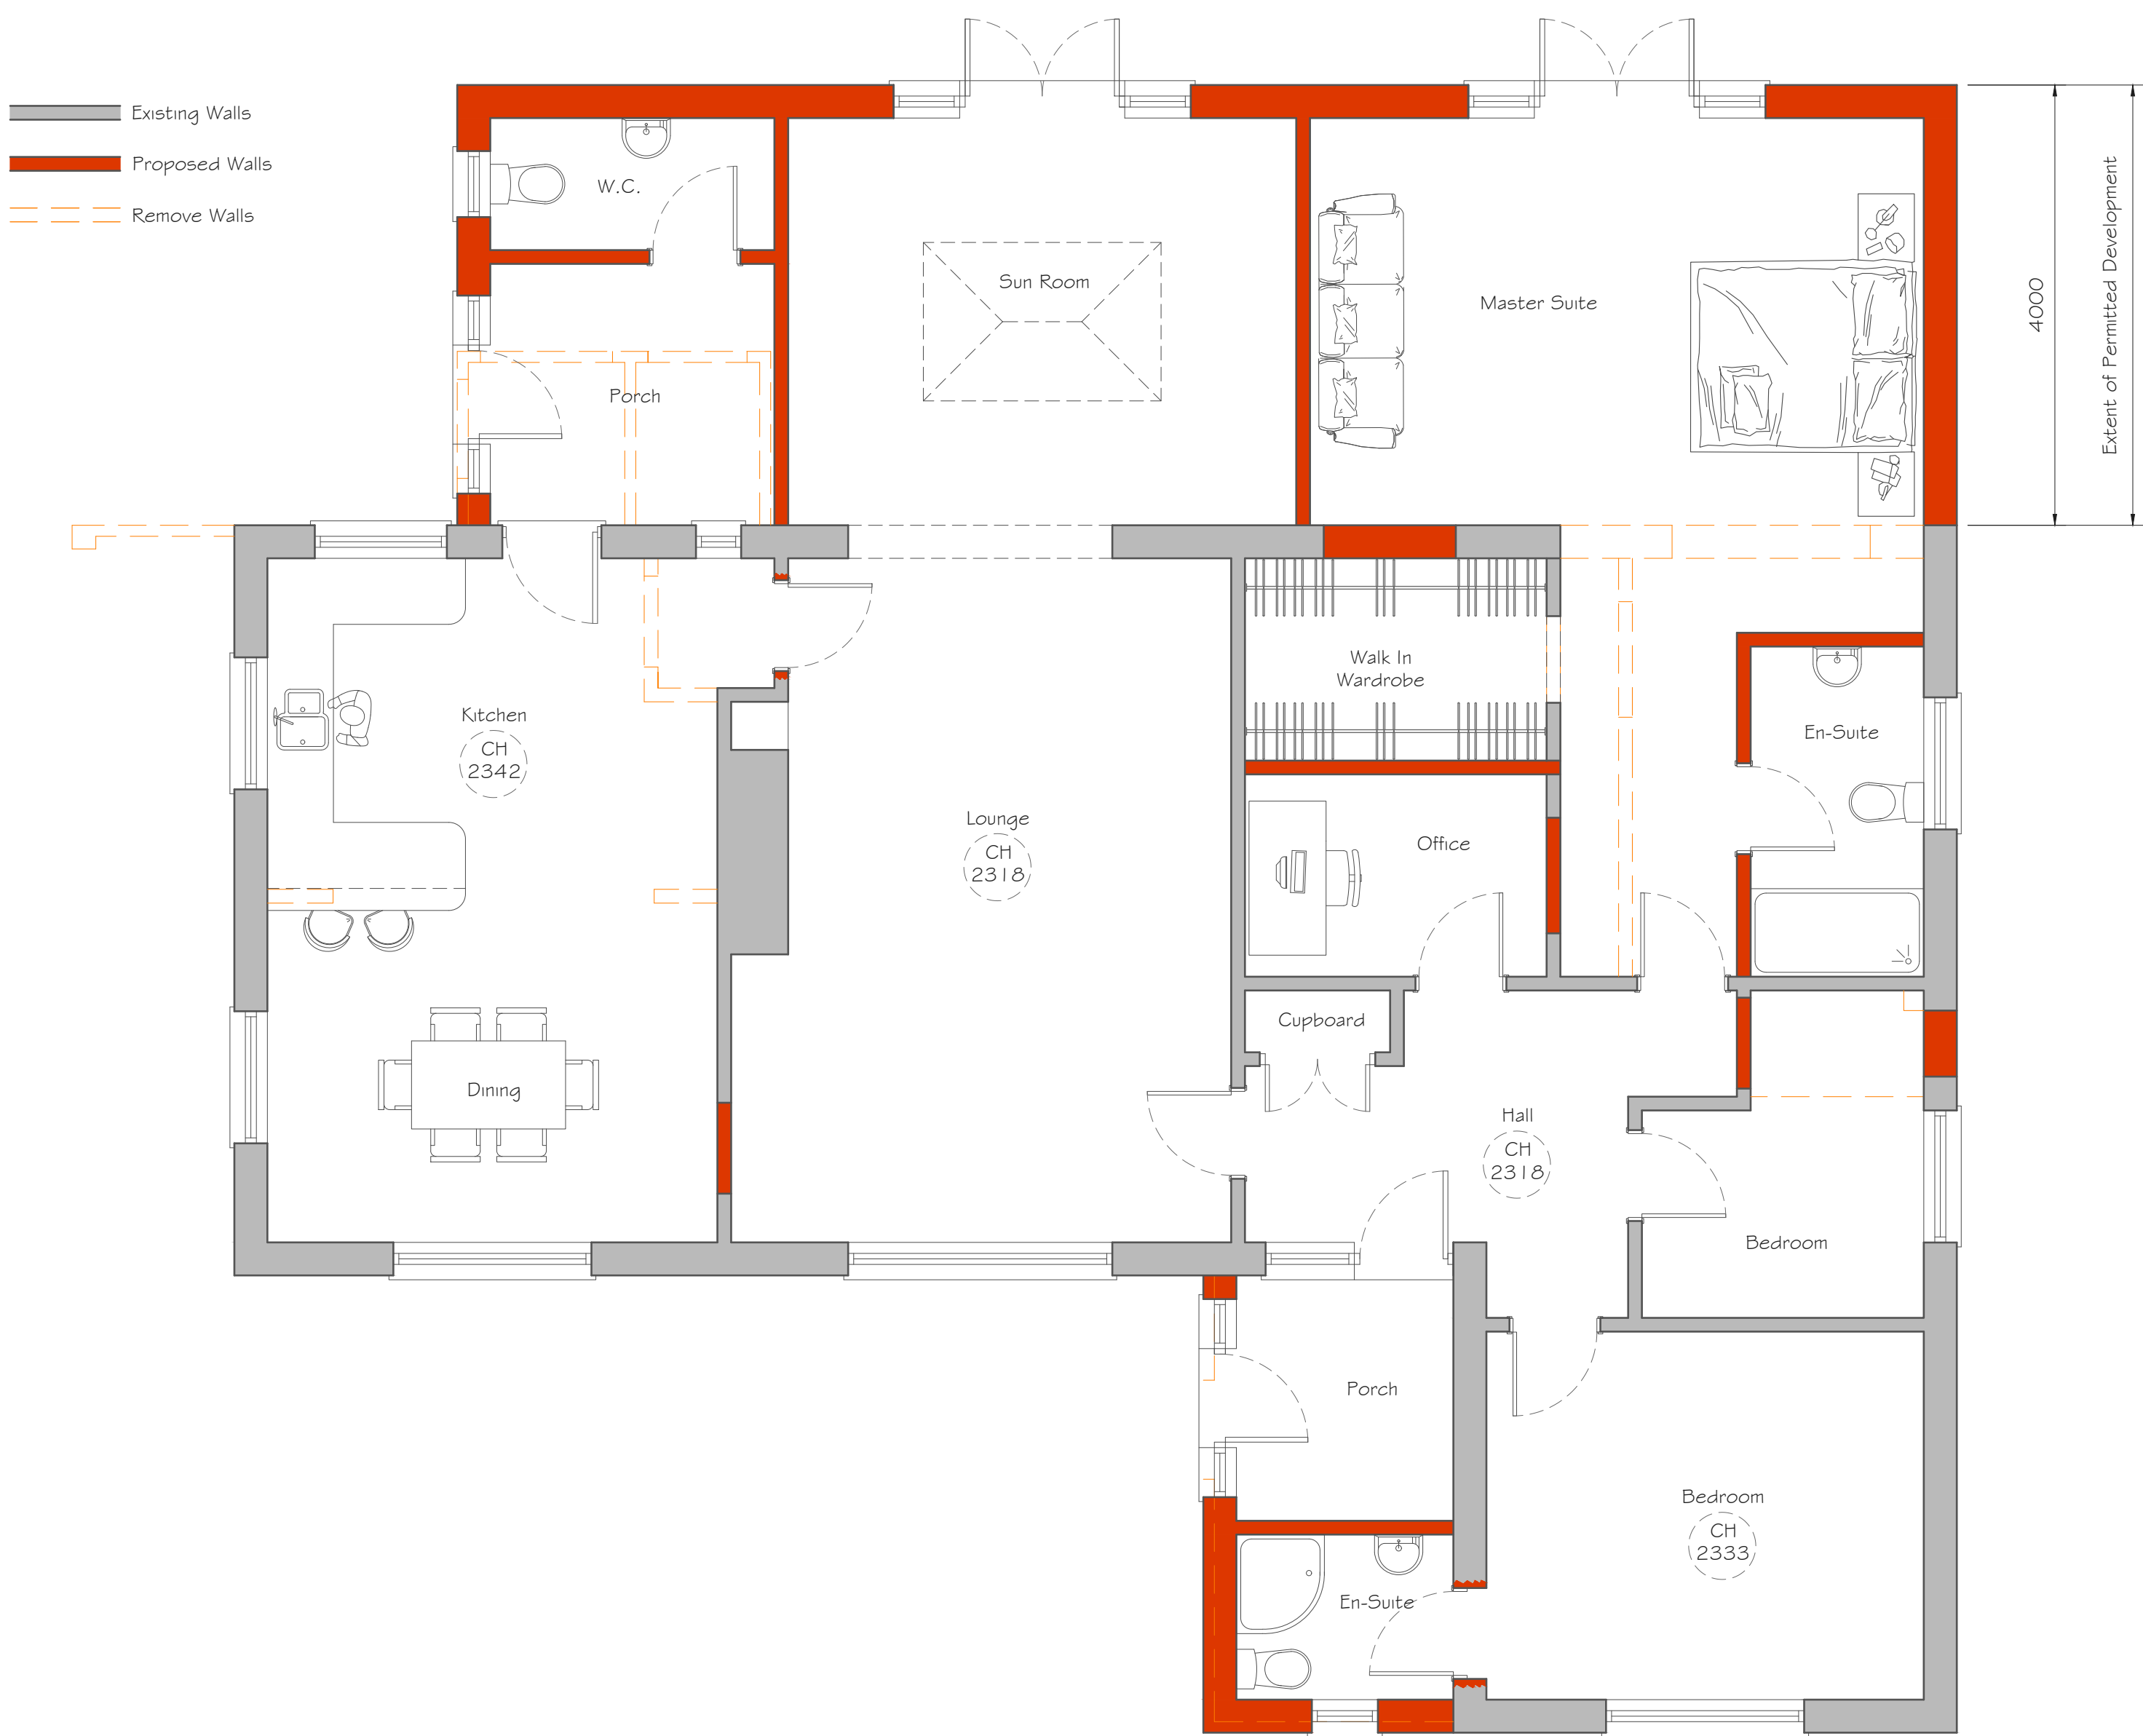

GROUND FLOOR PLAN
Scale 1:50

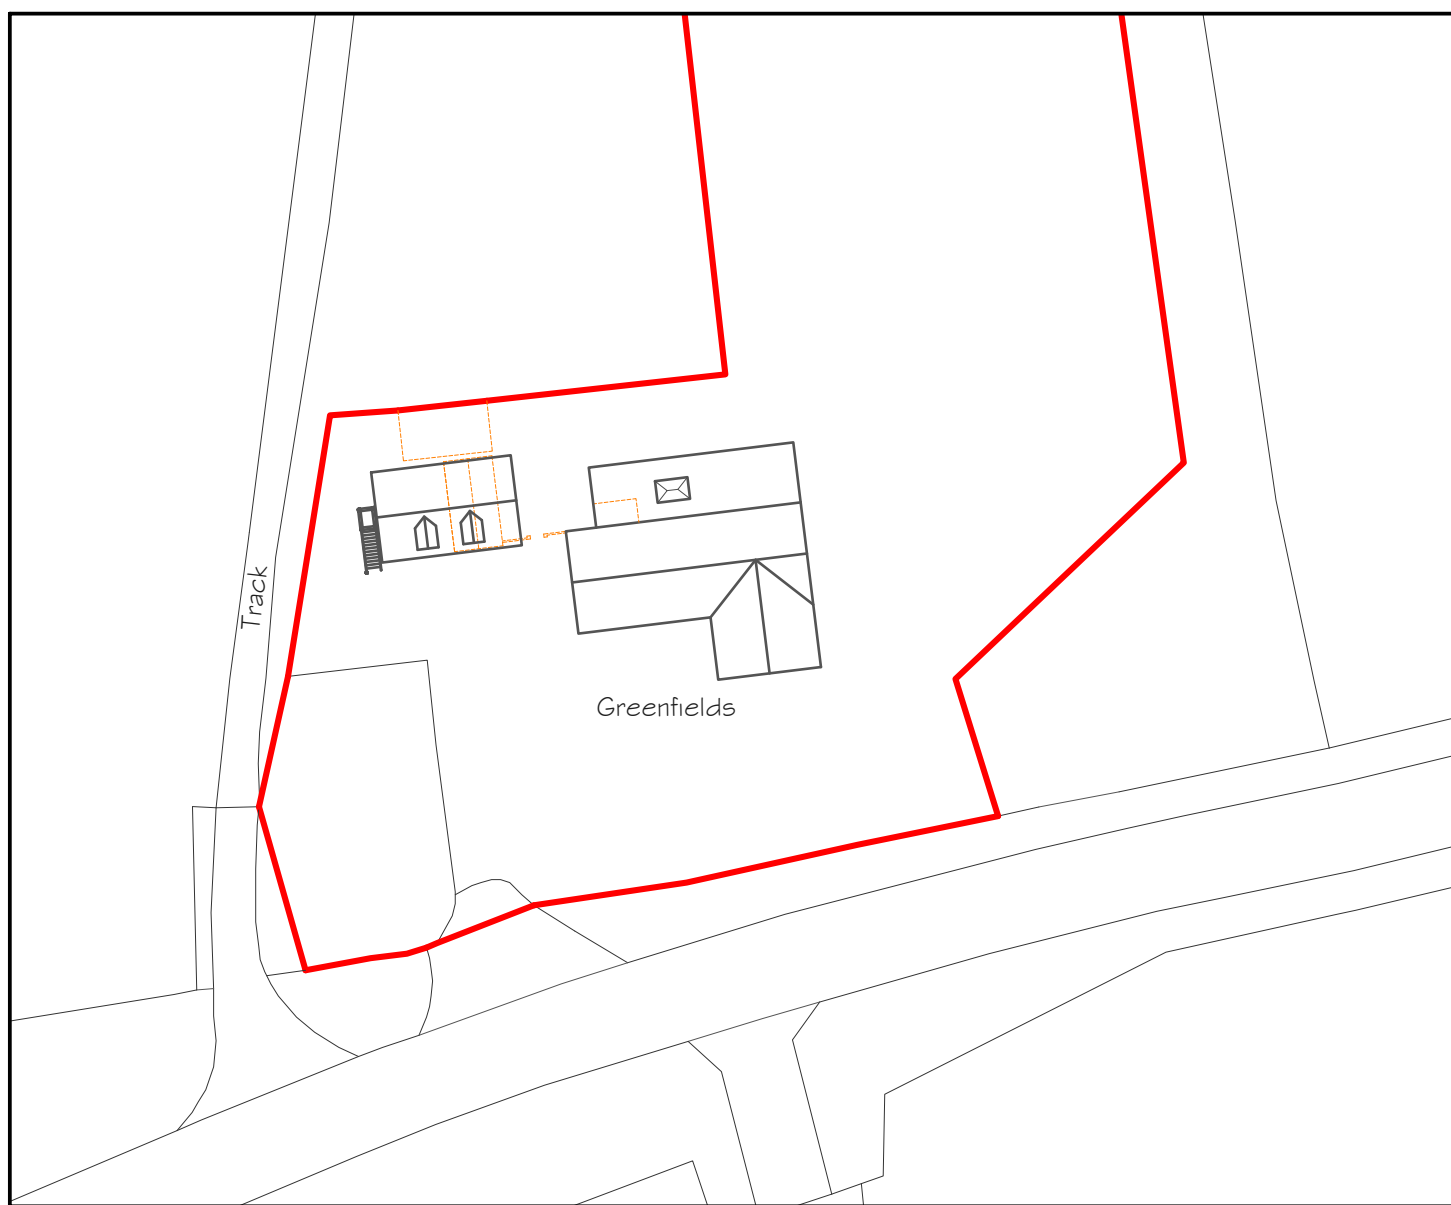

BLOCK PLAN
Scale 1:500

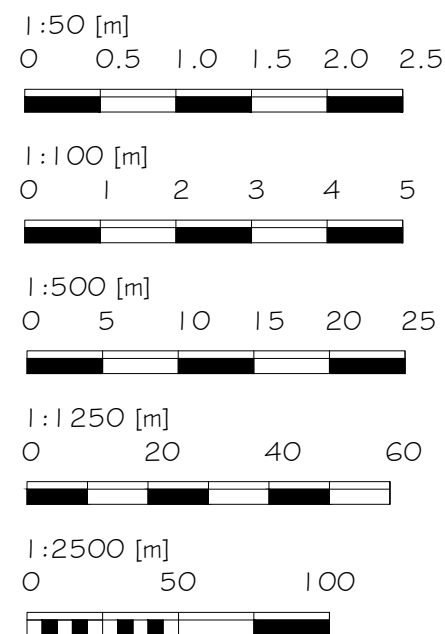

Alex Dawson
www.addraughting.co.uk
alex@addraughting.co.uk
01672 511412
07791 341698



59 Barrow Close
Marlborough
Wiltshire
SN8 2BE

AD DRAUGHTING
ARCHITECTURAL SERVICES

Client

MR HINES

Job Title

EXTENSION AT:
GREENFIELD,
WESTCOURT,
BURBAGE,
MARLBOROUGH,
SN8 3BN.

Drawing Title

PROPOSED ELEVATIONS AND PLANS

Scale

AS SHOWN

Date

08/01/2026

Drawn

AD

Drawing No.

1597-02

Rev

A