




Existing South Side Elevation - 1:100

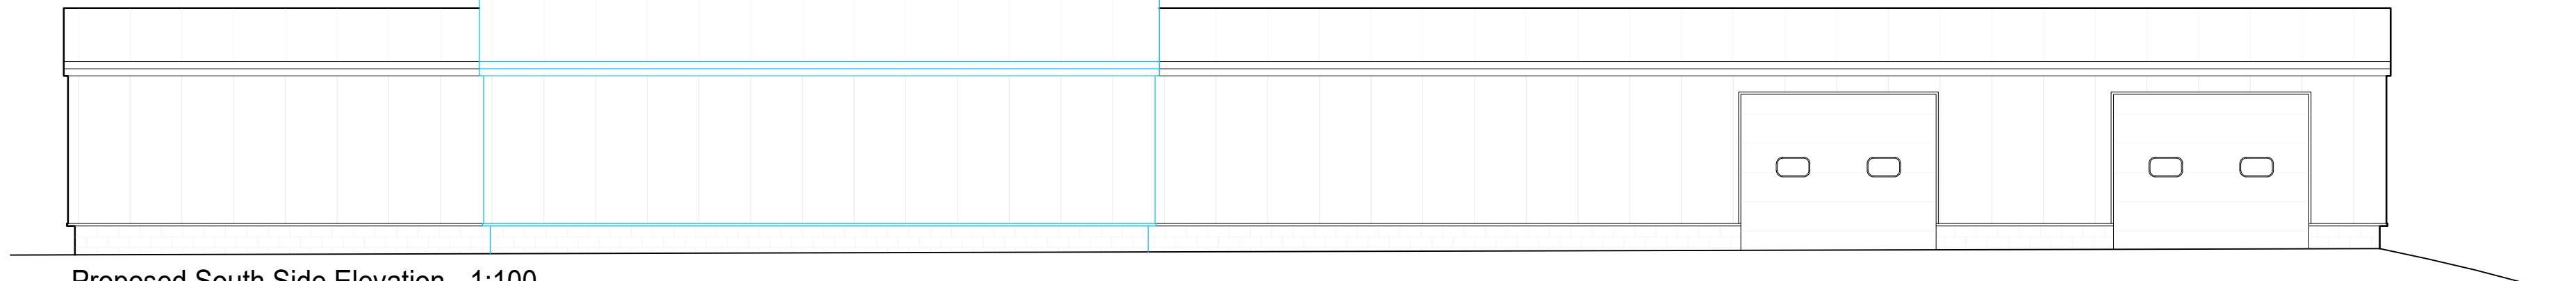


Proposed South Side Elevation - 1:100

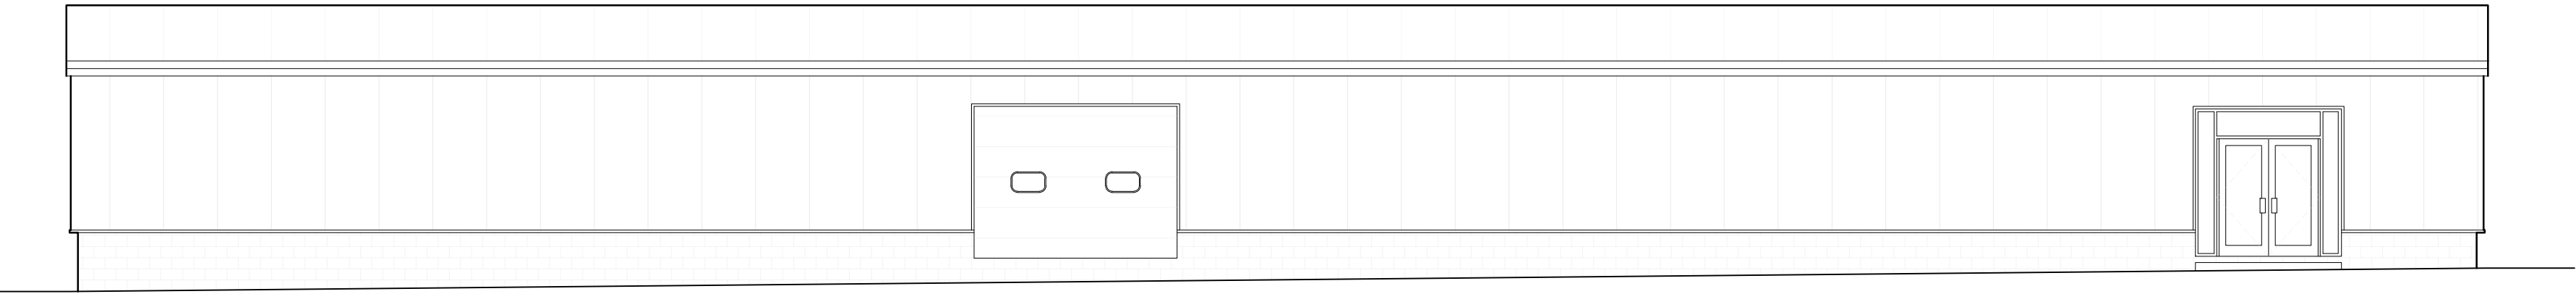


Existing North Side Elevation - 1:100

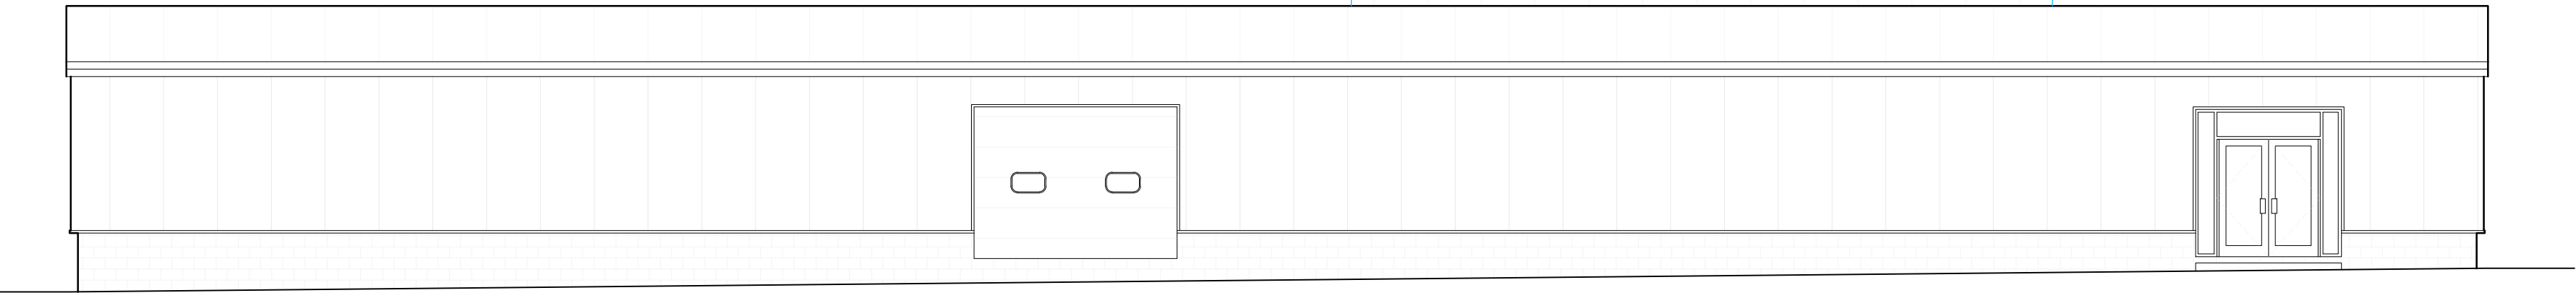


Proposed North Side Elevation - 1:100

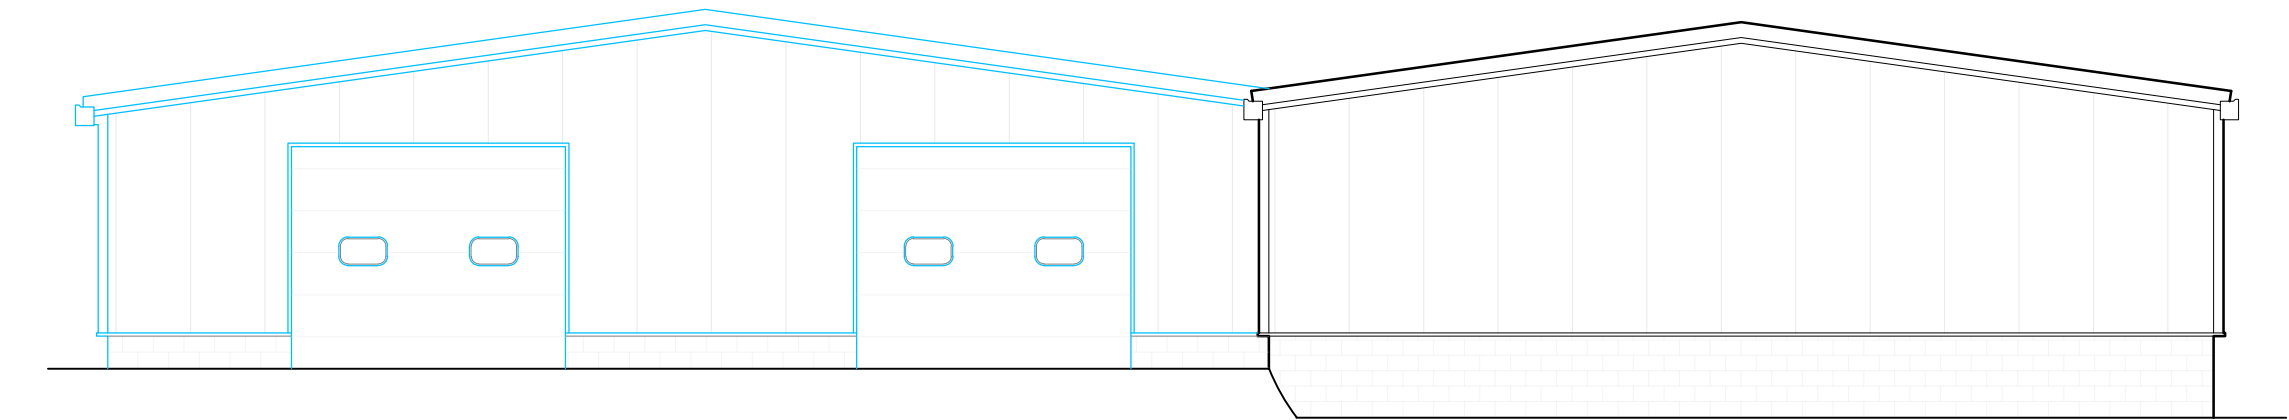


Proposed Rear Elevation - 1:100

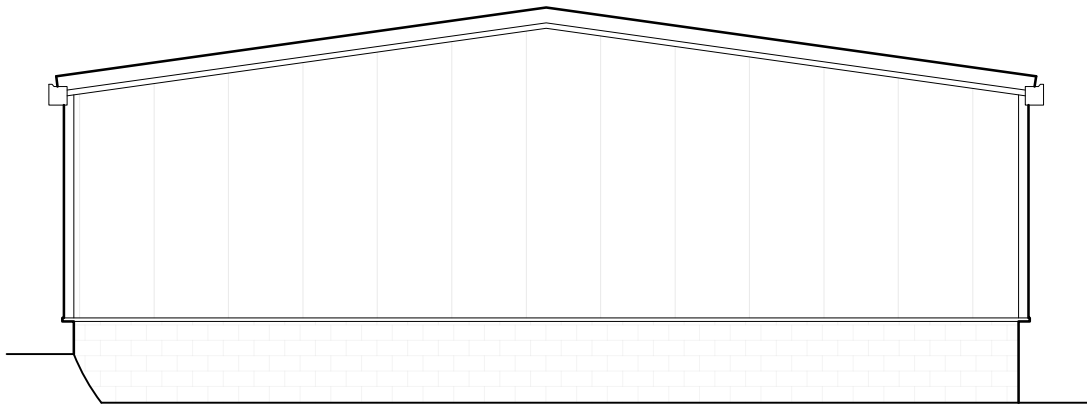


Existing Rear Elevation - 1:100

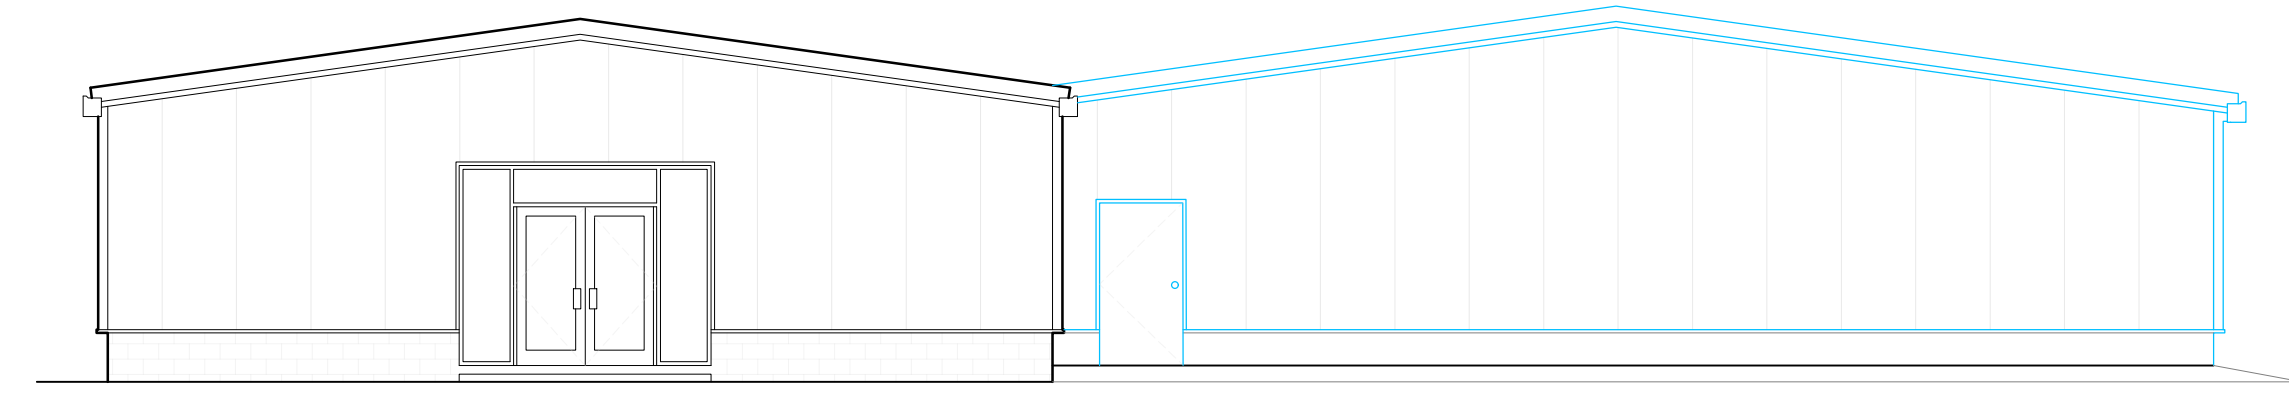


Proposed Front Elevation - 1:100

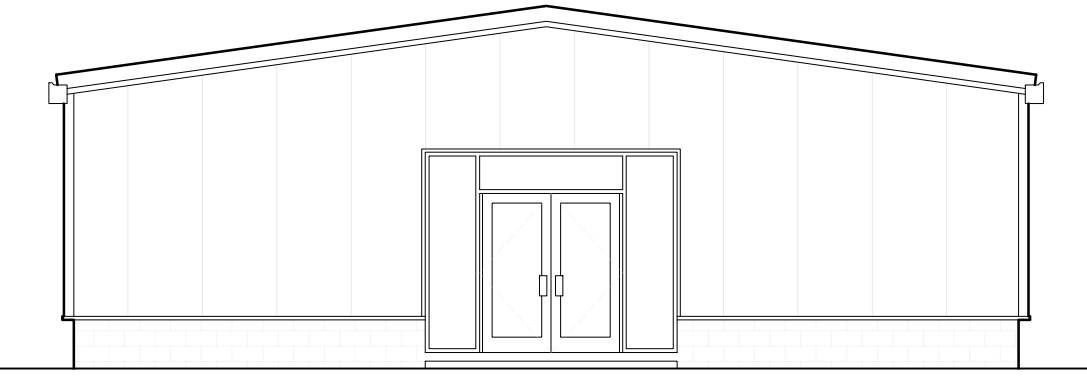


Existing Front Elevation - 1:100

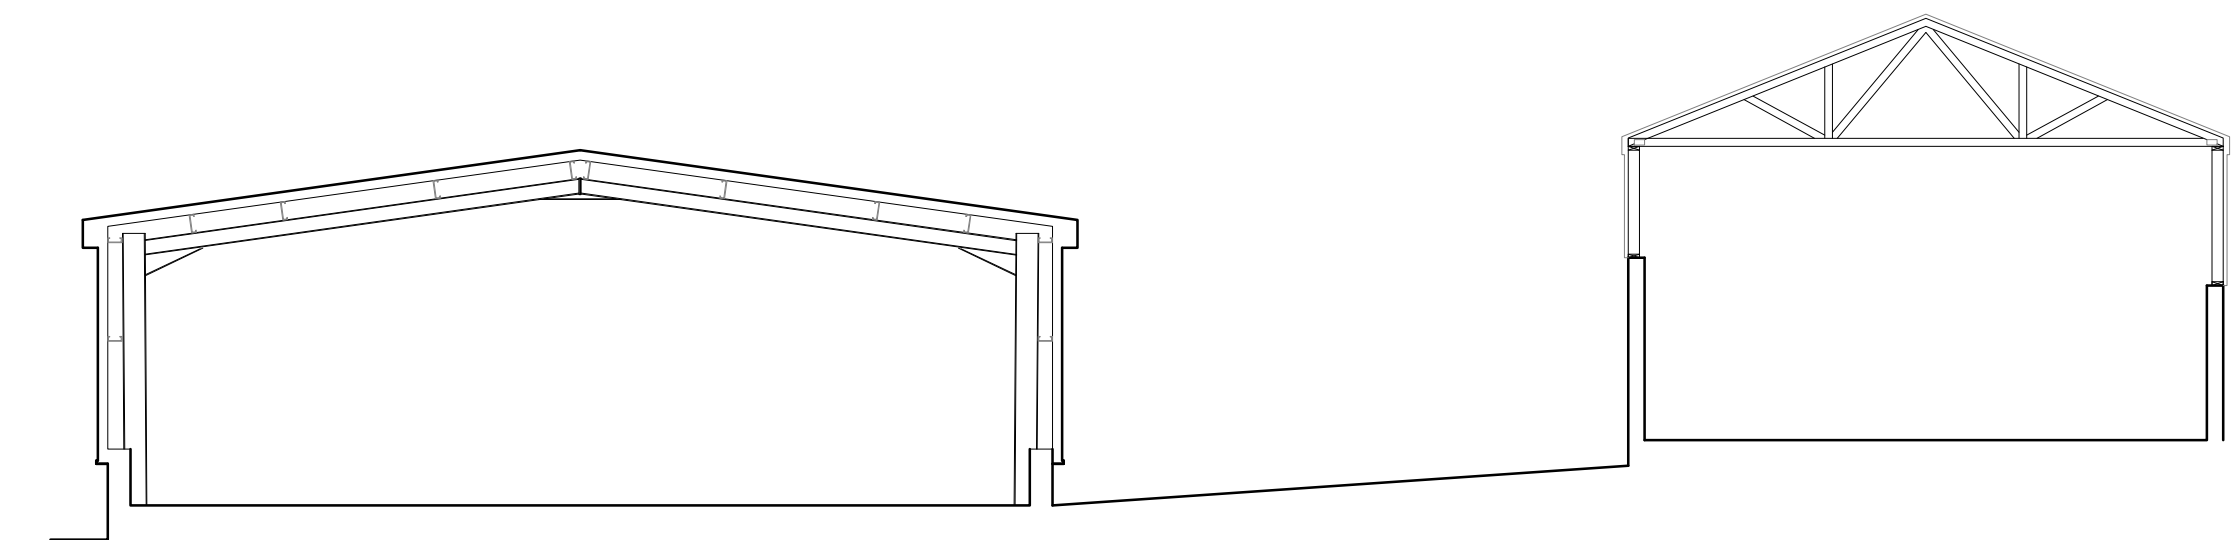


Existing Section - 1:100

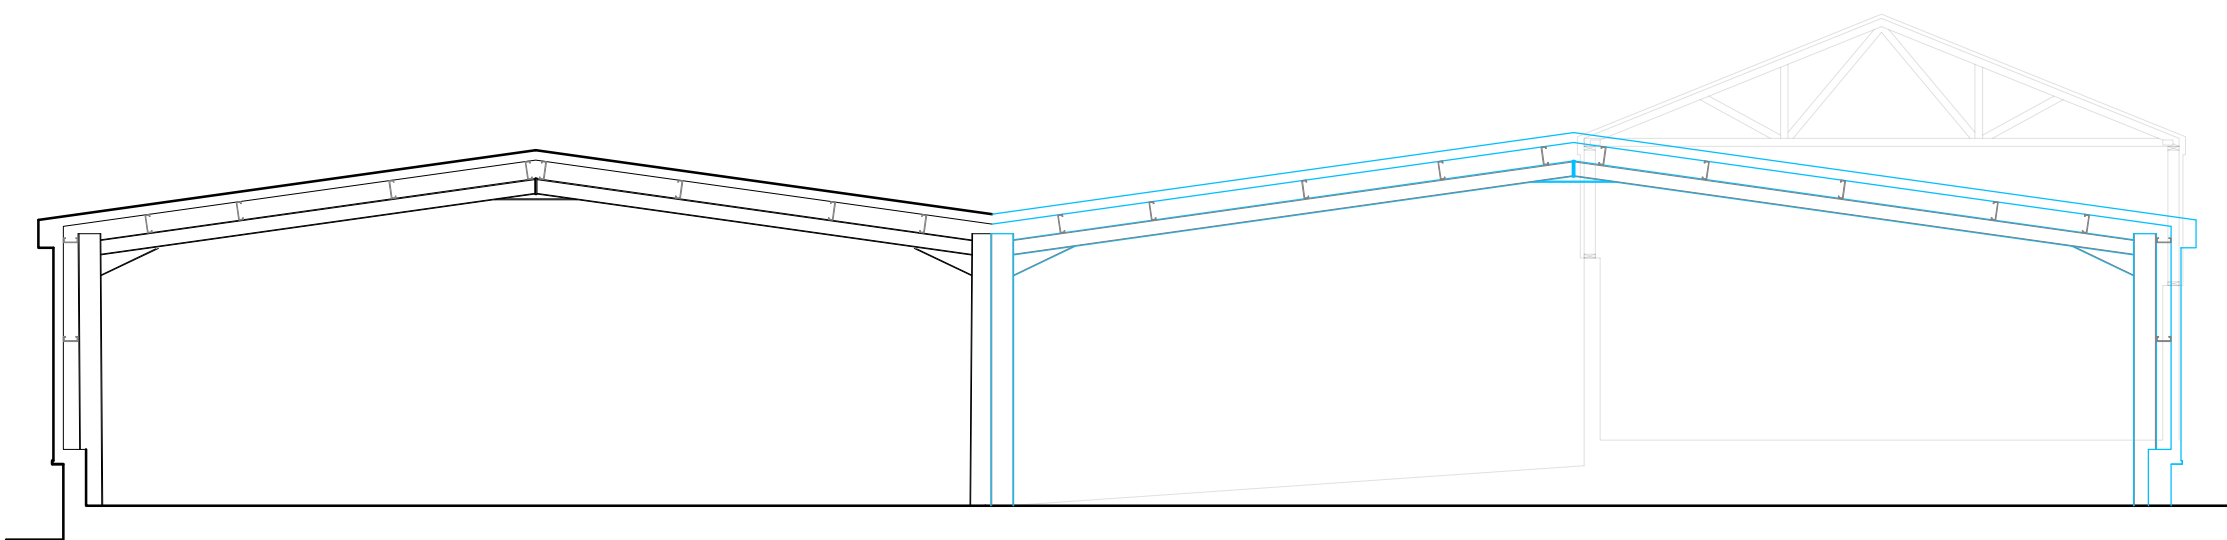

Proposed Section - 1:100

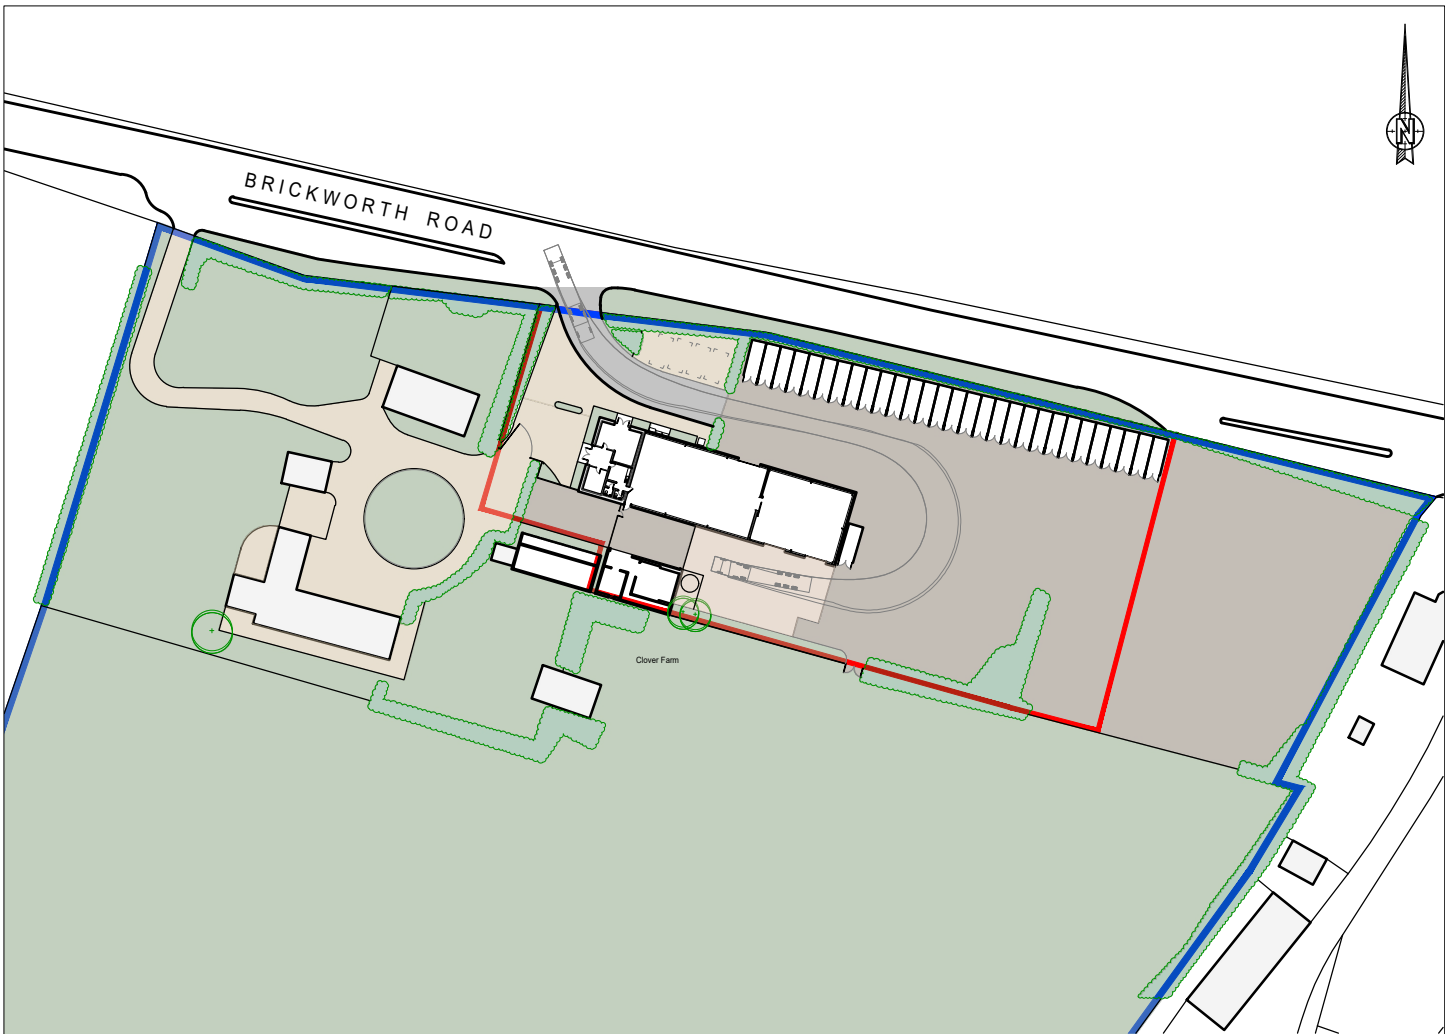

Existing Site Plan - 1:1250

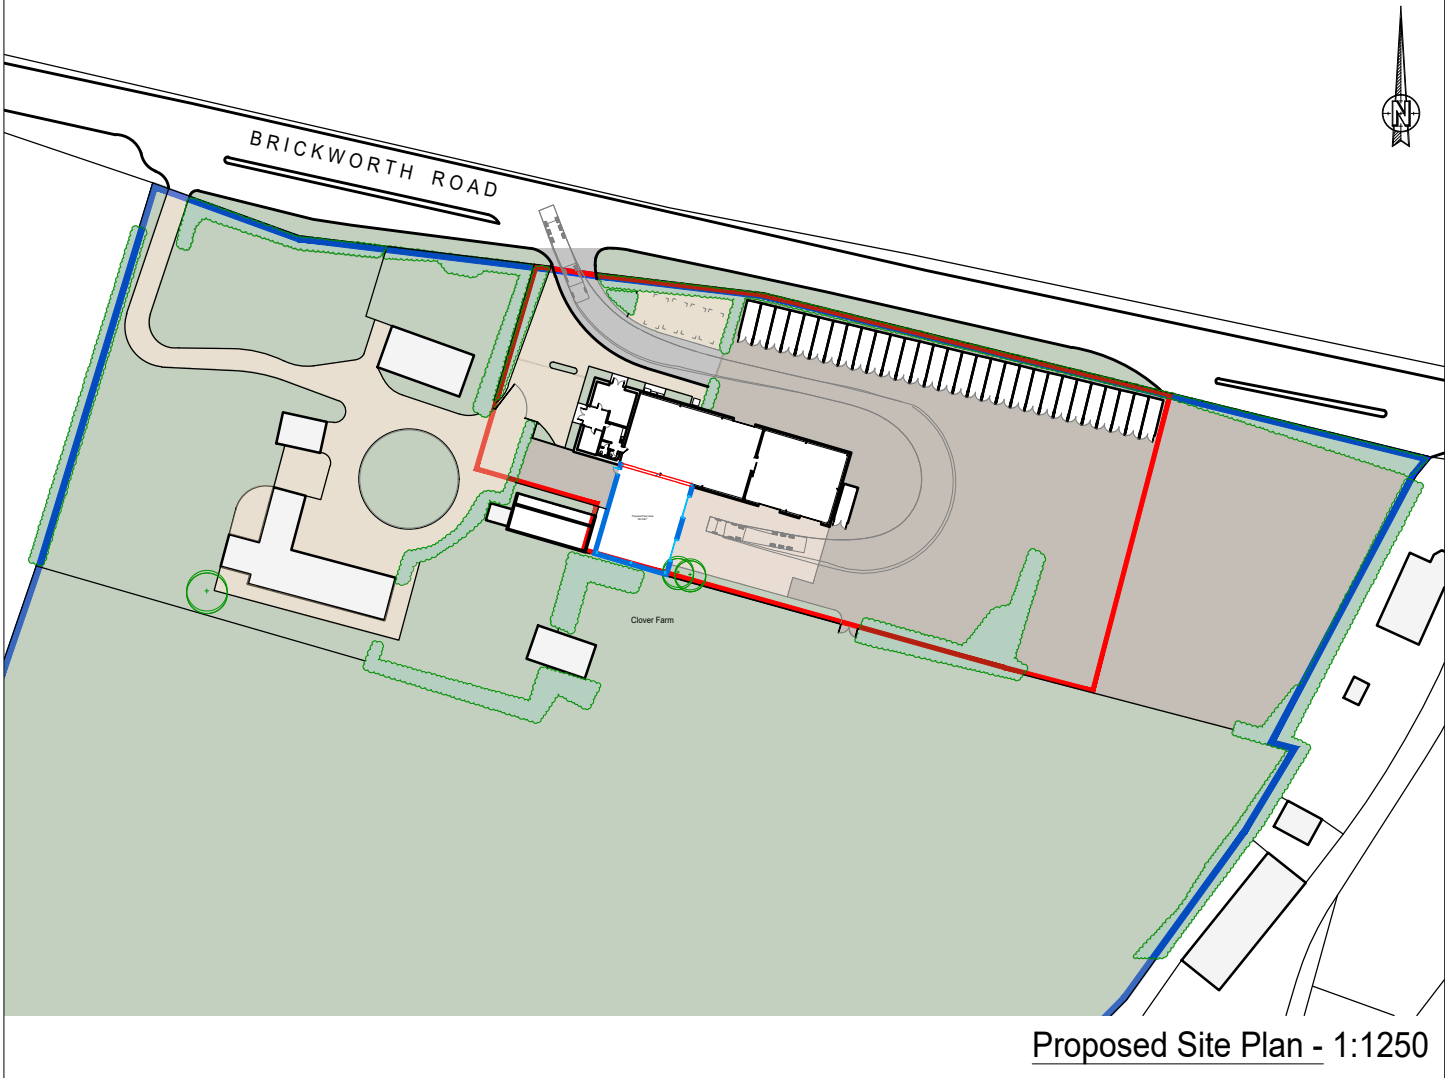

Proposed Site Plan - 1:1250

0m 1m 2m 3m 4m 5m 6m 7m 8m 9m 10m

Rev	Revision	By	Date
KNIGHT Consulting ARCHITECTURE - SURVEYING - PLANNING admin@knight-consulting.co.uk www.knight-consulting.co.uk			
First Floor Unit 7 The Quarterdeck Port Solent PO6 4TP T: 01489 660194			
Client DWB LONG LTD			
Project ROEBRIDGE FOODS BRICKWORTH ROAD WHITEPARISH, SALISBURY SP5 2QG			
Drawing EXISTING AND PROPOSED PLANS			
Scale 1:100@A1	Date JAN 2026		
Project no. KC	Sequential 03	Bldg/Floor A	Detail EX/PP
Rev .			