



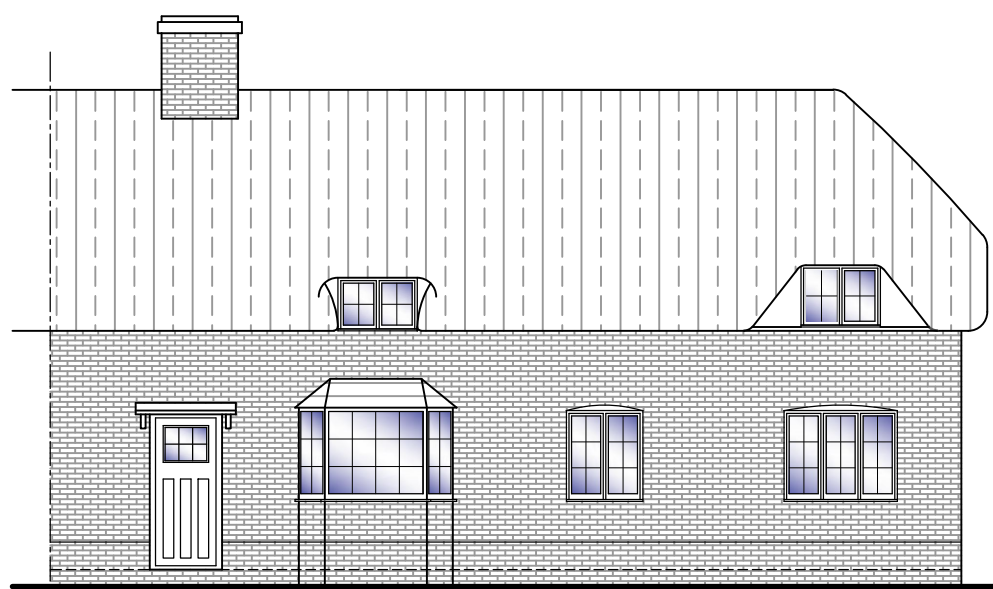

Existing Front Elevation
Scale 1:100




Existing Side Elevation
Scale 1:100

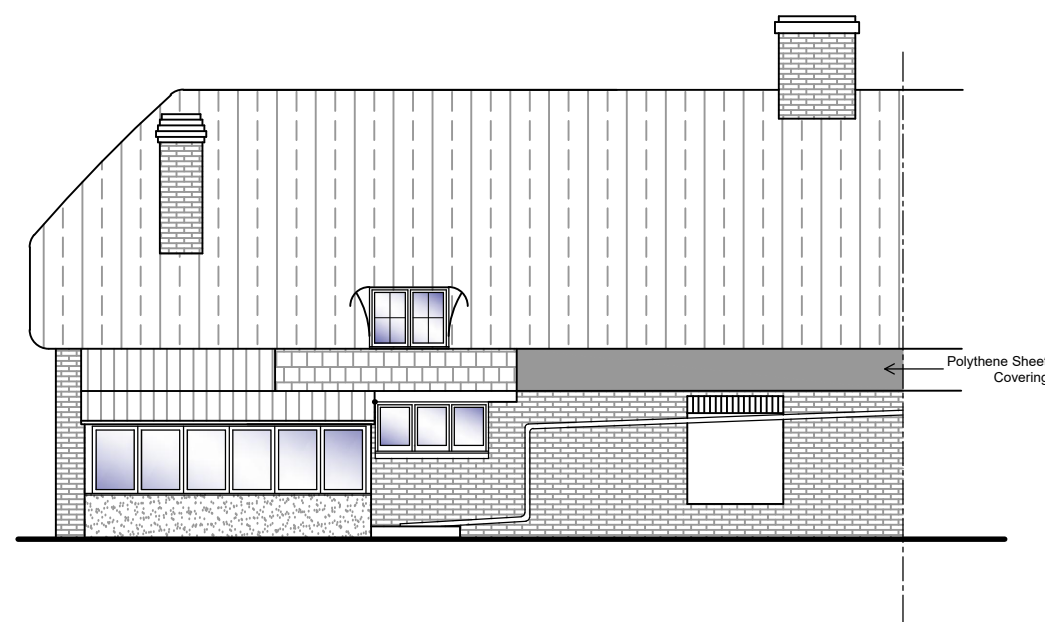


Existing Rear Elevation
Scale 1:100




Existing Side Elevation
Scale 1:100

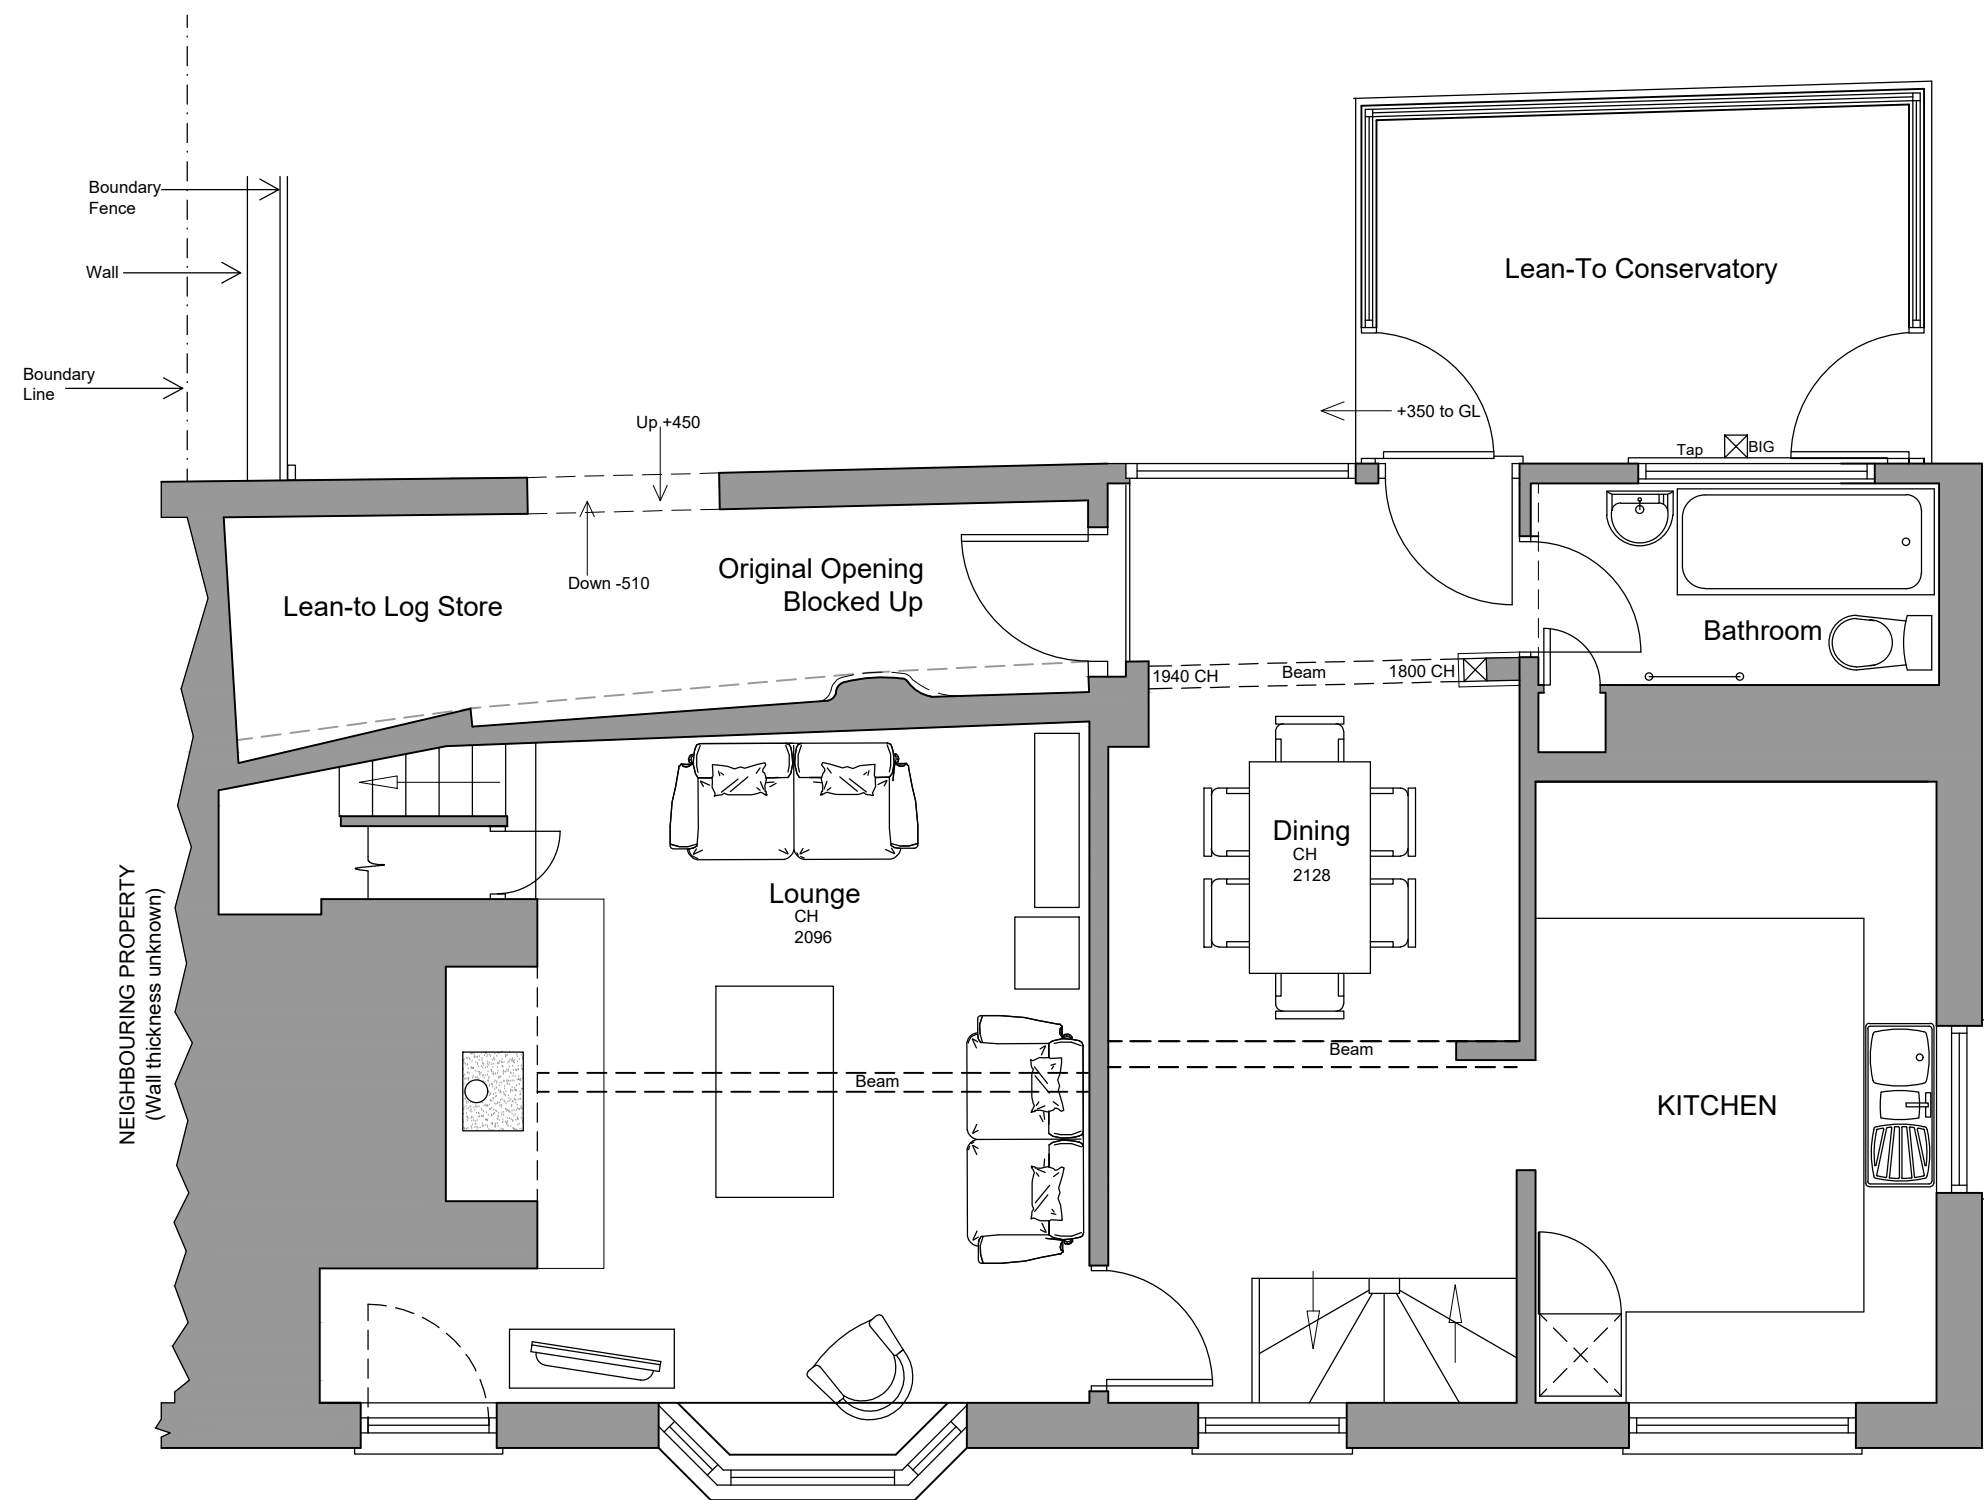

Existing Ground Floor Plan
Scale 1:50

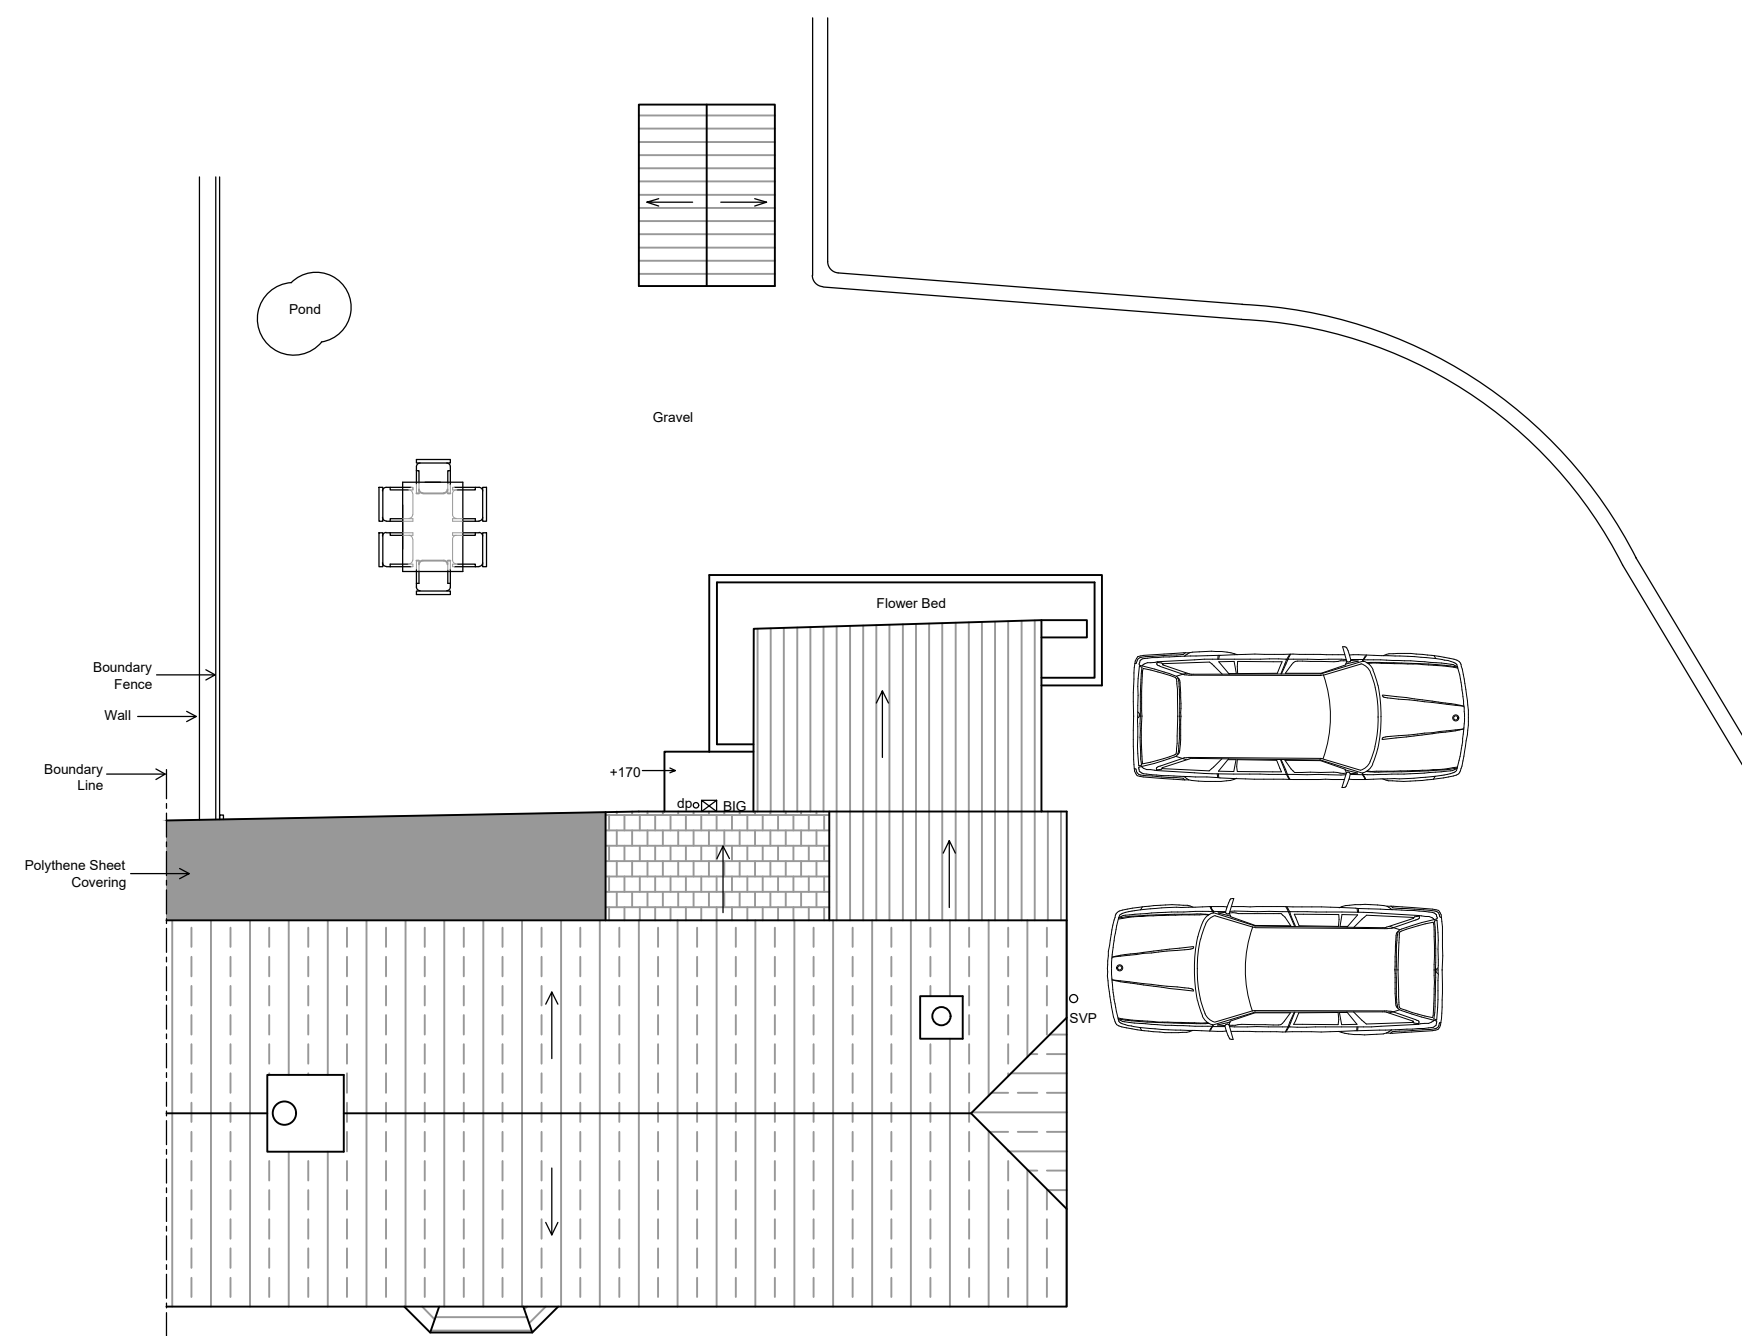

Existing Roof/Site Plan
Scale 1:100

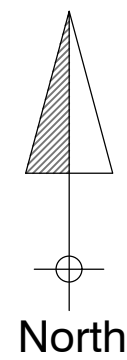


1:50 [m]
0 0.5 1.0 1.5 2.0 2.5


1:100 [m]
0 1 2 3 4 5

1:500 [m]
0 5 10 15 20 25

1:1250 [m]
0 20 40 60

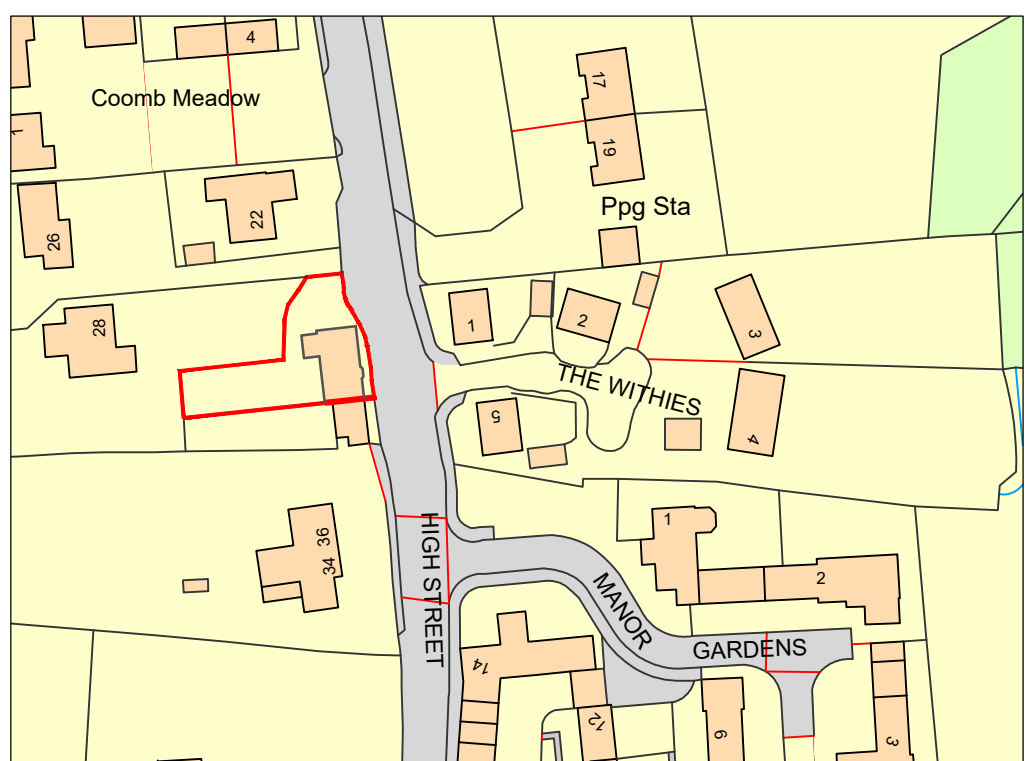

Existing Location Plan
Scale 1:1250

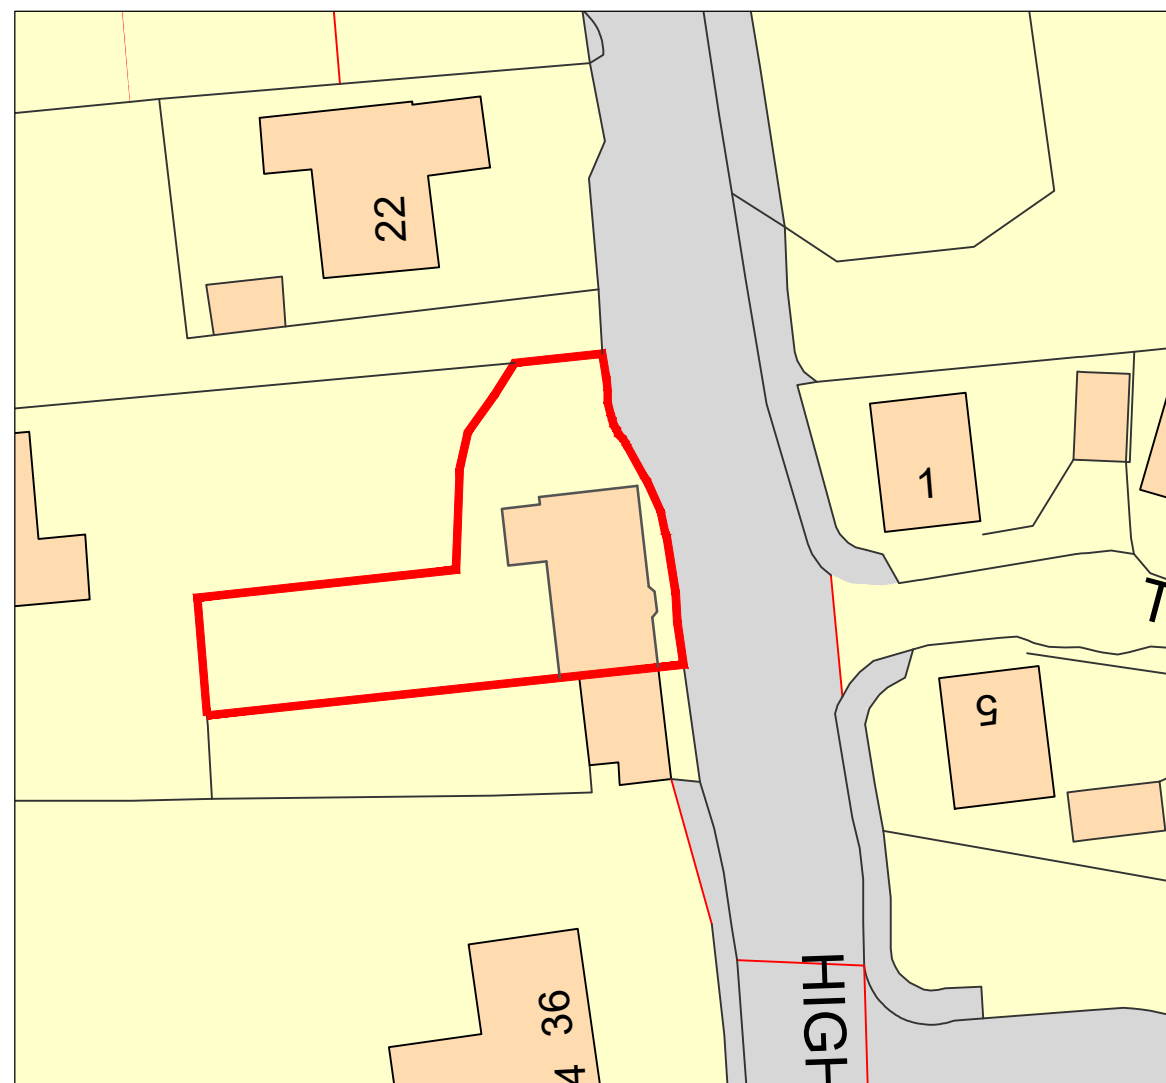

Existing Block Plan
Scale 1:500

DRAWING FOR PLANNING PURPOSES ONLY.
NOT TO BE USED FOR CONSTRUCTION.



Ground Floor
6 Pelham Court
Marlborough
Wiltshire SN8 2AG

T. 01672 518 278
E. info@tuttlearchserv.co.uk
F. facebook.com/tuttlearchserv
W. tuttlearchserv.co.uk

Job Title

Proposed conversion of the existing log store into bathroom, replace existing corrugated sheet lean-to roofs with natural slate, remove existing conservatory to create new entrance porch, new painted/timber windows and erect a picket garden fence & gate to the rear of the property @ 30 High Street, Burbage, Wiltshire, SN8 3AF

Mr & Mrs Suter

Drawing Title

Existing Ground Floor Layout, Elevations, Roof/Site Plan and Block & Location Plan

DRAWING NUMBER

30 High Street - Existing 01

REV

REVISIONS

SCALE	DATE	DRAWN BY	PAPER SIZE	JOB No.
As Indicated	Jan 2022	CS	A1	1362