



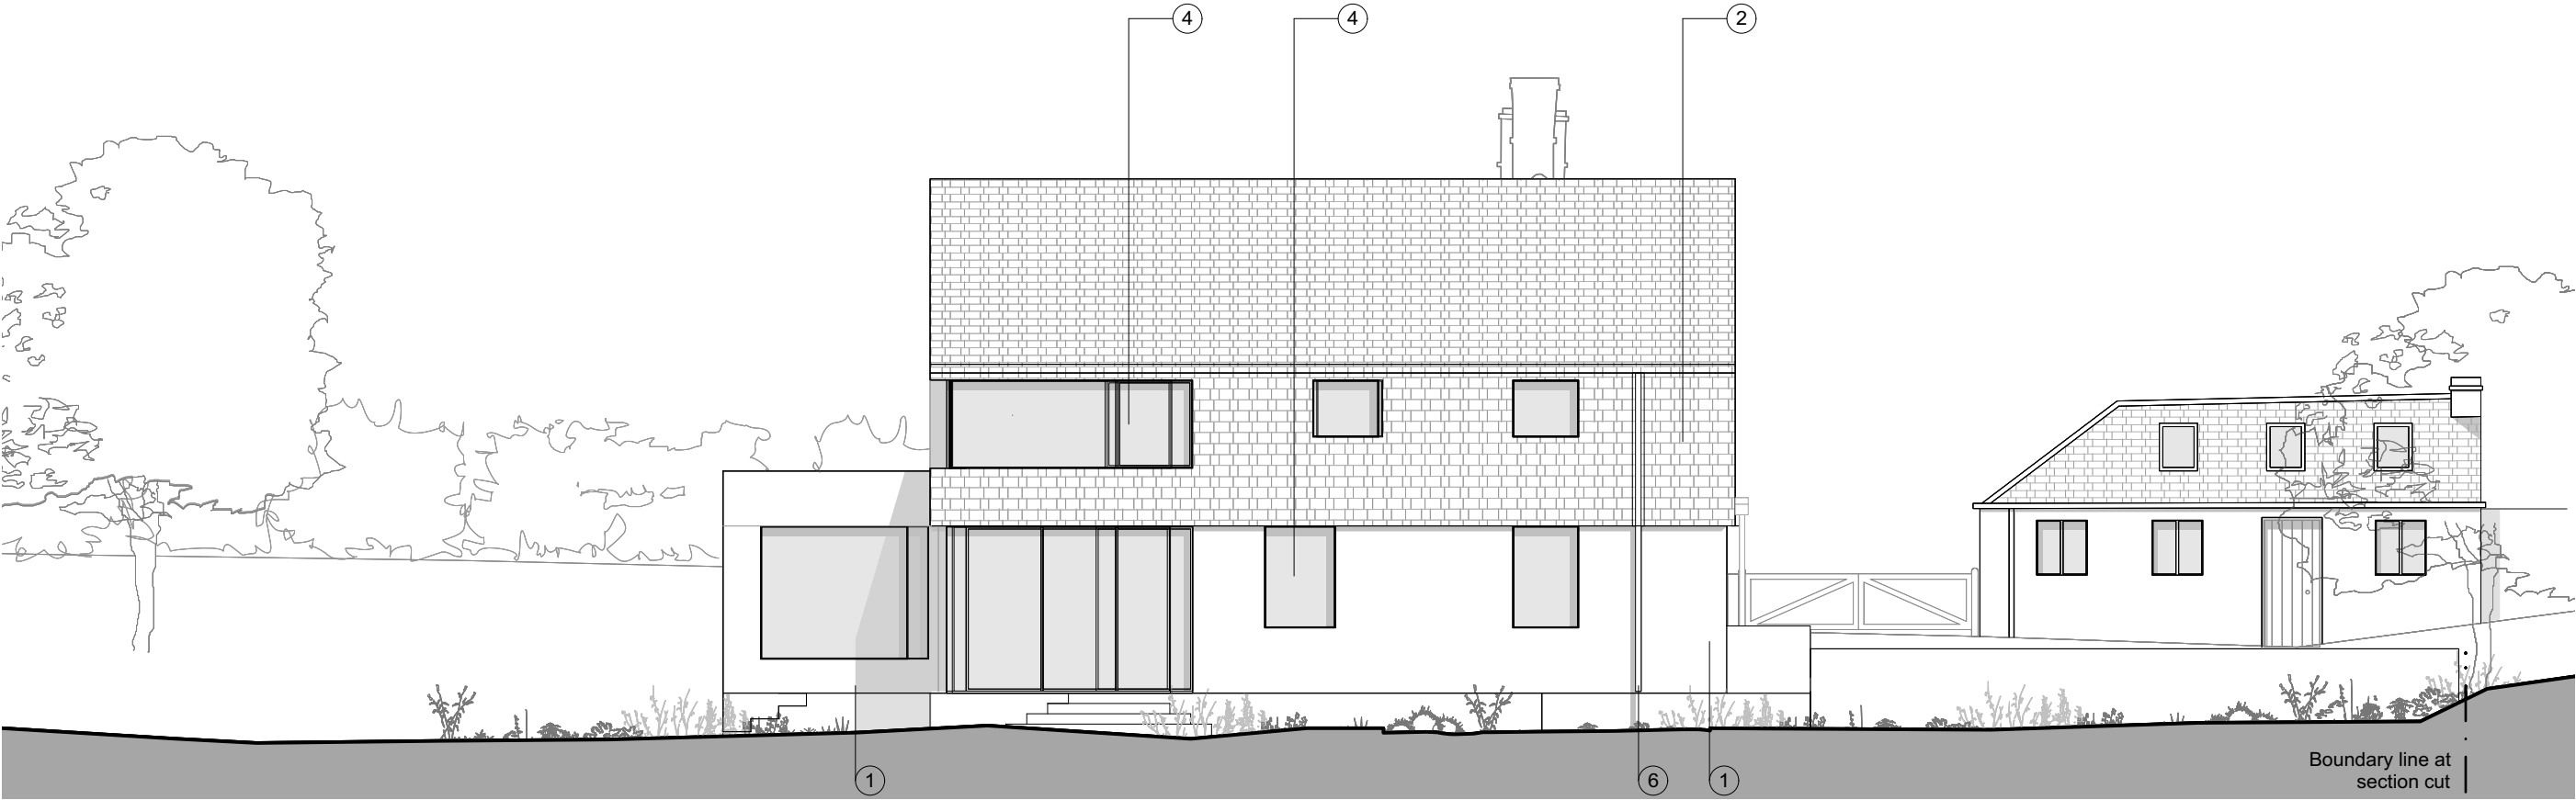

WEST (RIVER) ELEVATION

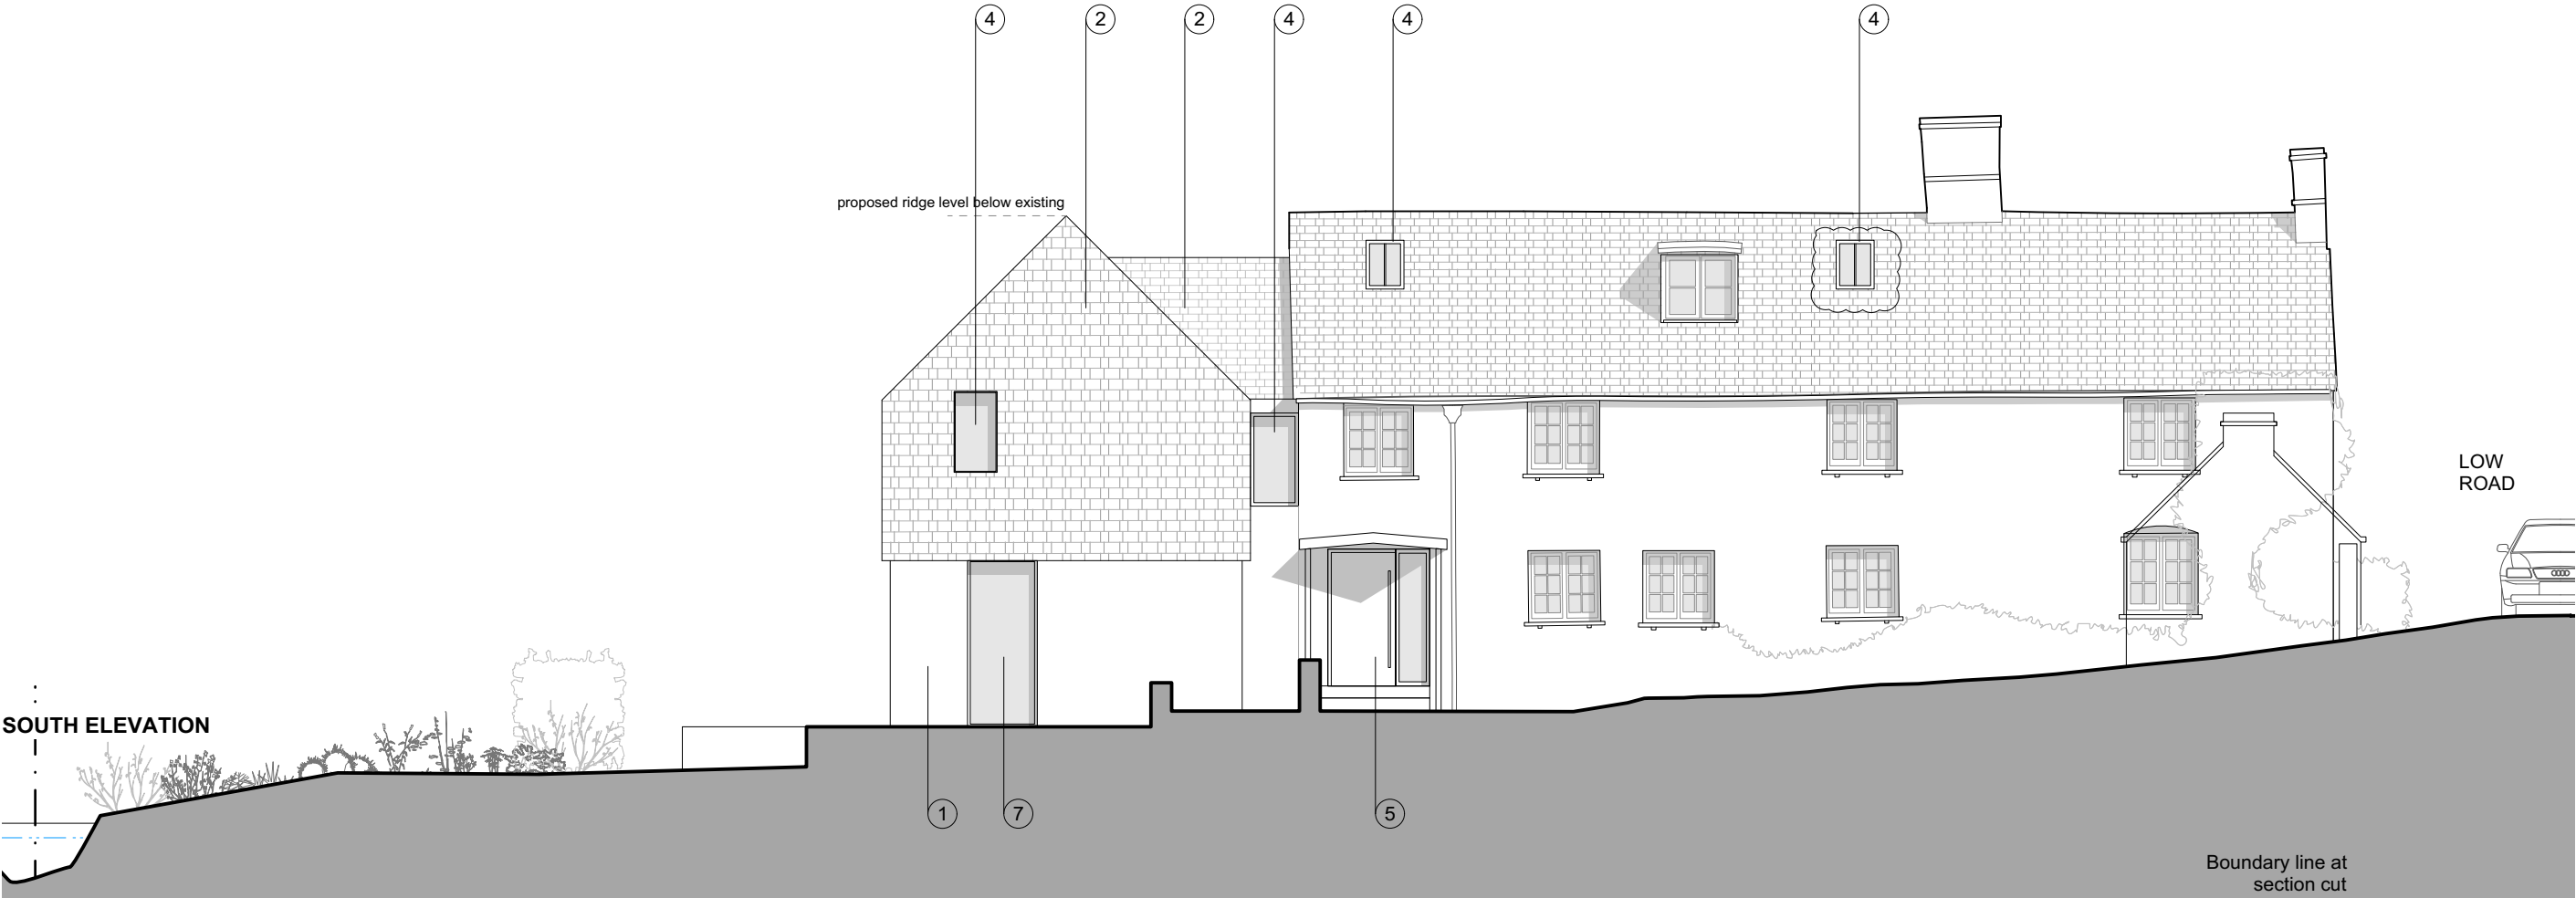

SOUTH ELEVATION

NOTES:

Materials

1

Painted brick

2

Clay tile

3

Lead to cheeks and roof of dormer

4

Painted metal windows & rooflights

5

Timber door with canopy over

6

Metal down pipe

7

Glazed door

P4

Revised Submission

09/01/2026

P3

NMA Stair and Loft

13/11/2025

P2

Revised Planning Submission

21/10/2022

REV.

DESCRIPTION

DATE

Elevations

JOB NO - DRAWING NO.

REV.

506 - P 202

P4

Rest Harrow

SCALE @ A3:

1:100

DATE:

09/01/2026

DRAWN BY:

KH

ISSUED / CHECKED BY:

JB

PLANNING

1:100

0

2m

CaSA

ARCHITECTS

www.casa-architects.com

© CaSA Architects