


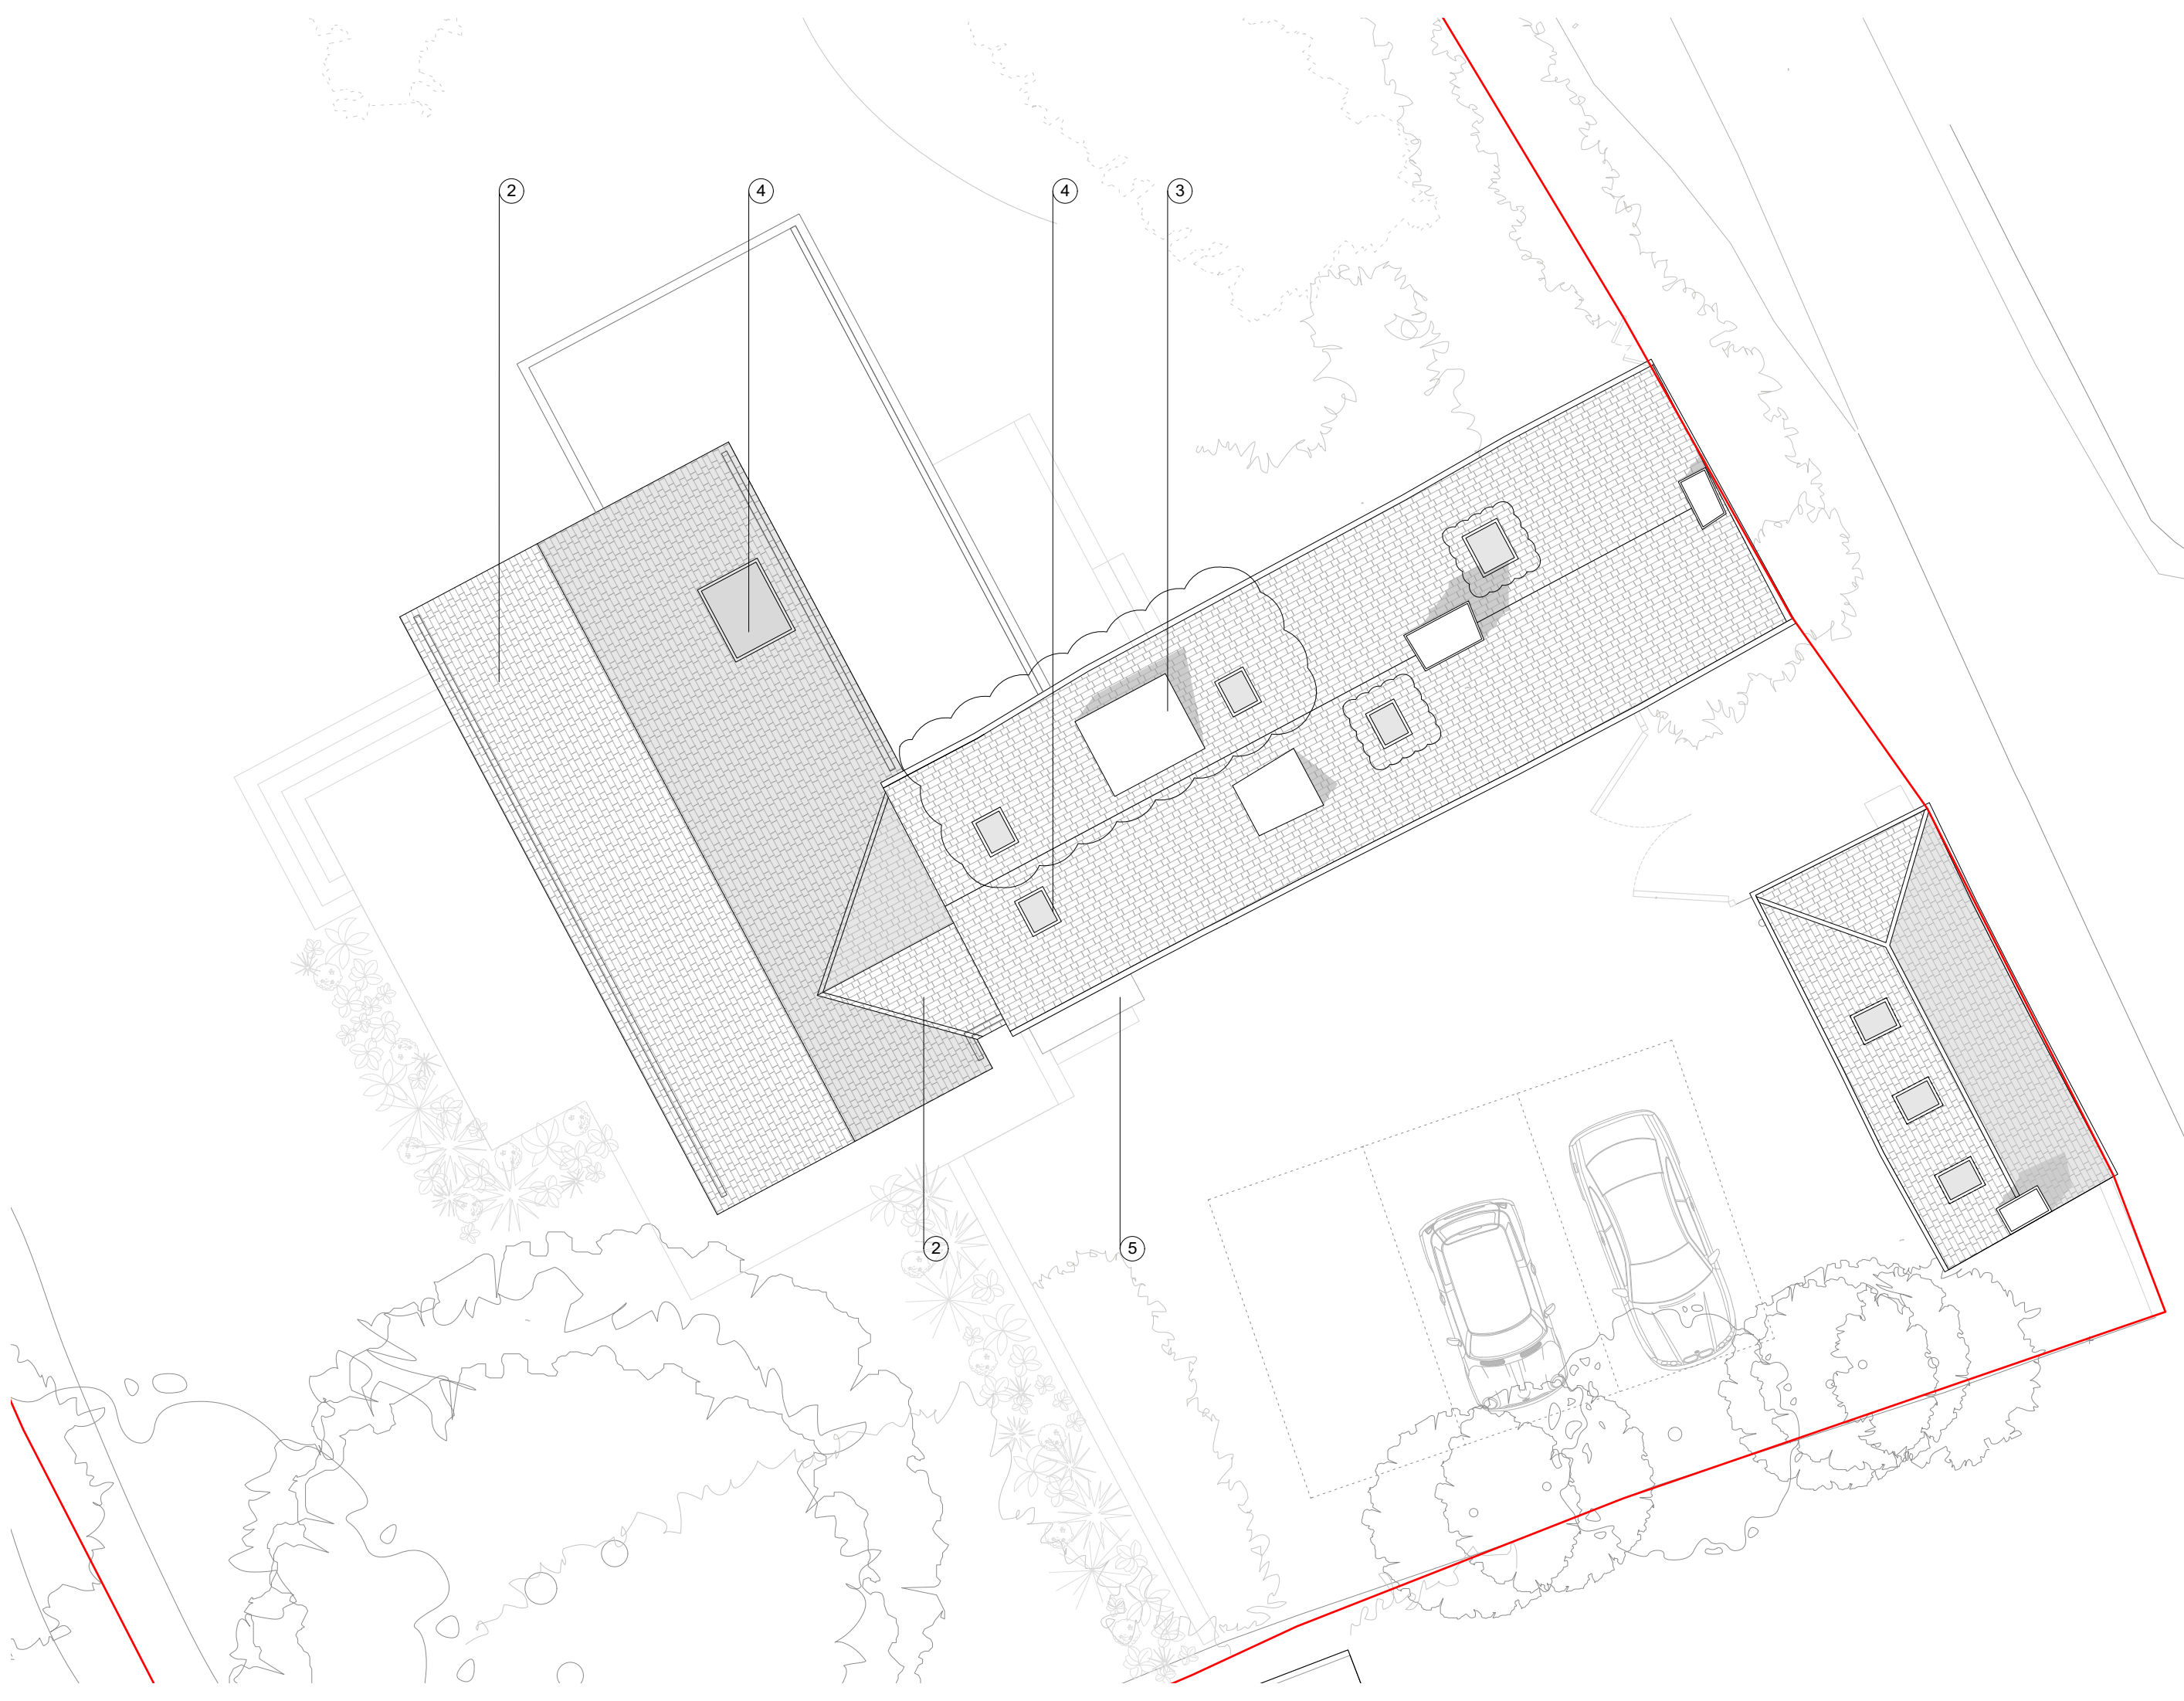

NOTES:	
Materials	
1	Painted brick
2	Clay tile
3	Lead to cheeks and roof of dormer
4	Painted metal windows & rooflights
5	Timber door with canopy over
6	Metal down pipe
7	Glazed door

P4	Revised Submission	09/01/2026
P3	NMA Stair and Loft	13/11/2025
-	Revised Planning Submission	21/10/2022
REV.	DESCRIPTION	DATE

Roof Plan

JOB NO - DRAWING NO.	REV.
506 - P 104	P4
Rest Harrow	
SCALE @ A3:	1:100
DATE:	09/01/2026
DRAWN BY:	KH
ISSUED / CHECKED BY:	JB

PLANNING

N

1:100

0

2m

CaSA

ARCHITECTS

www.casa-architects.com
© CaSA Architects