



North Elevation

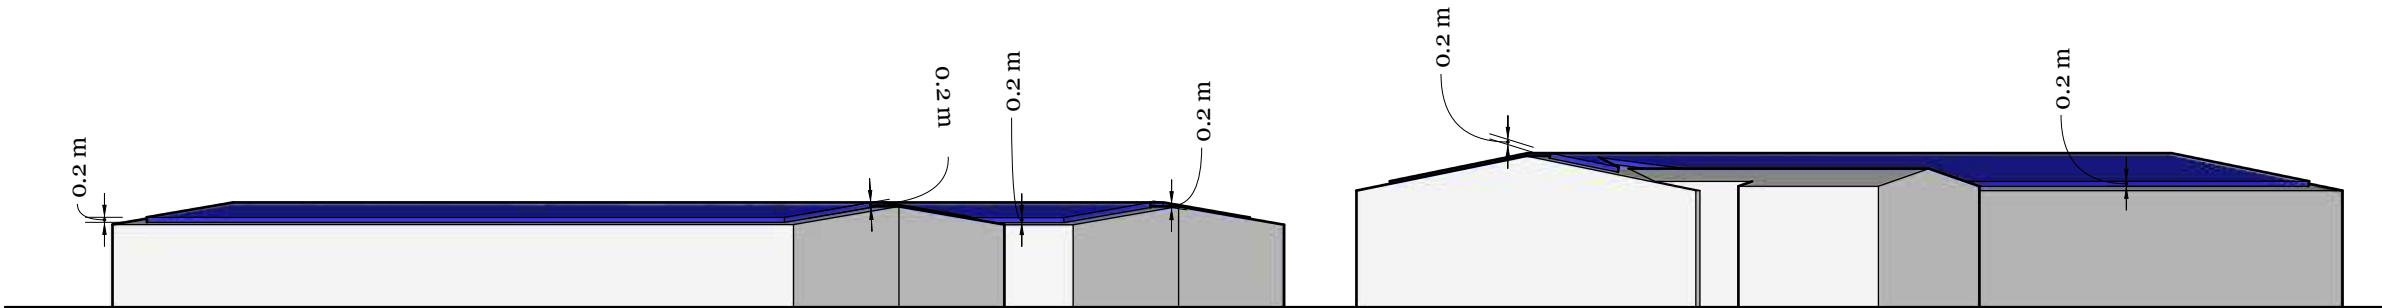


East Elevation



South Elevation

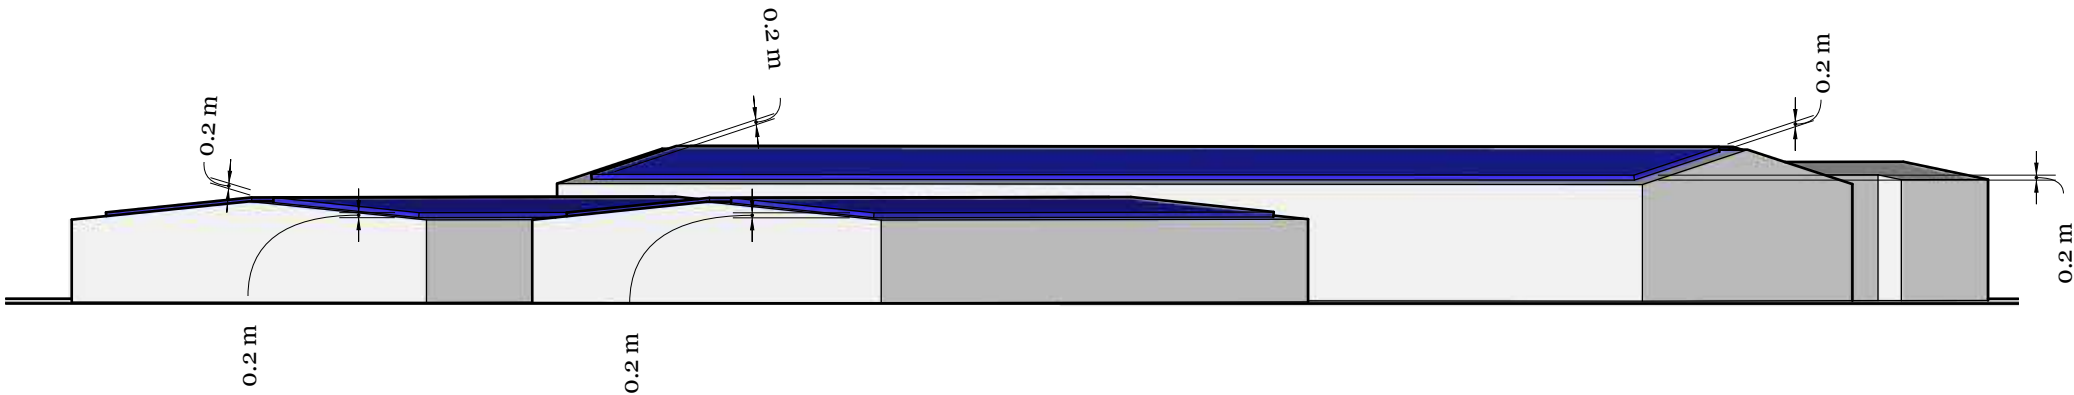

West Elevation

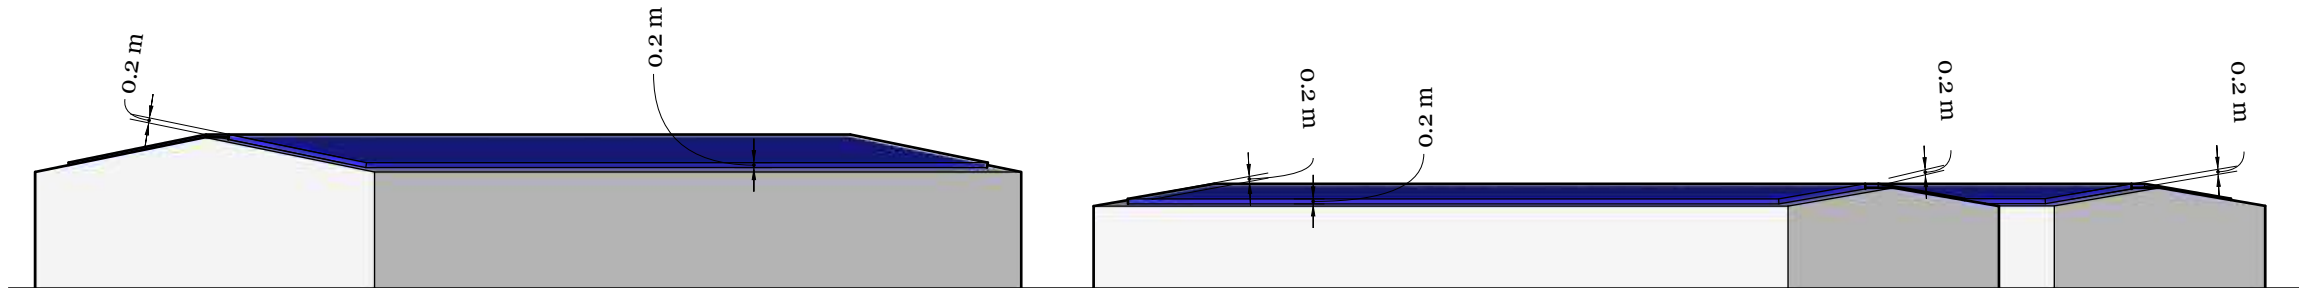

Notes:
Maximum area for proposed solar panels shown in blue

All panel areas a maximum of 200mm from the roof surface

Rev:	Description:	By:	Date:
A	Initial design for planning	GM	10/12/2025
B	...	JM	
C	...	JM	

ZESTEC
Renewable Energy

Project Name	Ireland Alloys
Drawing Title	Elevations
Status	Initial
Drawn	GM
Approved	JM
Date	10/12/2025
Scale @ A3	1 : 300

