


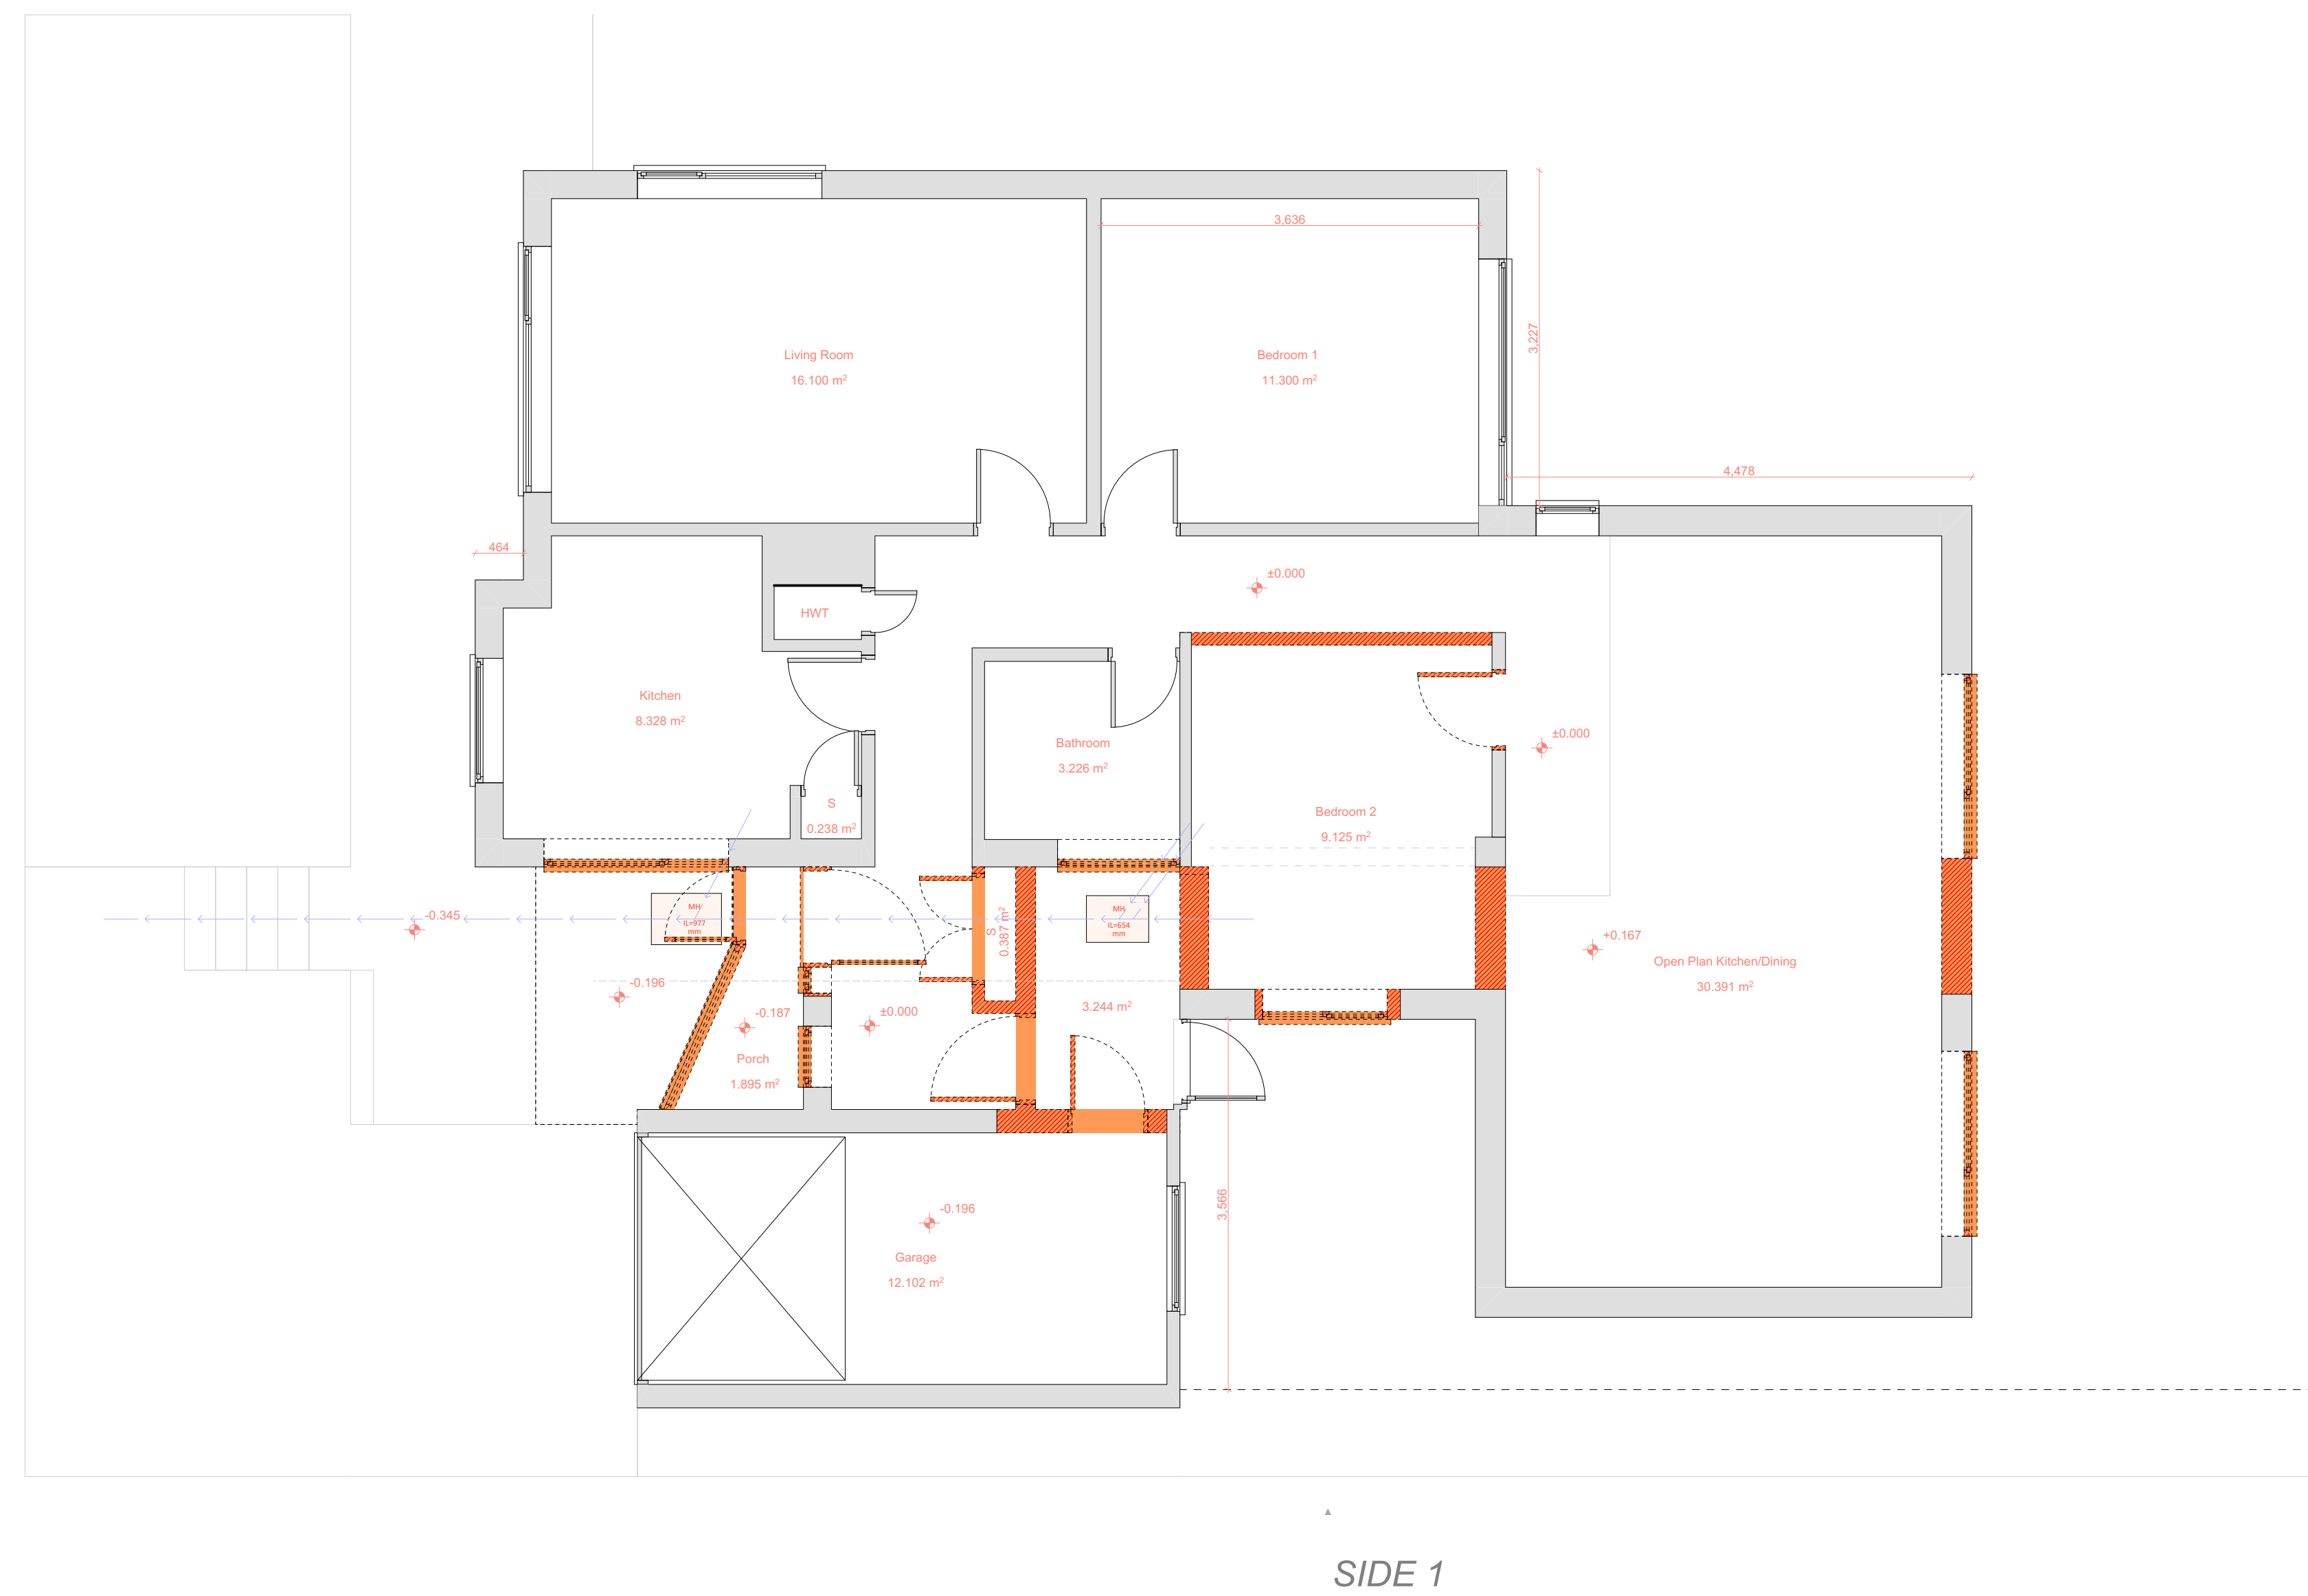

+00-Ground Floor Plan - Demolished


1:50

ELEMENTS MARKED
WITH RED TO BE
DEMOLISHED

All Dims in millimeters unless otherwise stated.
Do not scale except for planning purposes.
If in doubt - Ask

This drawing is confidential and is the property of Keenan Project Designs Ltd.

© Copyright

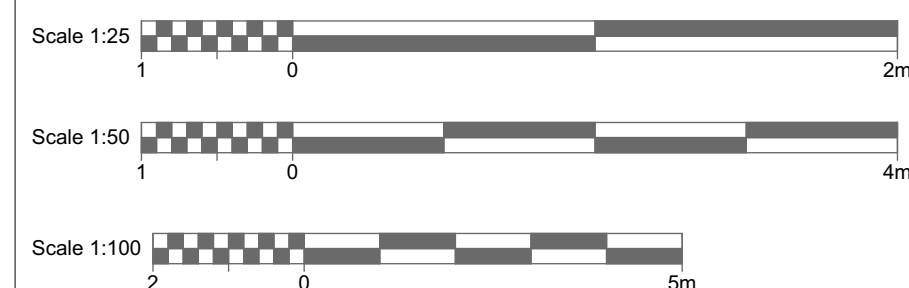

KEENAN
PROJECT
DESIGNS

KEENAN PROJECT DESIGNS

0800 233 5787

INFO@KEENANPROJECTDESIGNS.COM

WWW.KEENANPROJECTDESIGNS.COM

CLIENT:

Liz Carpenter

DATE:

05/11/2025

DRAWN BY:

Diya Ivanova

PROJECT LEAD:

George Cristea

ADDRESS:

70 Broadmead, Corsham, SN13 9AP

DRAWING SHEET SIZE:

A1

DRAWING NUMBER:

3347 B - 02

REVISION: B

02/12/2025

Diya Ivanova