



North Elevation

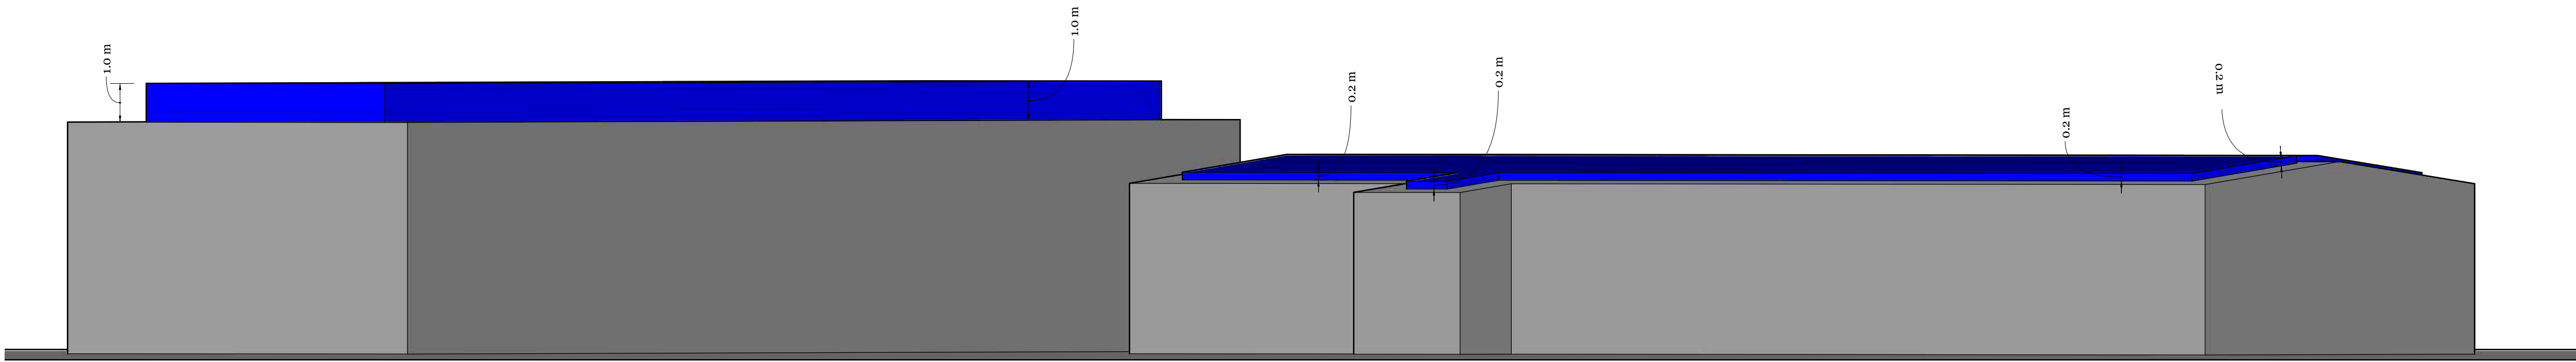


East Elevation

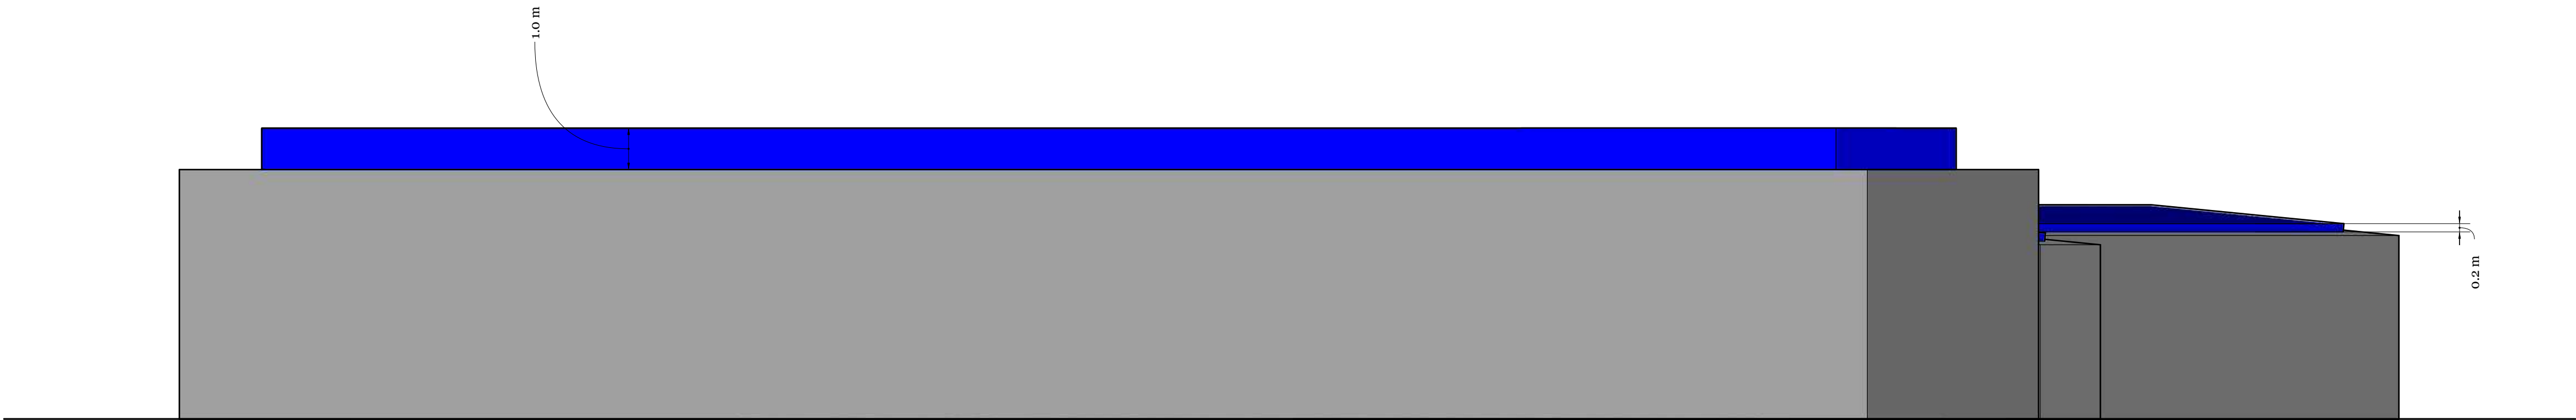


Notes:
Maximum area for proposed solar panels shown in blue

All panel areas a maximum of 200mm from the pitched roof surface, and 1m from the flat roof surface.

South Elevation

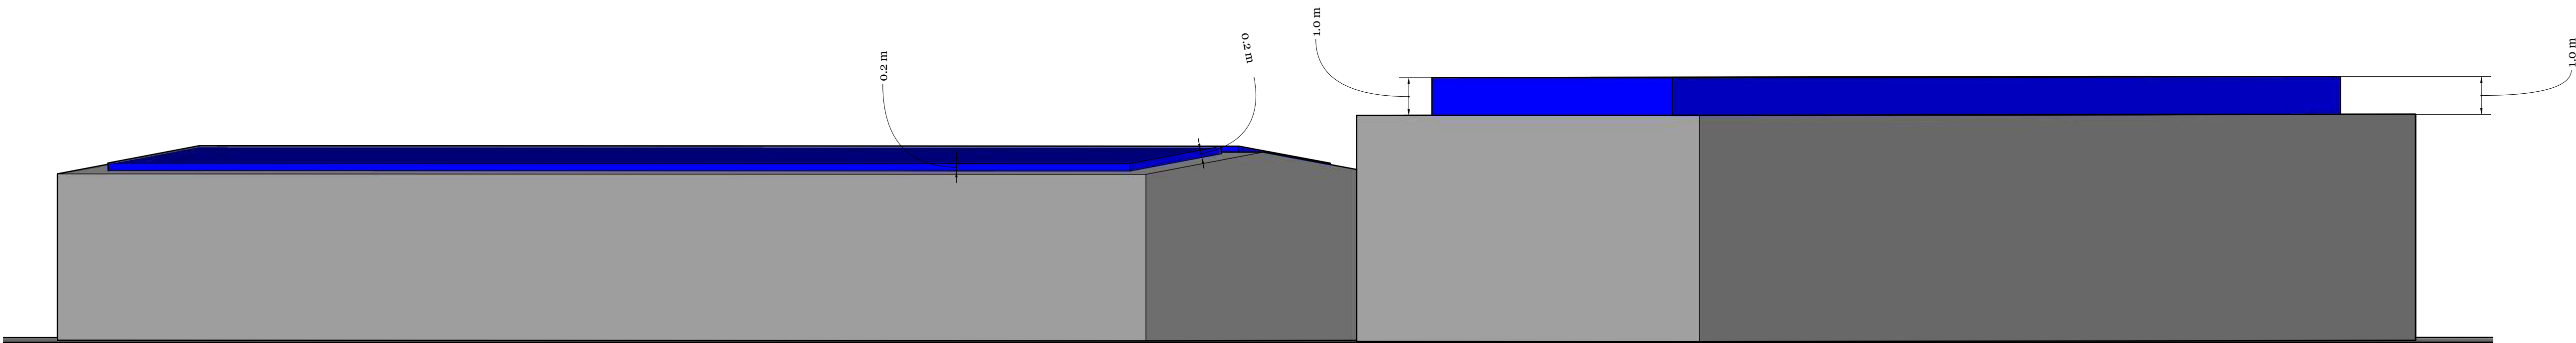

West Elevation

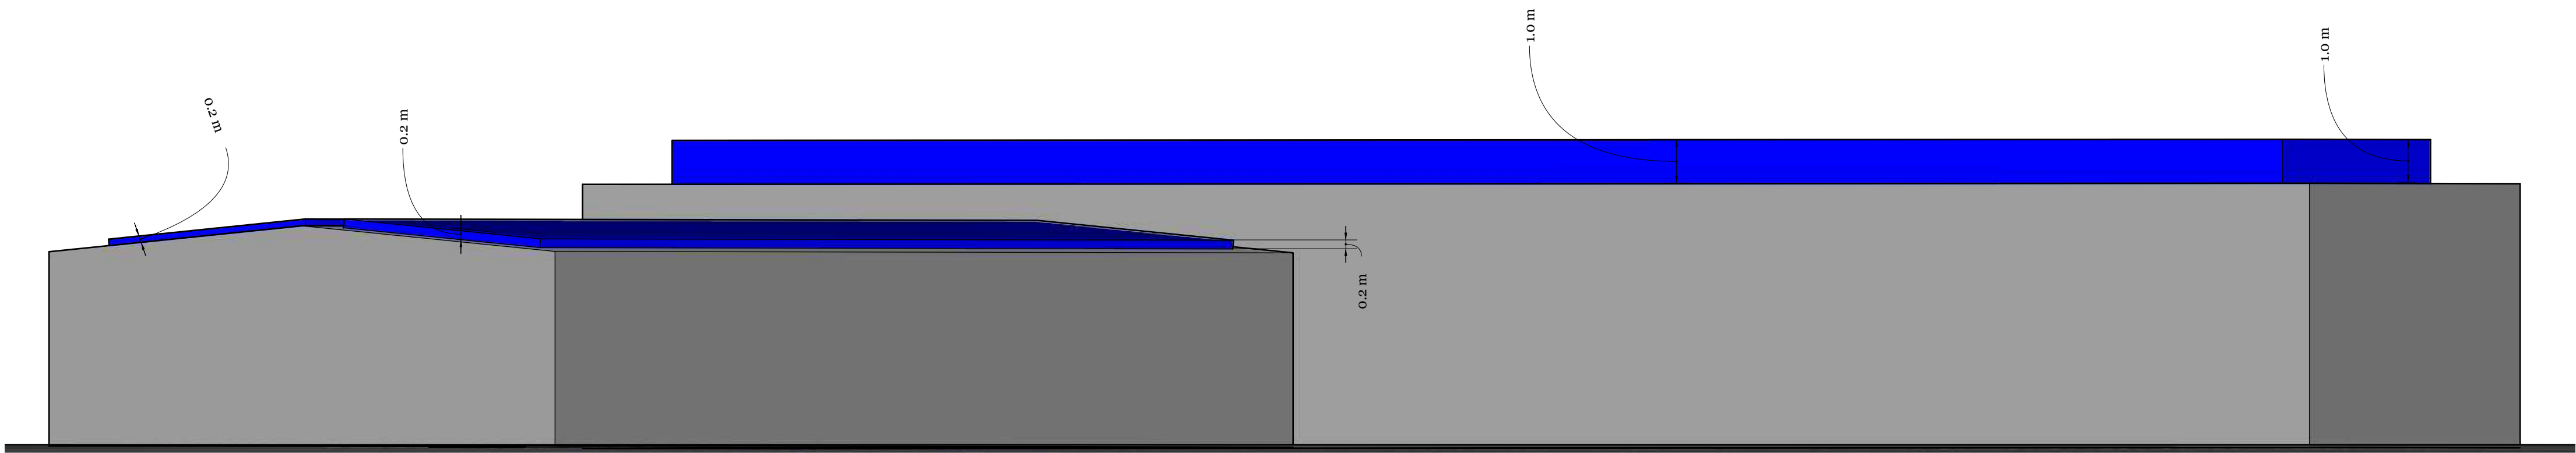

Rev.	Description:	By:	Date:
A	Initial design for planning	GM	13/01/2026
B	...	JM	
C	...	JM	



Project Name	PN2006 Chemring Countermeasures Additional Buildings Elevations		
Drawing Title	Initial		
Status	Initial		
Drawn	GM	Approved	JM
Date	13/01/22026		
Scale @ A1	1 : 100		

