




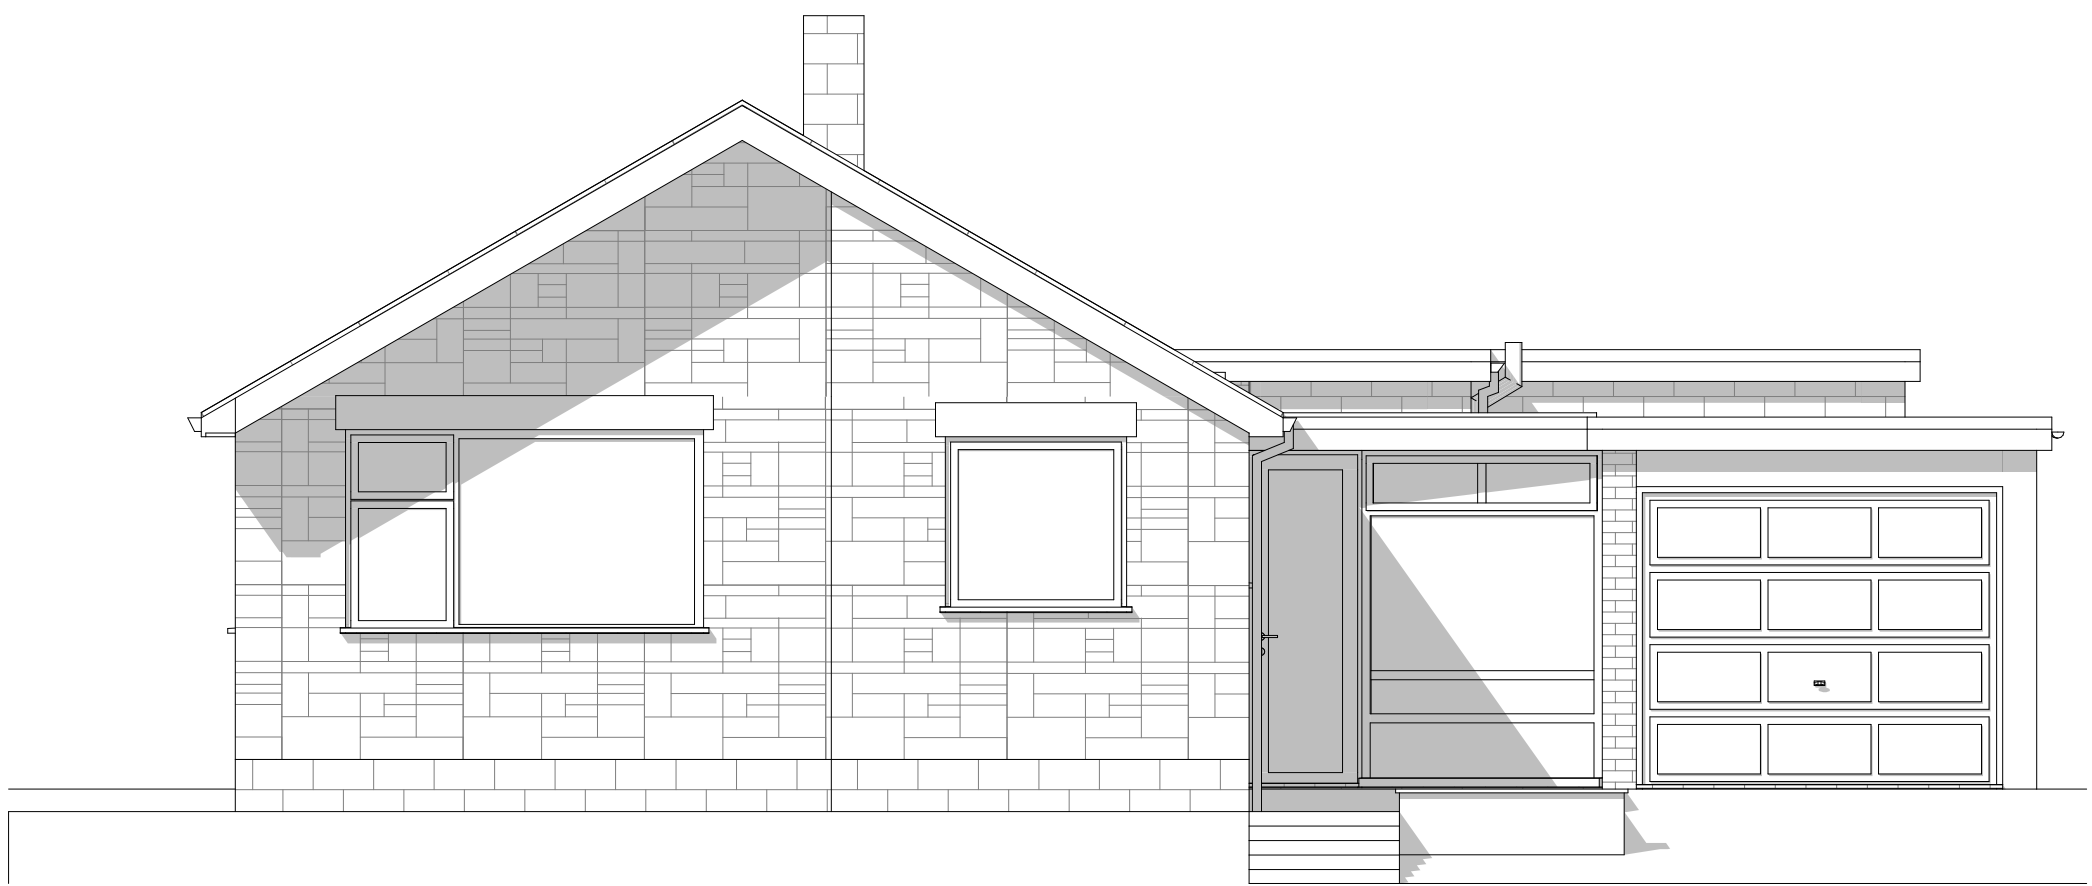


Existing Front Elevation1:50

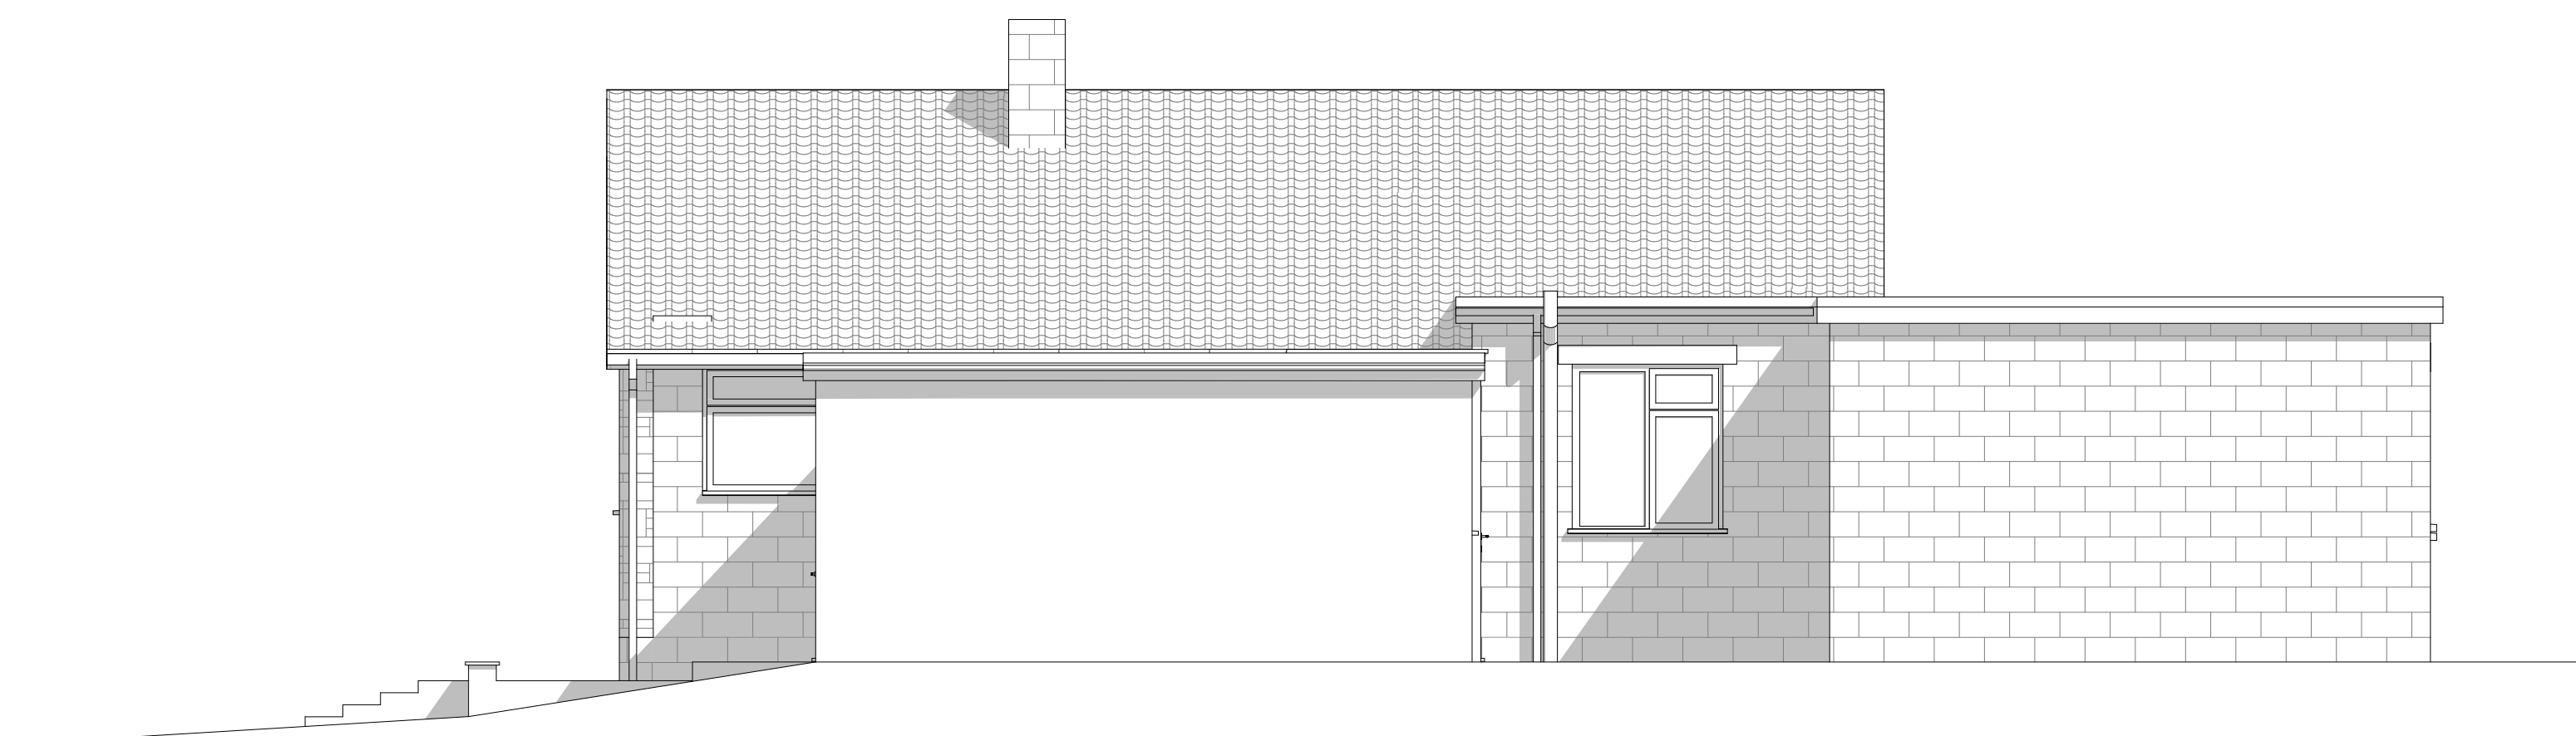

Existing Side Elevation1:50

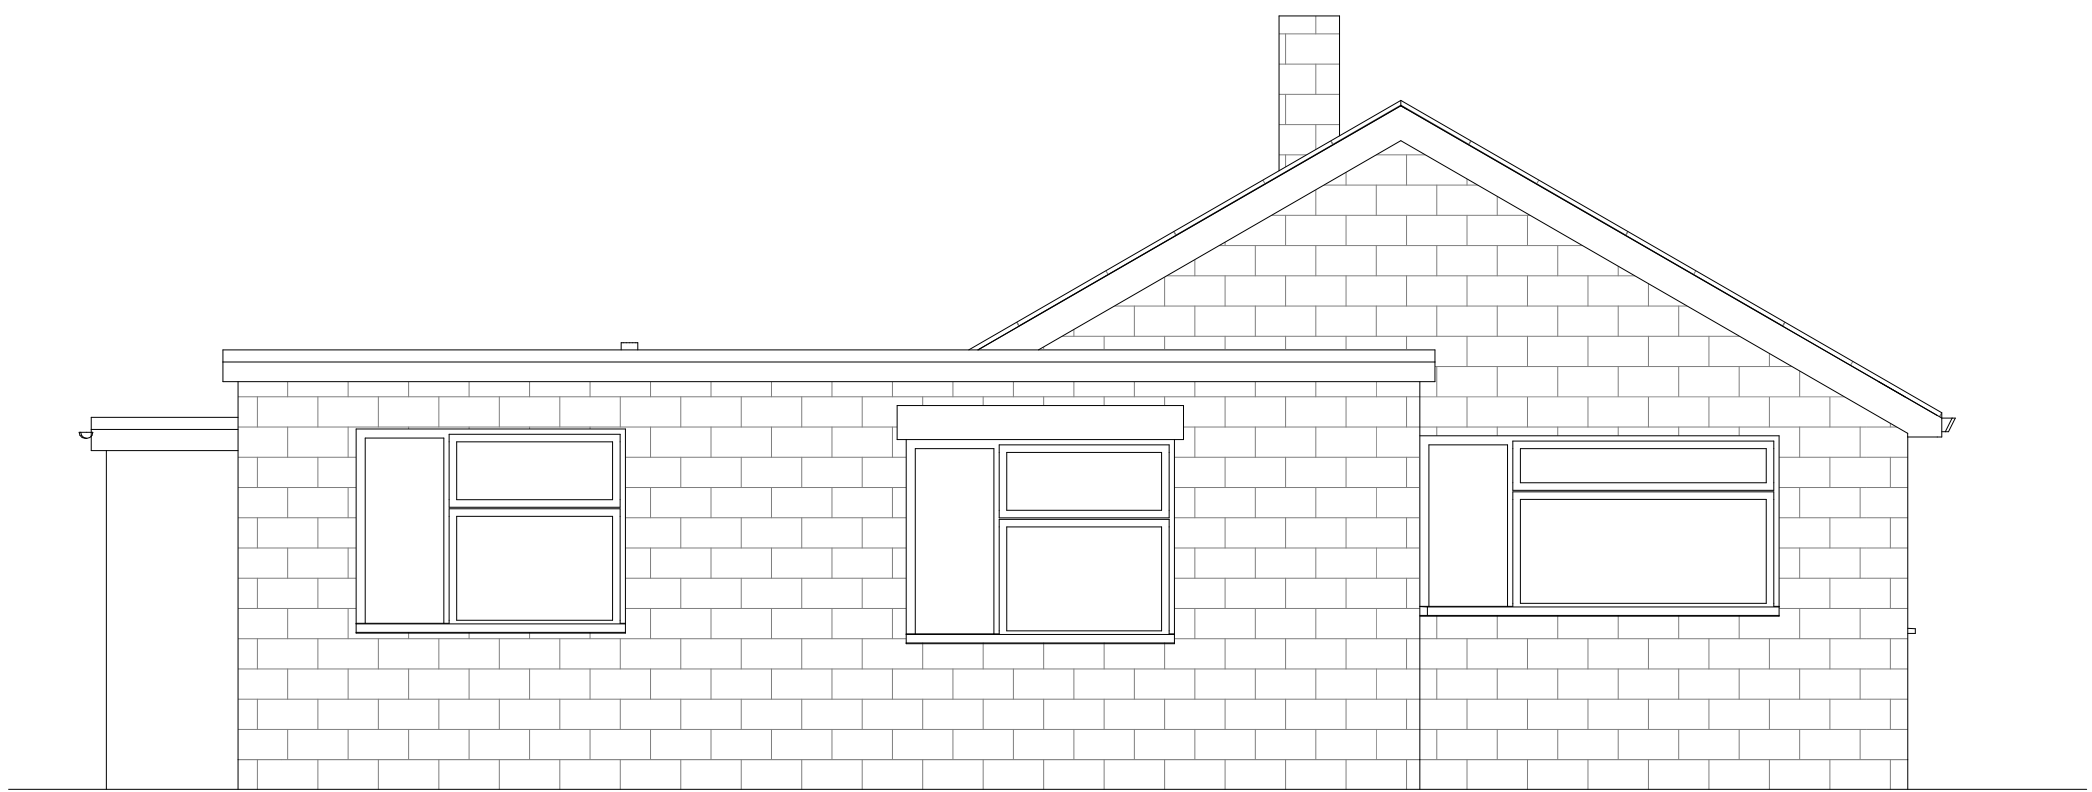

Existing Rear Elevation1:50

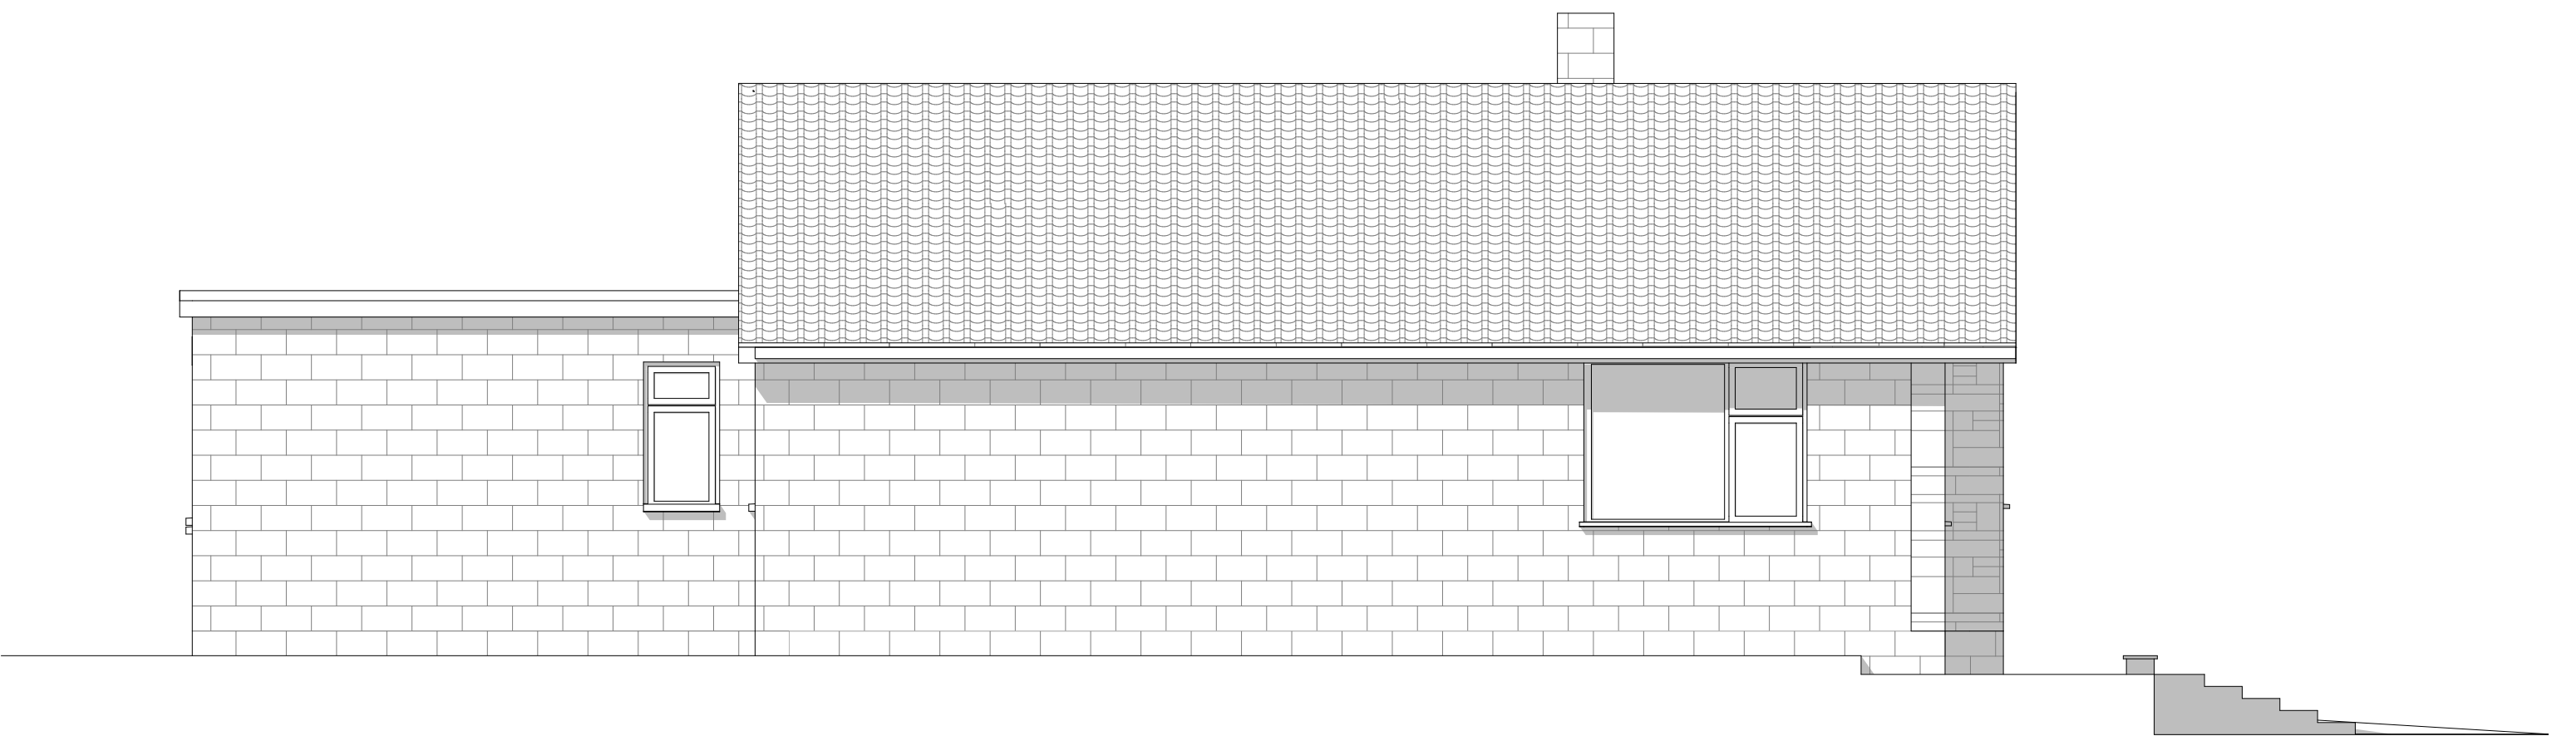


Existing Side Elevation1:50

All Dims in millimeters unless otherwise stated.
Do not scale except for planning purposes.
If in doubt - Ask

This drawing is confidential and is the property of Keenan Project Designs Ltd.

© Copyright

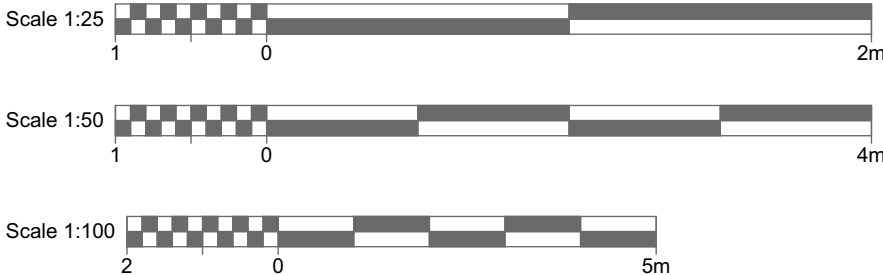

KEENAN
PROJECT
DESIGNS

KEENAN PROJECT DESIGNS

0800 233 5787

INFO@KEENANPROJECTDESIGNS.COM

WWW.KEENANPROJECTDESIGNS.COM

CLIENT:
Liz Carpenter

ADDRESS:
70 Broadmead, Corsham, SN13 9AP

DATE:
05/11/2025

DRAWING SHEET SIZE:
A1

DRAWN BY:
Diya Ivanova

DRAWING NUMBER:
3347 B - 06

PROJECT LEAD:
George Cristea

REVISION: B
02/12/2025
Diya Ivanova