



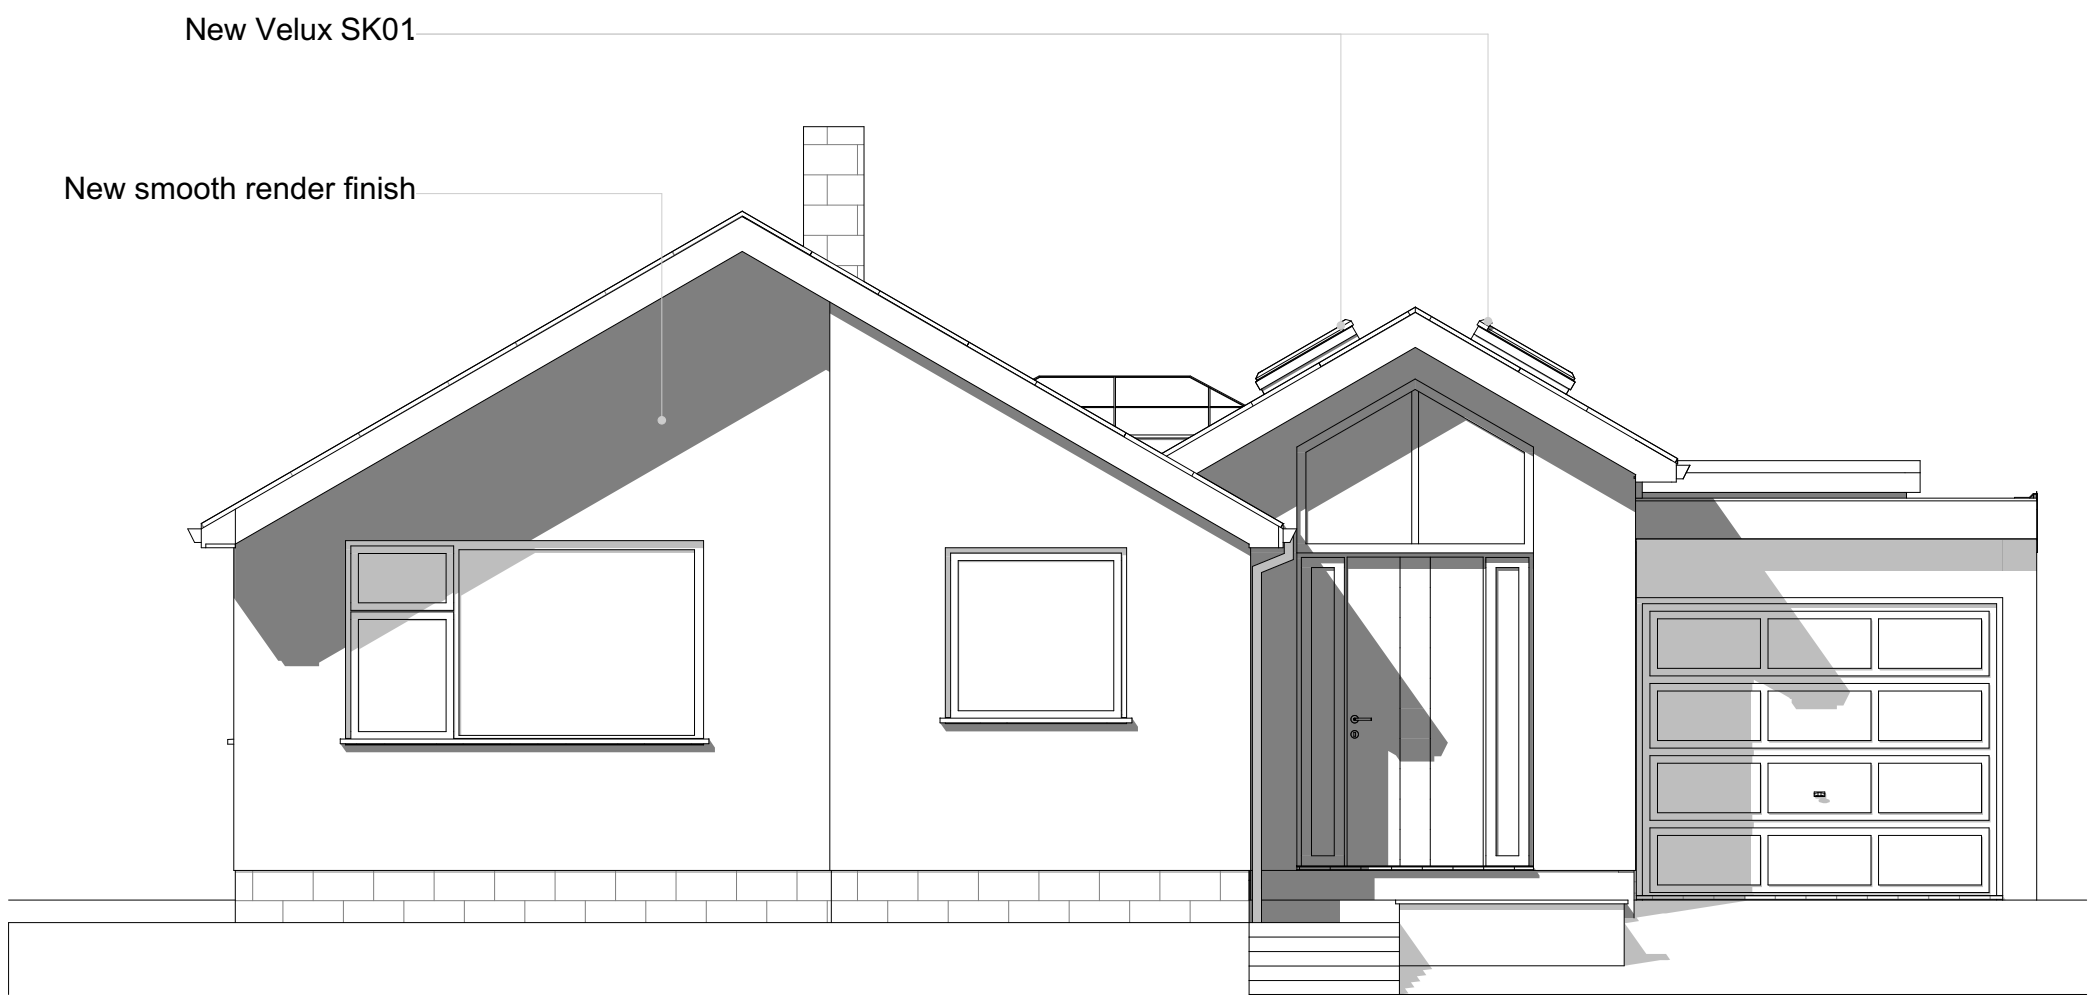


Proposed Front Elevation 1:50

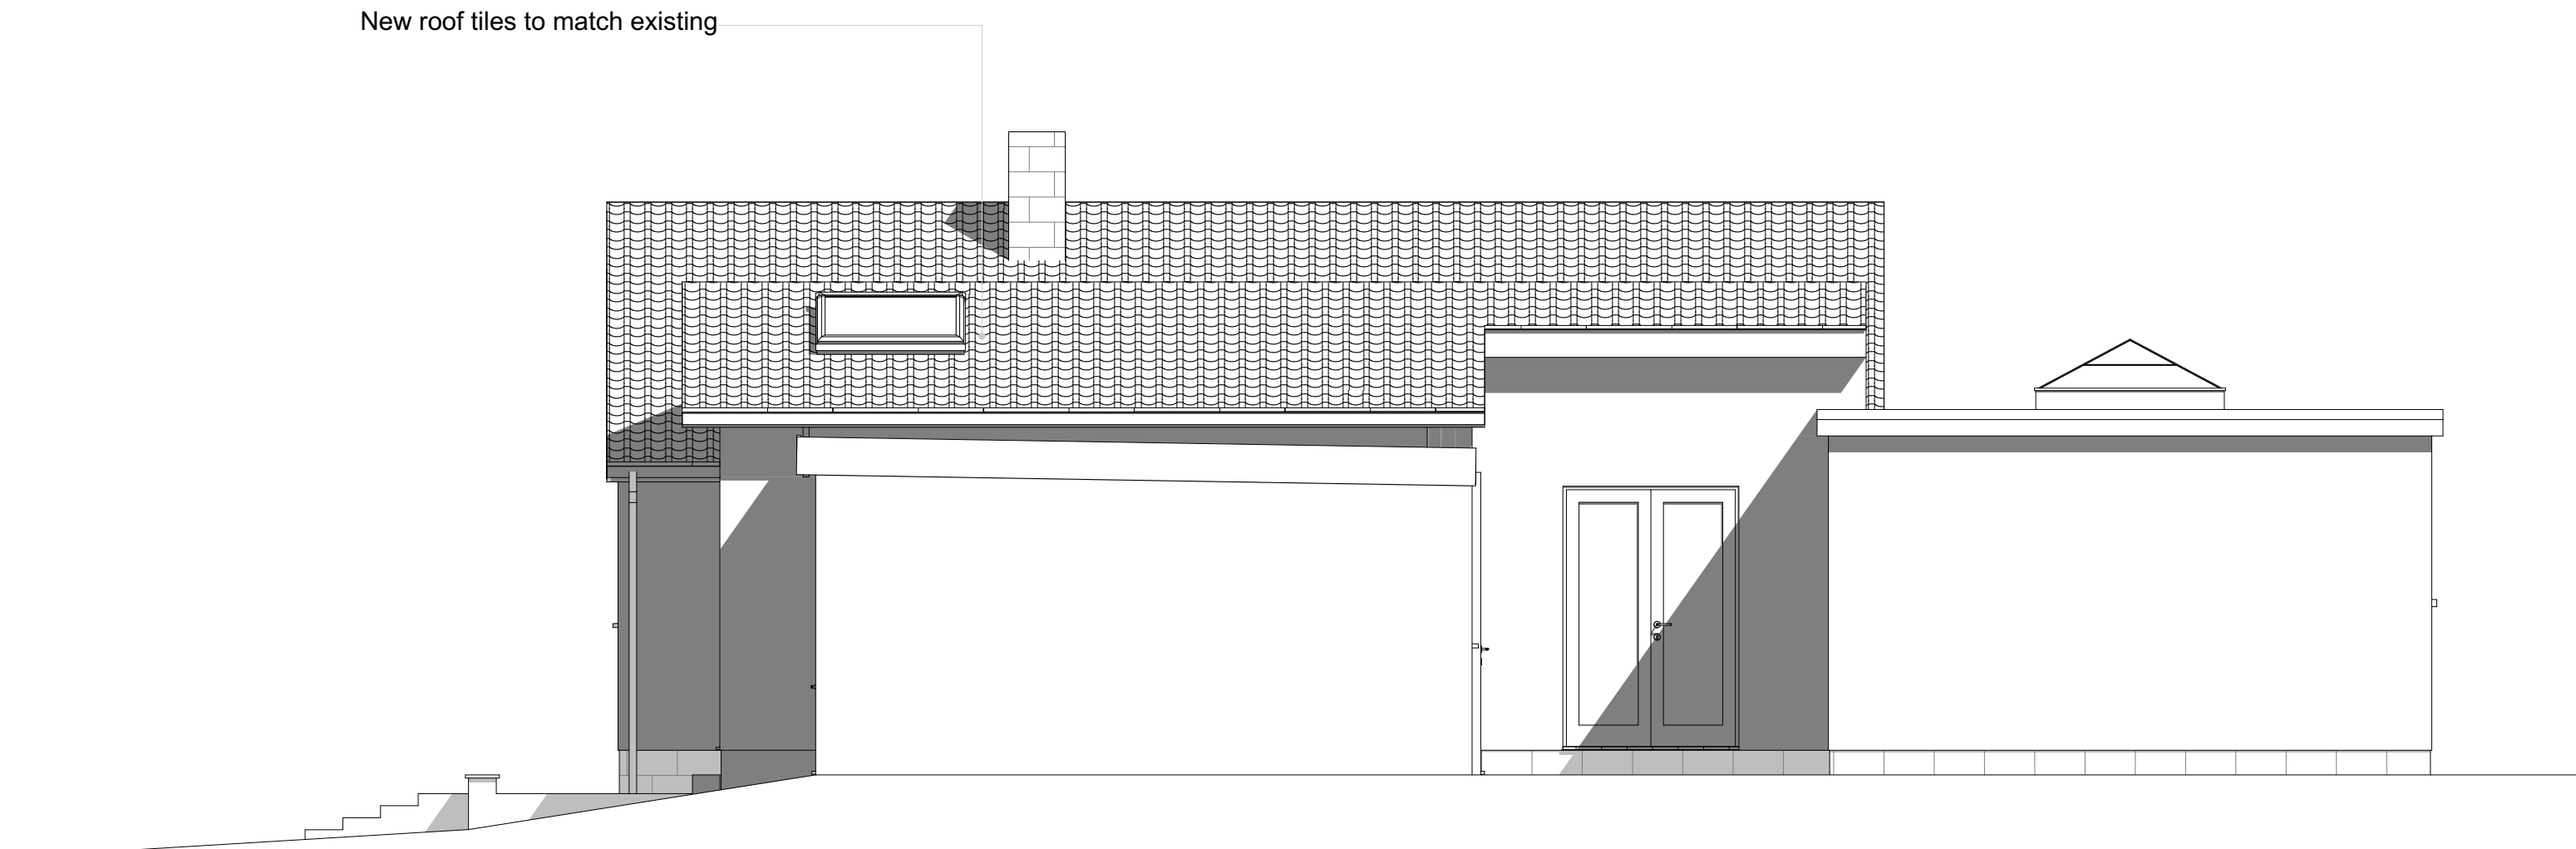

Proposed Side Elevation 1:50




Proposed Rear Elevation 1:50

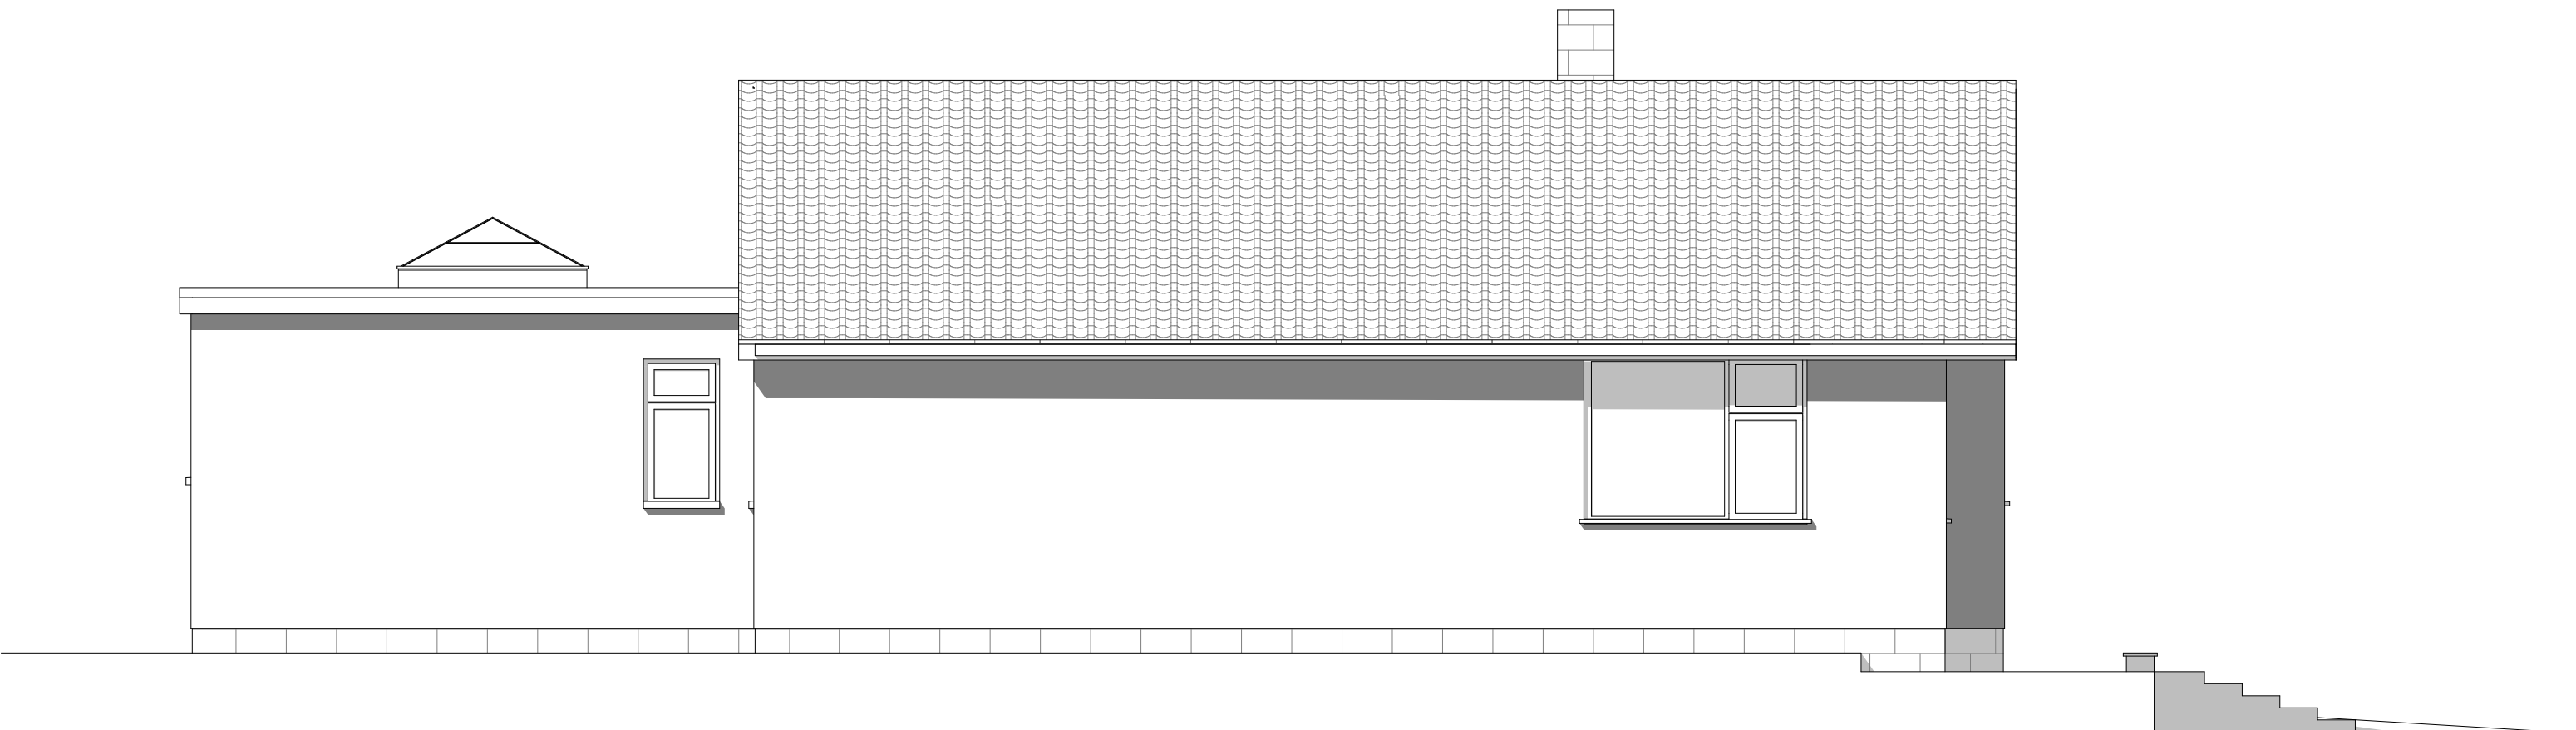

Proposed Side Elevation 1:50

All Dims in millimeters unless otherwise stated.
Do not scale except for planning purposes.
If in doubt - Ask

This drawing is confidential and is the property of Keenan Project Designs Ltd.
© Copyright

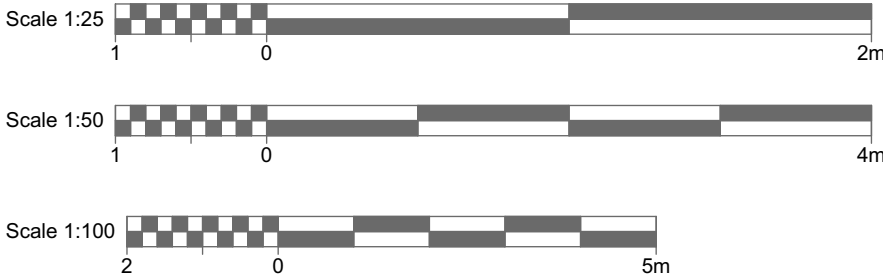

KEENAN
PROJECT
DESIGNS

KEENAN PROJECT DESIGNS
0800 233 5787
INFO@KEENANPROJECTDESIGNS.COM
WWW.KEENANPROJECTDESIGNS.COM

CLIENT:
Liz Carpenter

ADDRESS:
70 Broadmead, Corsham, SN13 9AP

DATE:
05/11/2025

DRAWING SHEET SIZE:
A1

DRAWN BY:
Diya Ivanova

DRAWING NUMBER:
3347 B - 07

PROJECT LEAD:
George Cristea

REVISION: B
02/12/2025
Diya Ivanova