




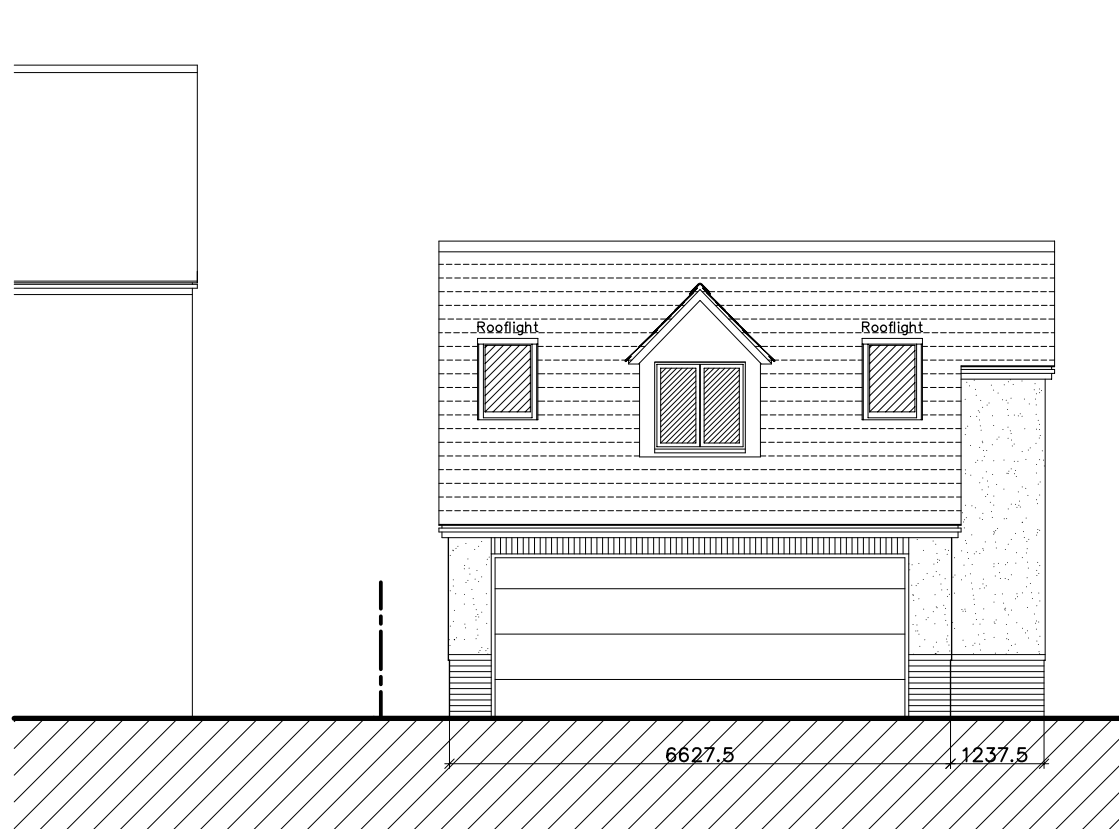


North East Elevation scale 1:50 @ A1 (1:100 @ A3)

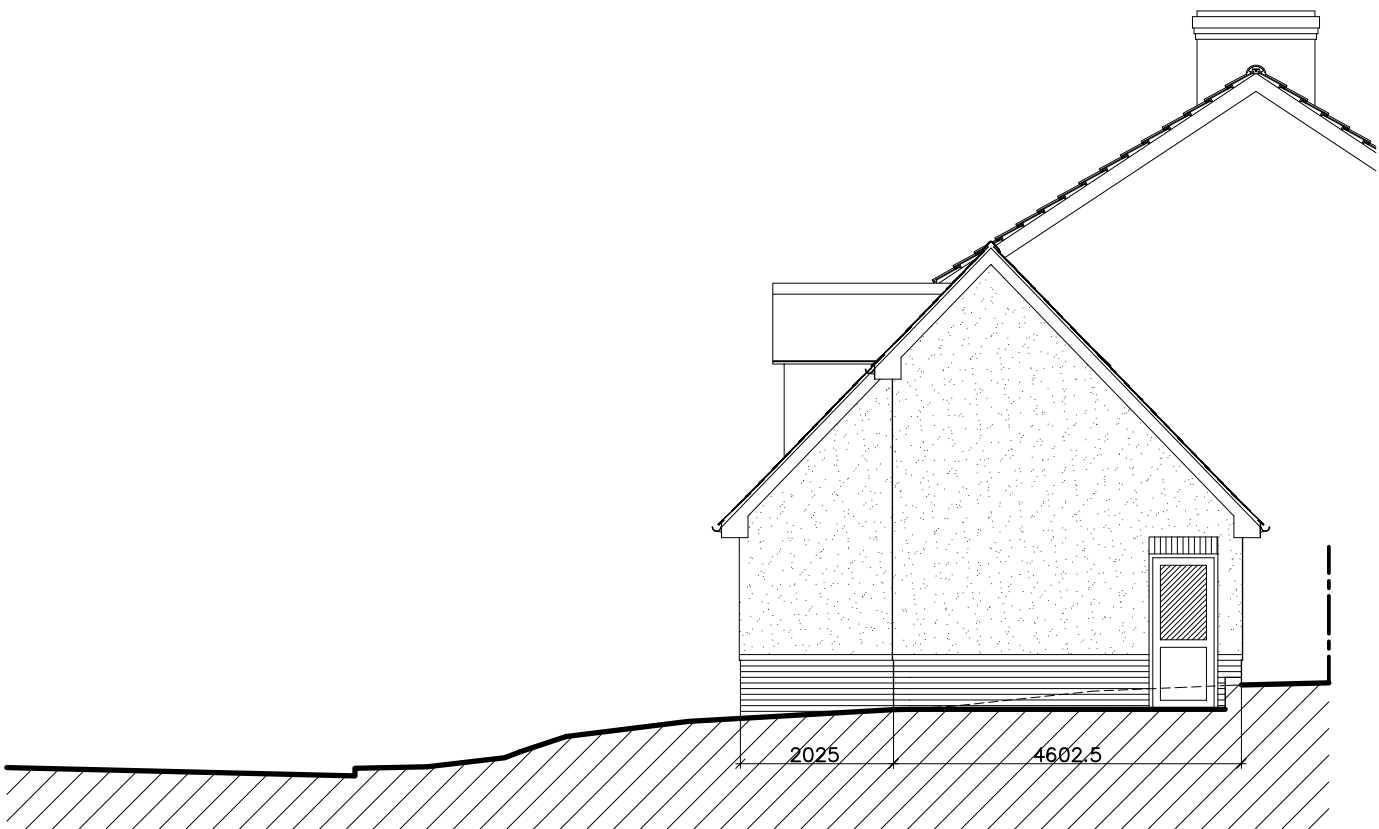

North West Elevation scale 1:50 @ A1 (1:100 @ A3)

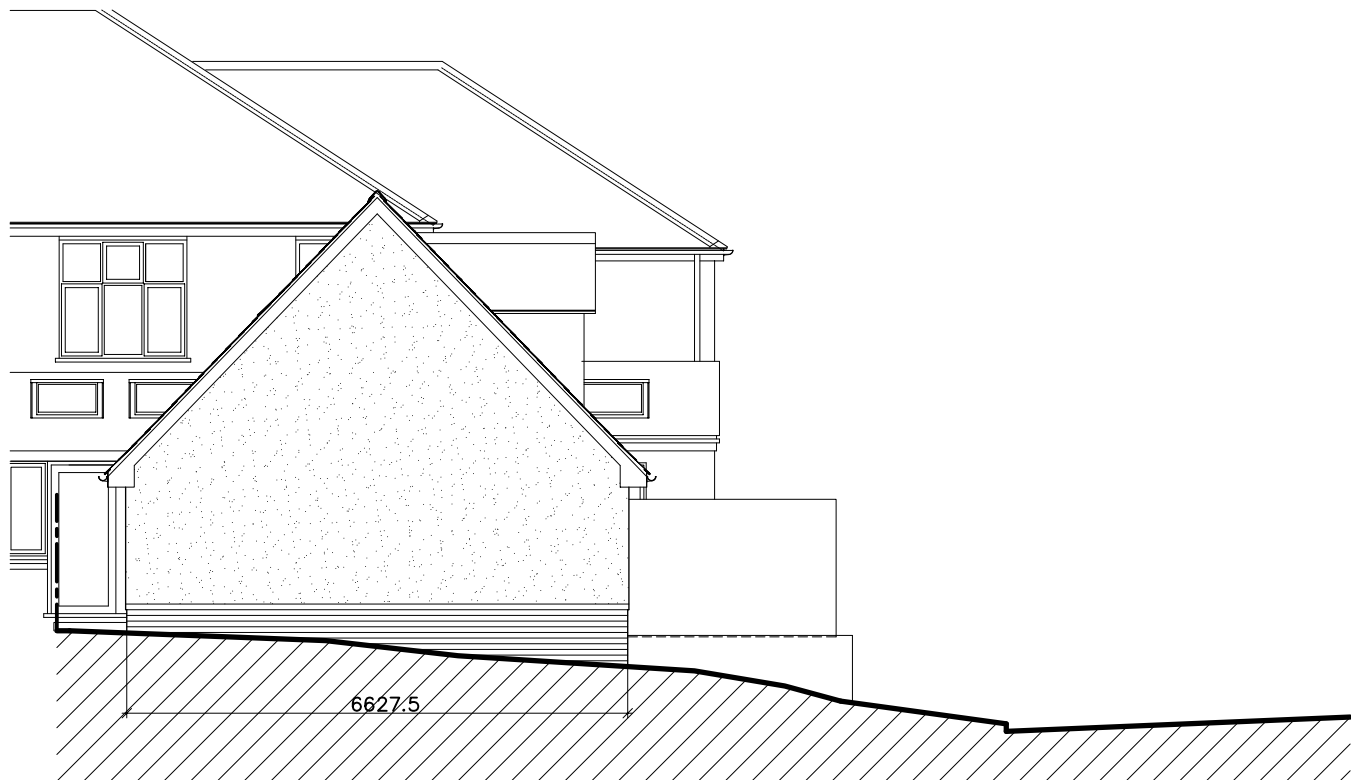

South East Elevation scale 1:50 @ A1 (1:100 @ A3)

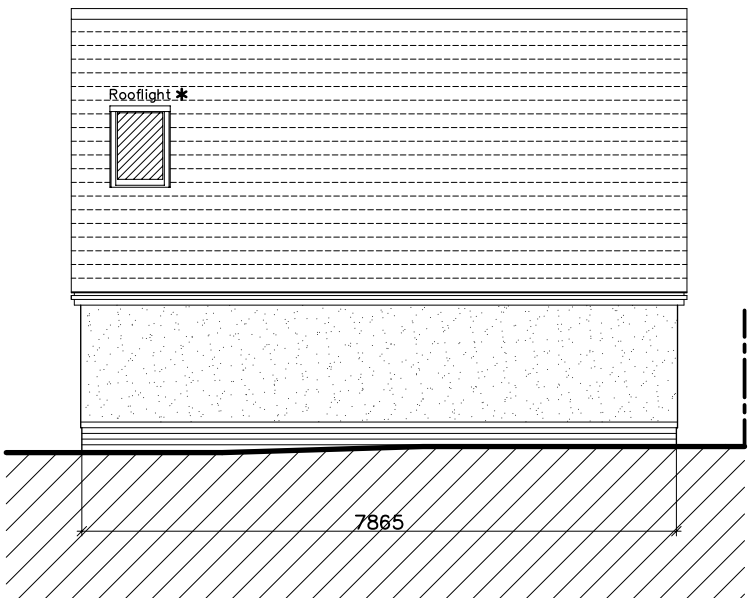


South West Elevation scale 1:50 @ A1 (1:100 @ A3)

Schedule of Materials


Walls	Facing bricks and Render to match existing
Doors & Windows	UPVC or Aluminium Double glazed
Roof	Slate Roofing to match existing. UPVC fascia and soffits to match existing
R W Goods	UPVC to match existing

Legend

- New door
- Walls to be removed
- New wall
- Obscure glazed

 

Proposed Elevations for Proposed Outbuilding to 1 Heath Road, Salisbury

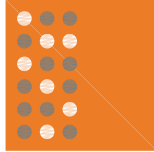Rev	Revision	Date
		
Sarum Architecture Bespoke Architectural Design 33 Old Meadows Walk, Salisbury, Wiltshire, SP2 8PA Website: www.sarumarchitecture.co.uk Email: chris@sarumarchitecture.co.uk Tel: 01722 238399 Mob: 07979 923861		
Project:		1 Heath Road Salisbury
Drawing:		Proposed Elevations
Client:		
Drawing Scale:		1:50 (1:100 @ A3)
Drawing Number:		25/0435/302.A