


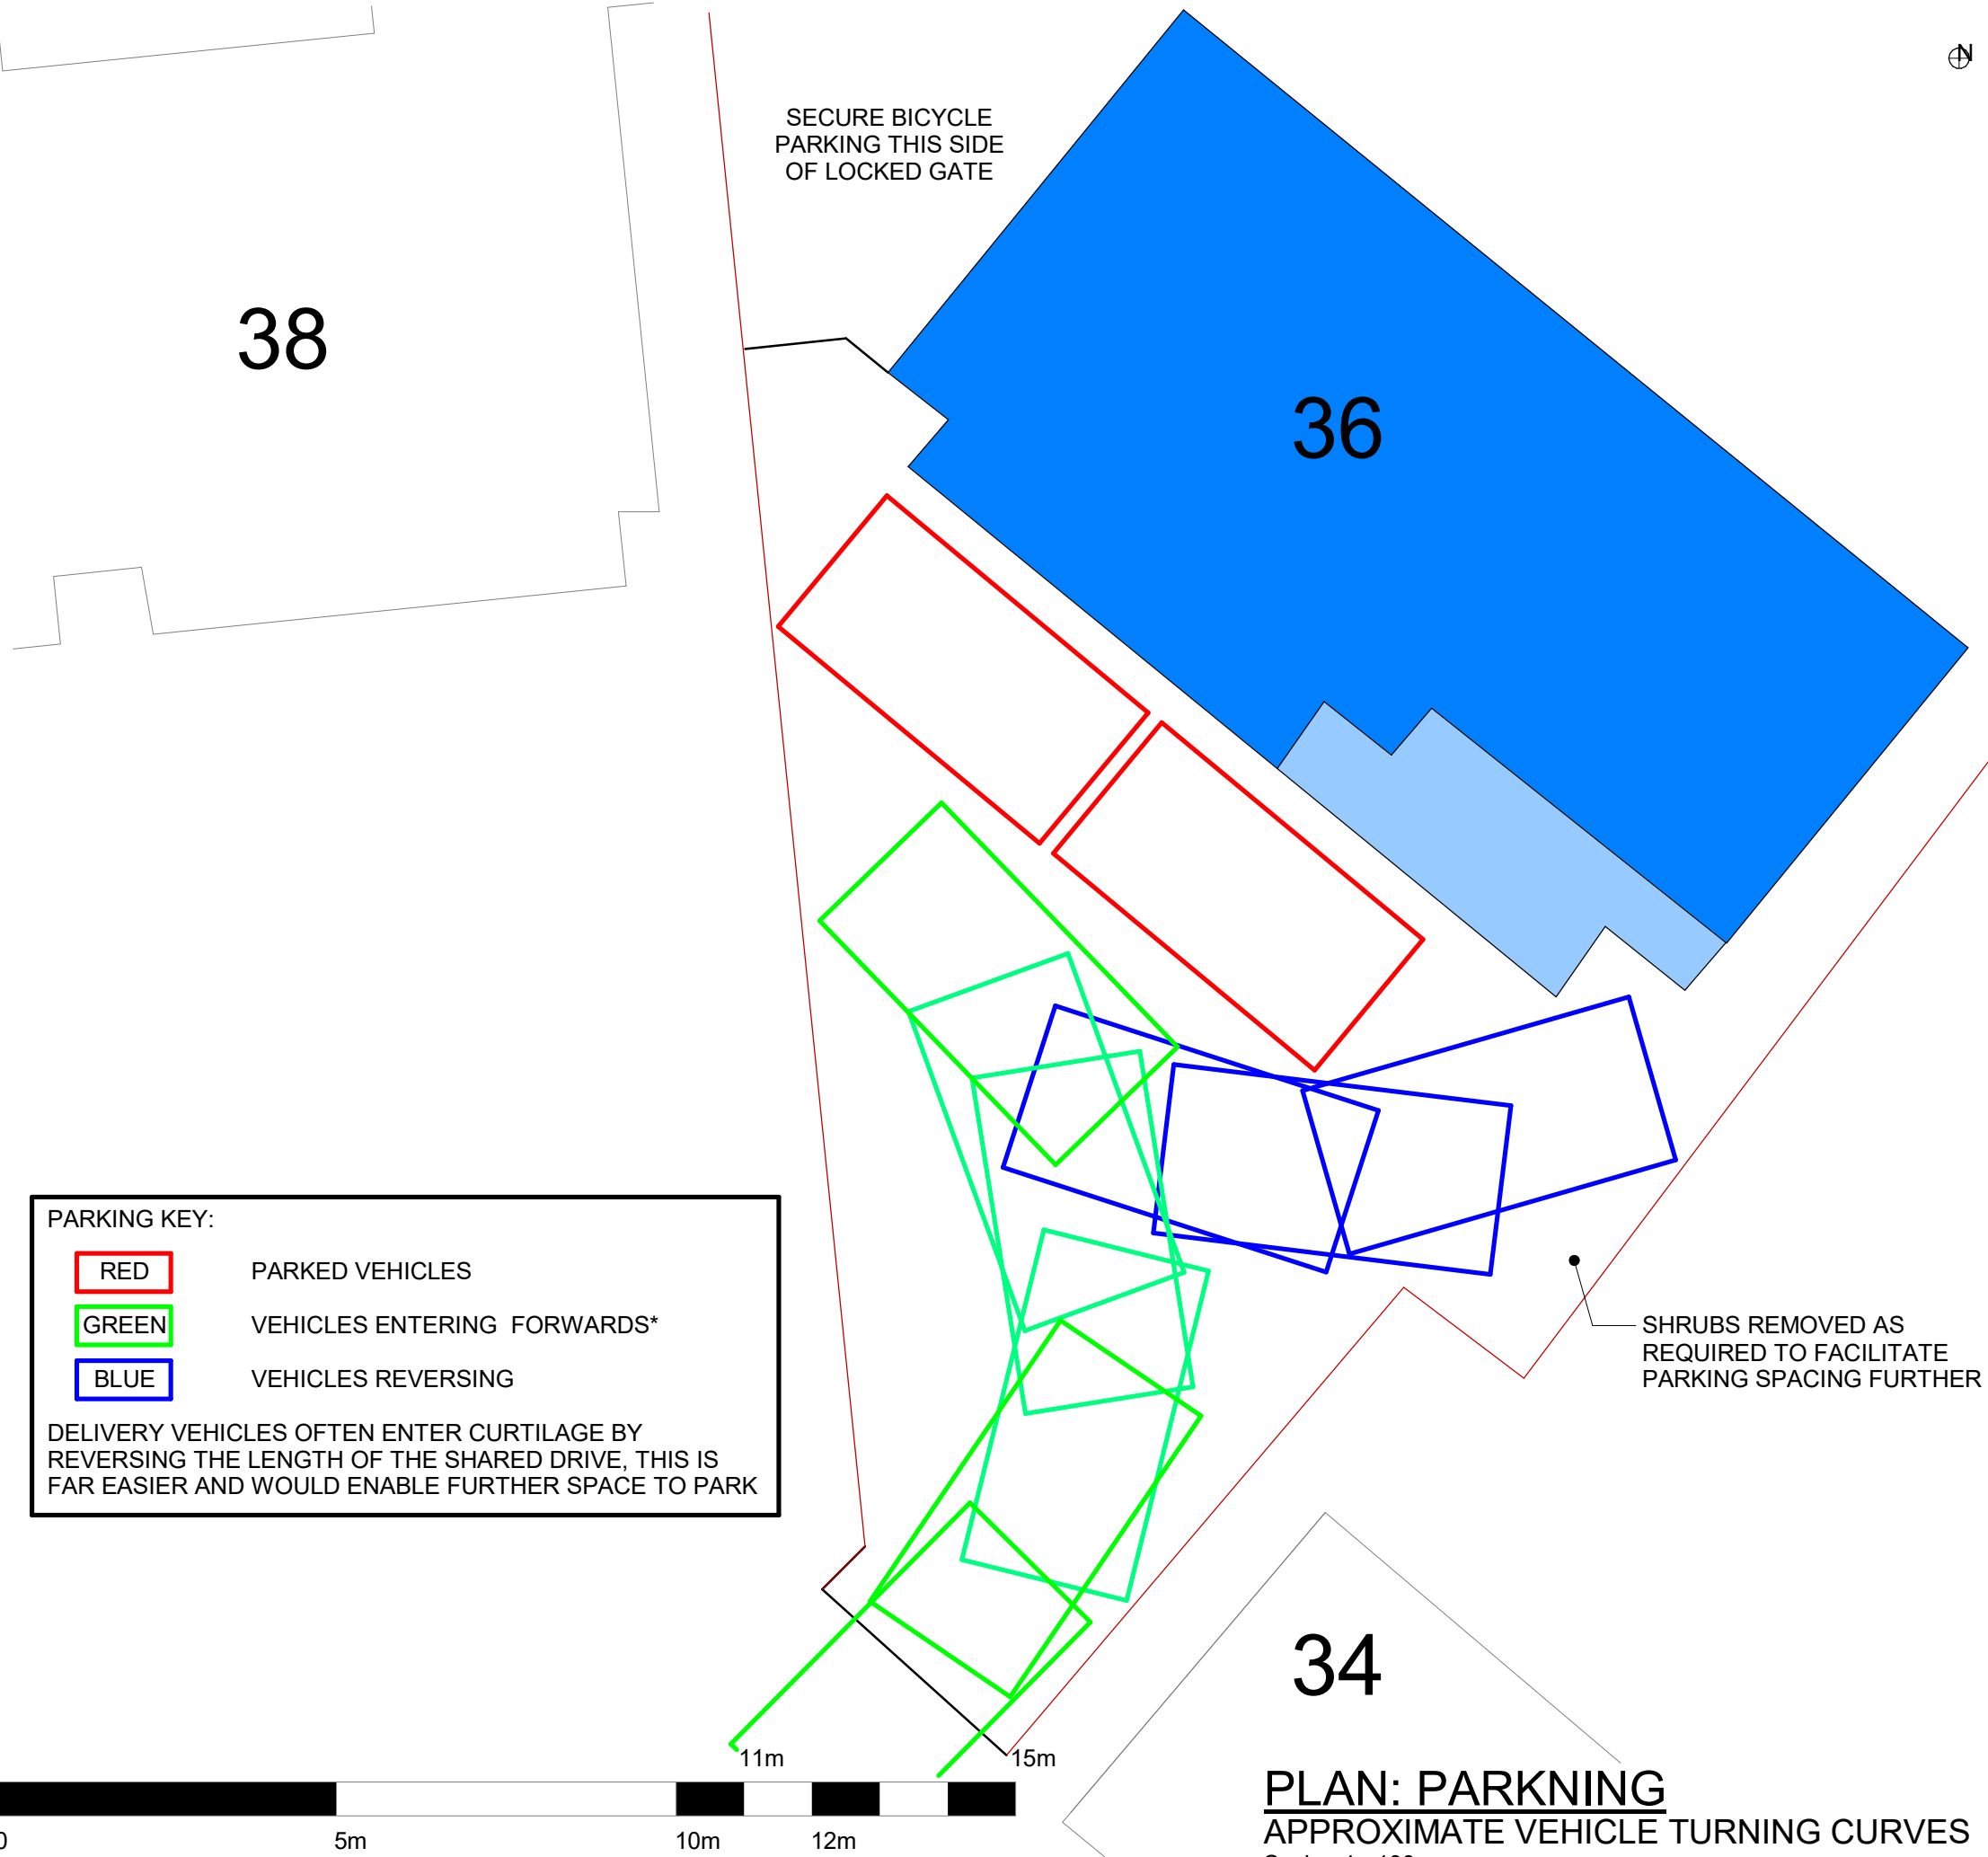

ARIEL PLAN
From Google Maps (nts)

01	07.01.26	JF	VB	FURTHER INFORMATION
REV	DATE	BY	Aprvd.	DESCRIPTION
REVISIONS				

CLIENT
Mr & Mrs Fuller

PROJECT TITLE
**BROOKFIELDS - 36 BUNNIES LANE,
ROWDE, DEVIZES, SN10 2QB**

DRAWING TITLE
**SITE PLAN WITH VEHICLE PARKING
AVAILABILITY & TURNING**

DRAWN BY JF		DATE 07/01/2026 15:06:56	
SCALE As Shown		JOB No. BL-001	
STATUS Planning Application			REVISION 01
DRAWING NUMBER BL-001-0904			