


Scale Bar (1:1250 at A3)

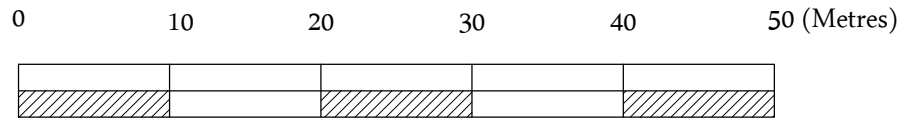

Scale Bar (1:500 at A3)

NOTES: 1. This drawing is copyright of Larkham Design Ltd and must not be used without their permission. 2. This drawing has been produced to support a planning application and should not be used for any other purpose		
N		
Rev	Amendment	Date
LARKHAM DESIGN LTD ARCHITECTURAL SERVICES Field View Barn, Longhedge, Salisbury, Wilts. SP4 6RS Tel: 01722 322193 info@larkhamdesign.co.uk www.larkhamdesign.co.uk		
Client & Project Address: Ms C Howard, Land to rear of 30 Shaftesbury Road, Wilton, Salisbury. SP2 0DR		
Project Description: Proposed 2 Bed Dwelling		
Drawing Title: Existing Location & Site Plan		
Scale: 1:500 & 1:1250 at A3		
Drawing Ref: 0978/Ex/01		Rev: