


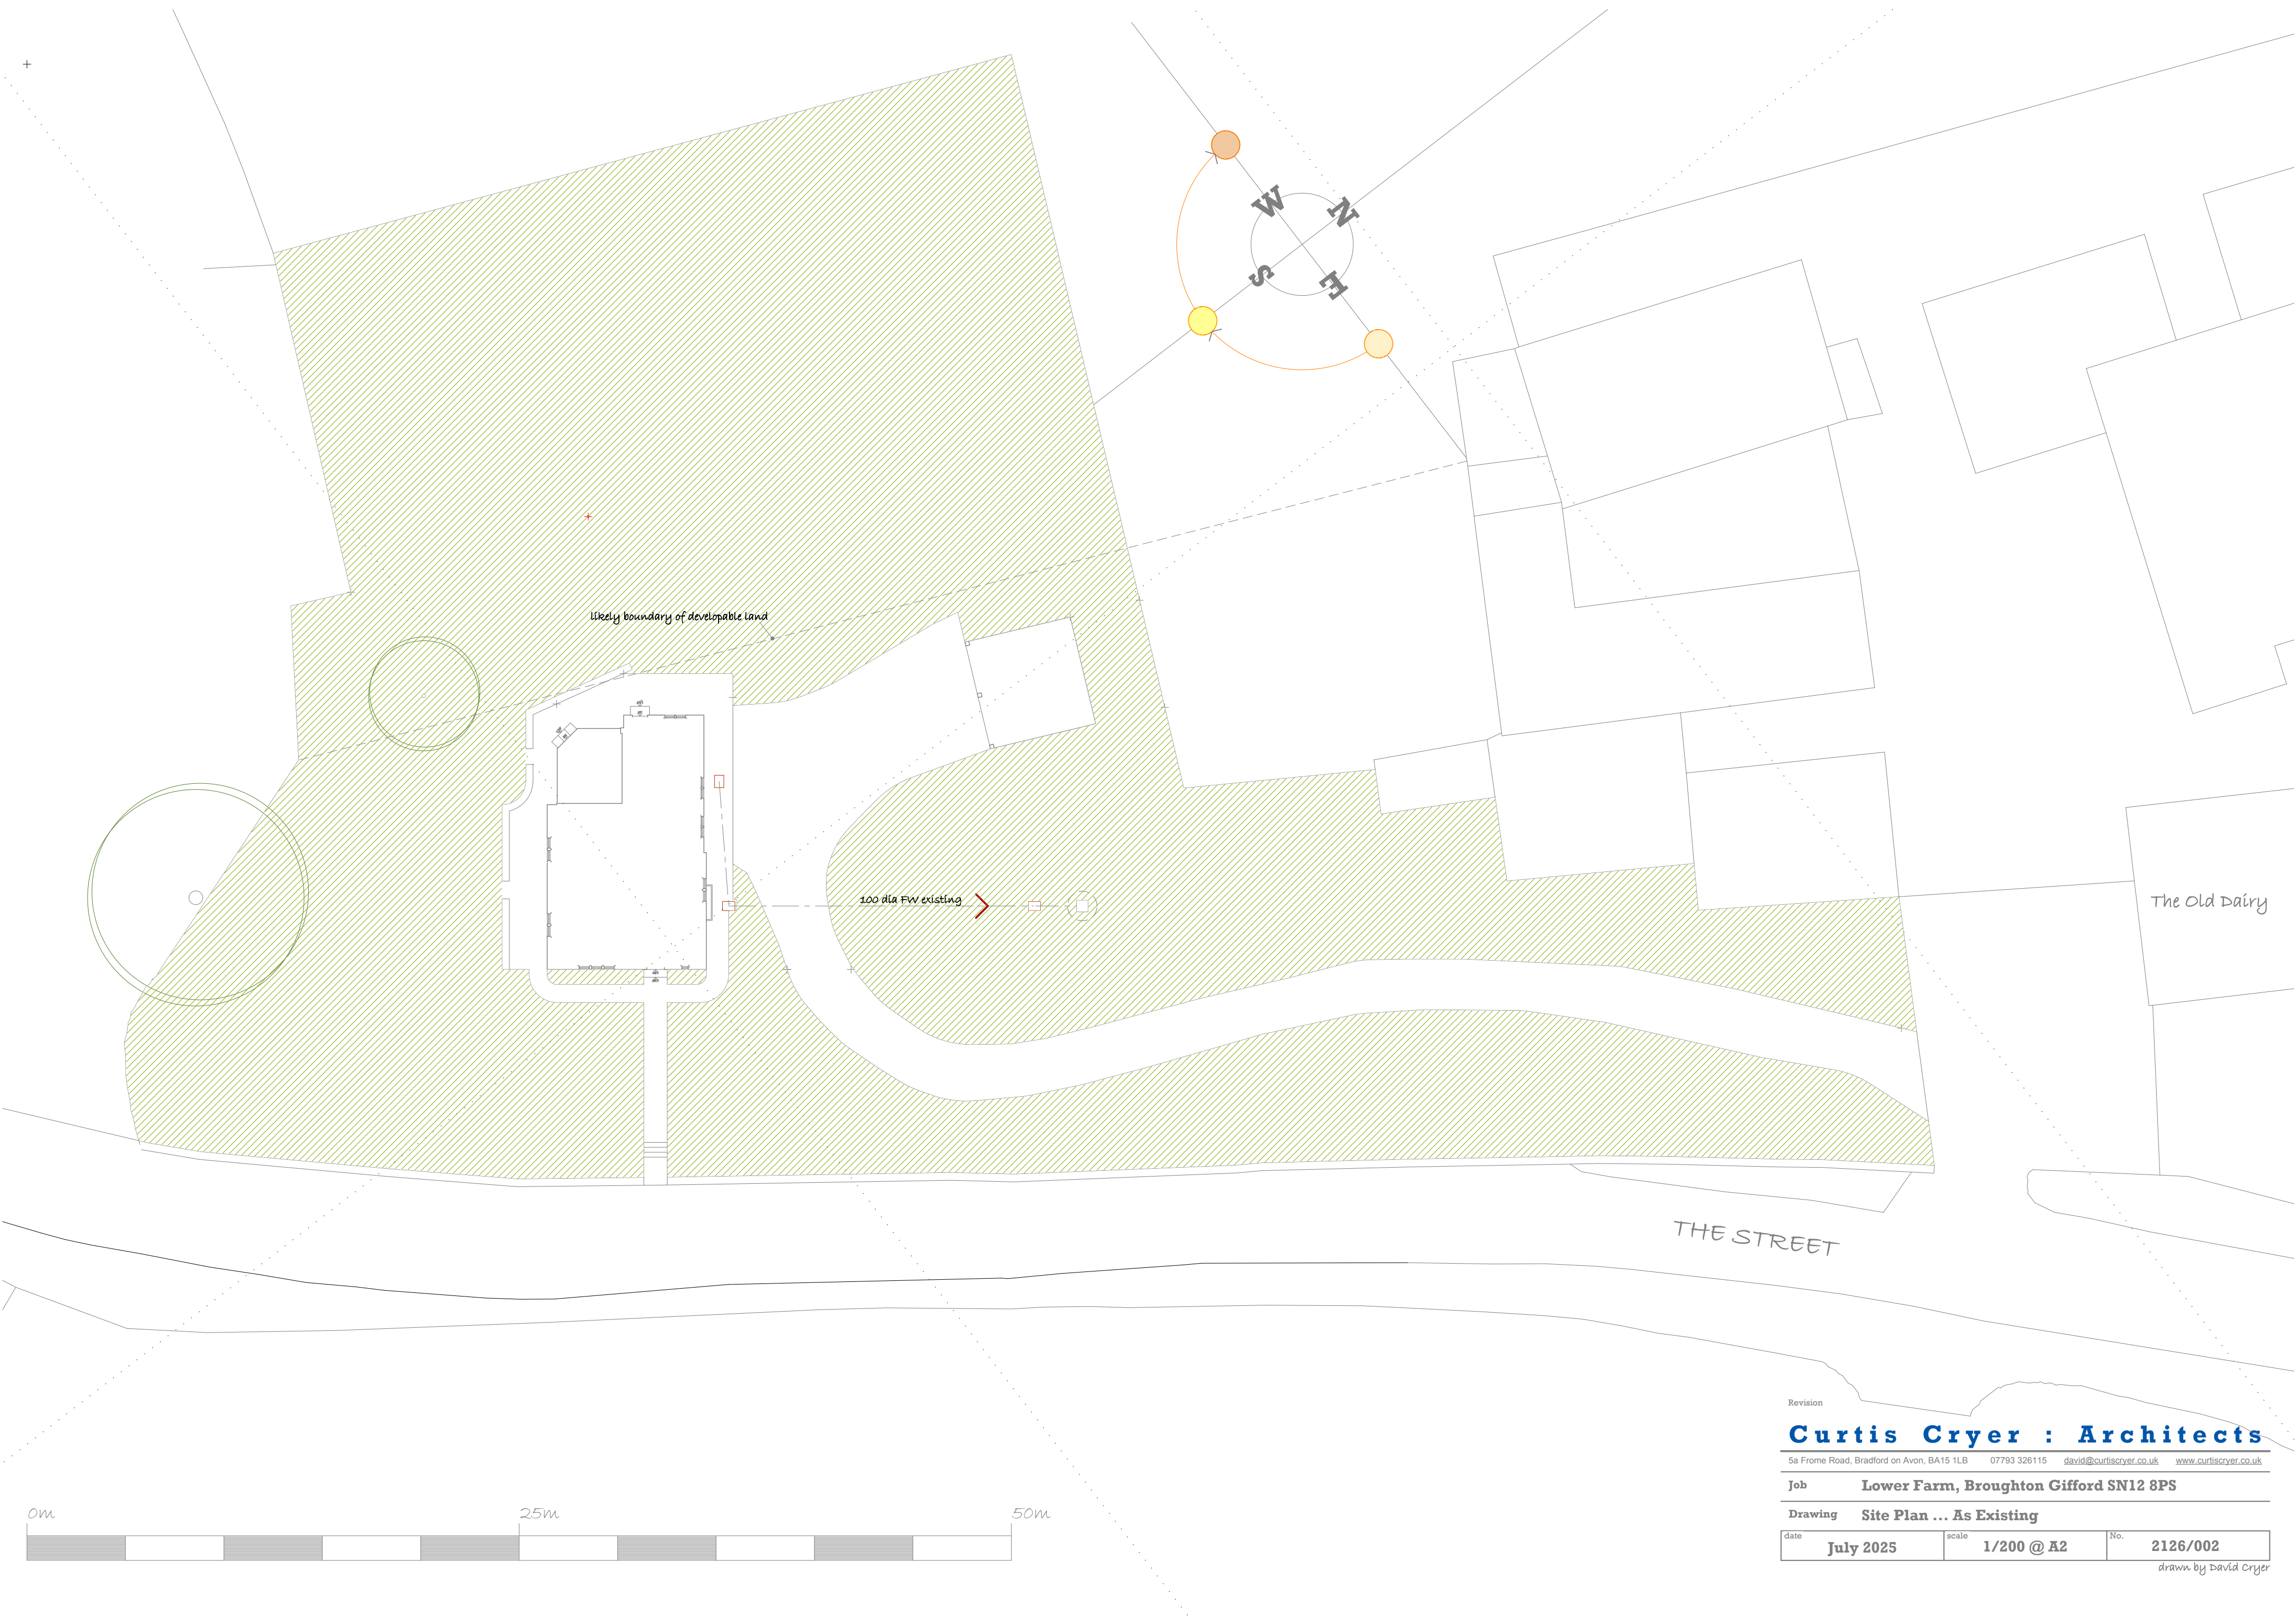

Revision

Curtis Cryer : Architects

5a Frome Road, Bradford on Avon, BA15 1LB 07793 326115 david@curtiscryer.co.uk www.curtiscryer.co.uk

Job Lower Farm, Broughton Gifford SN12 8PS

Drawing Site Plan ... As Existing

date	July 2025	scale	1/200 @ A2	No.	2126/002
------	-----------	-------	------------	-----	----------

drawn by David Cryer