



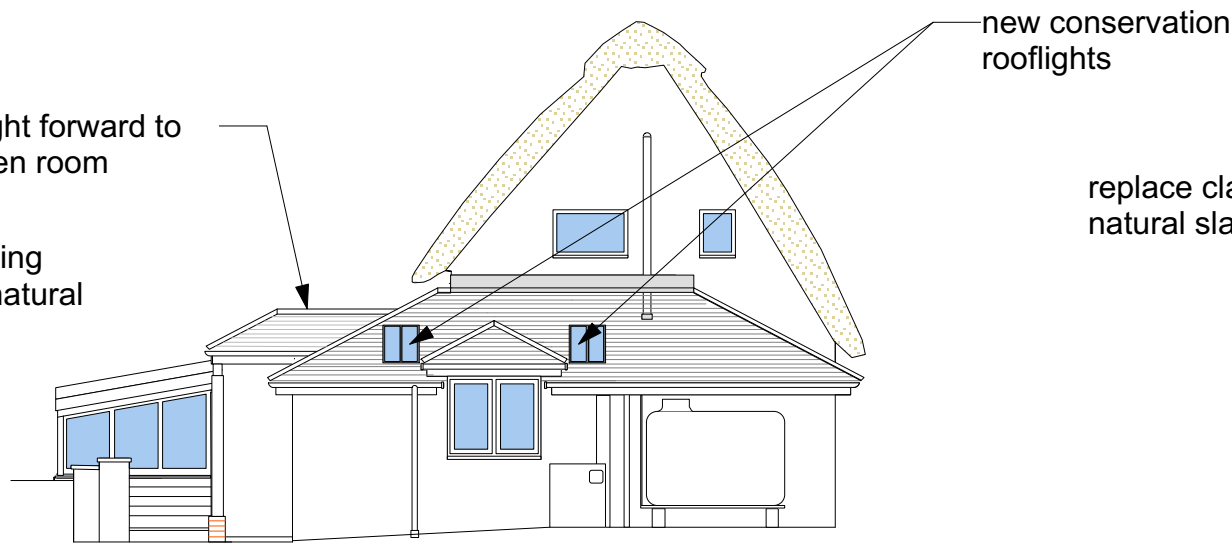

SOUTH ELEVATION AT 1:100 SCALE




EAST ELEVATION AT 1:100 SCALE

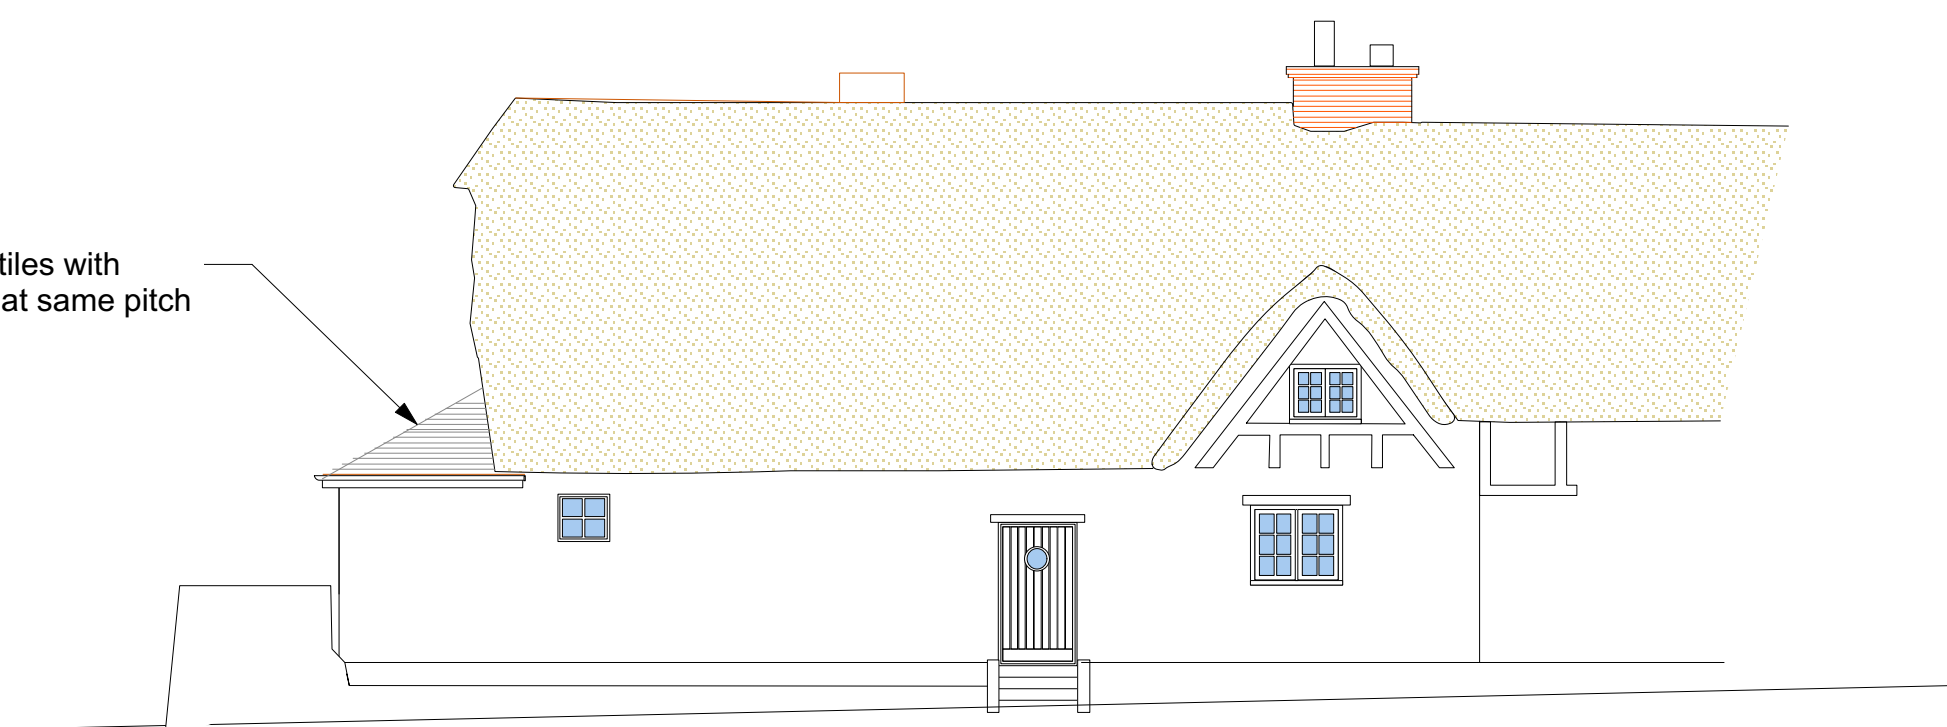


NORTH ELEVATION AT 1:100 SCALE




GROUND FLOOR PLAN AT 1:100 SCALE

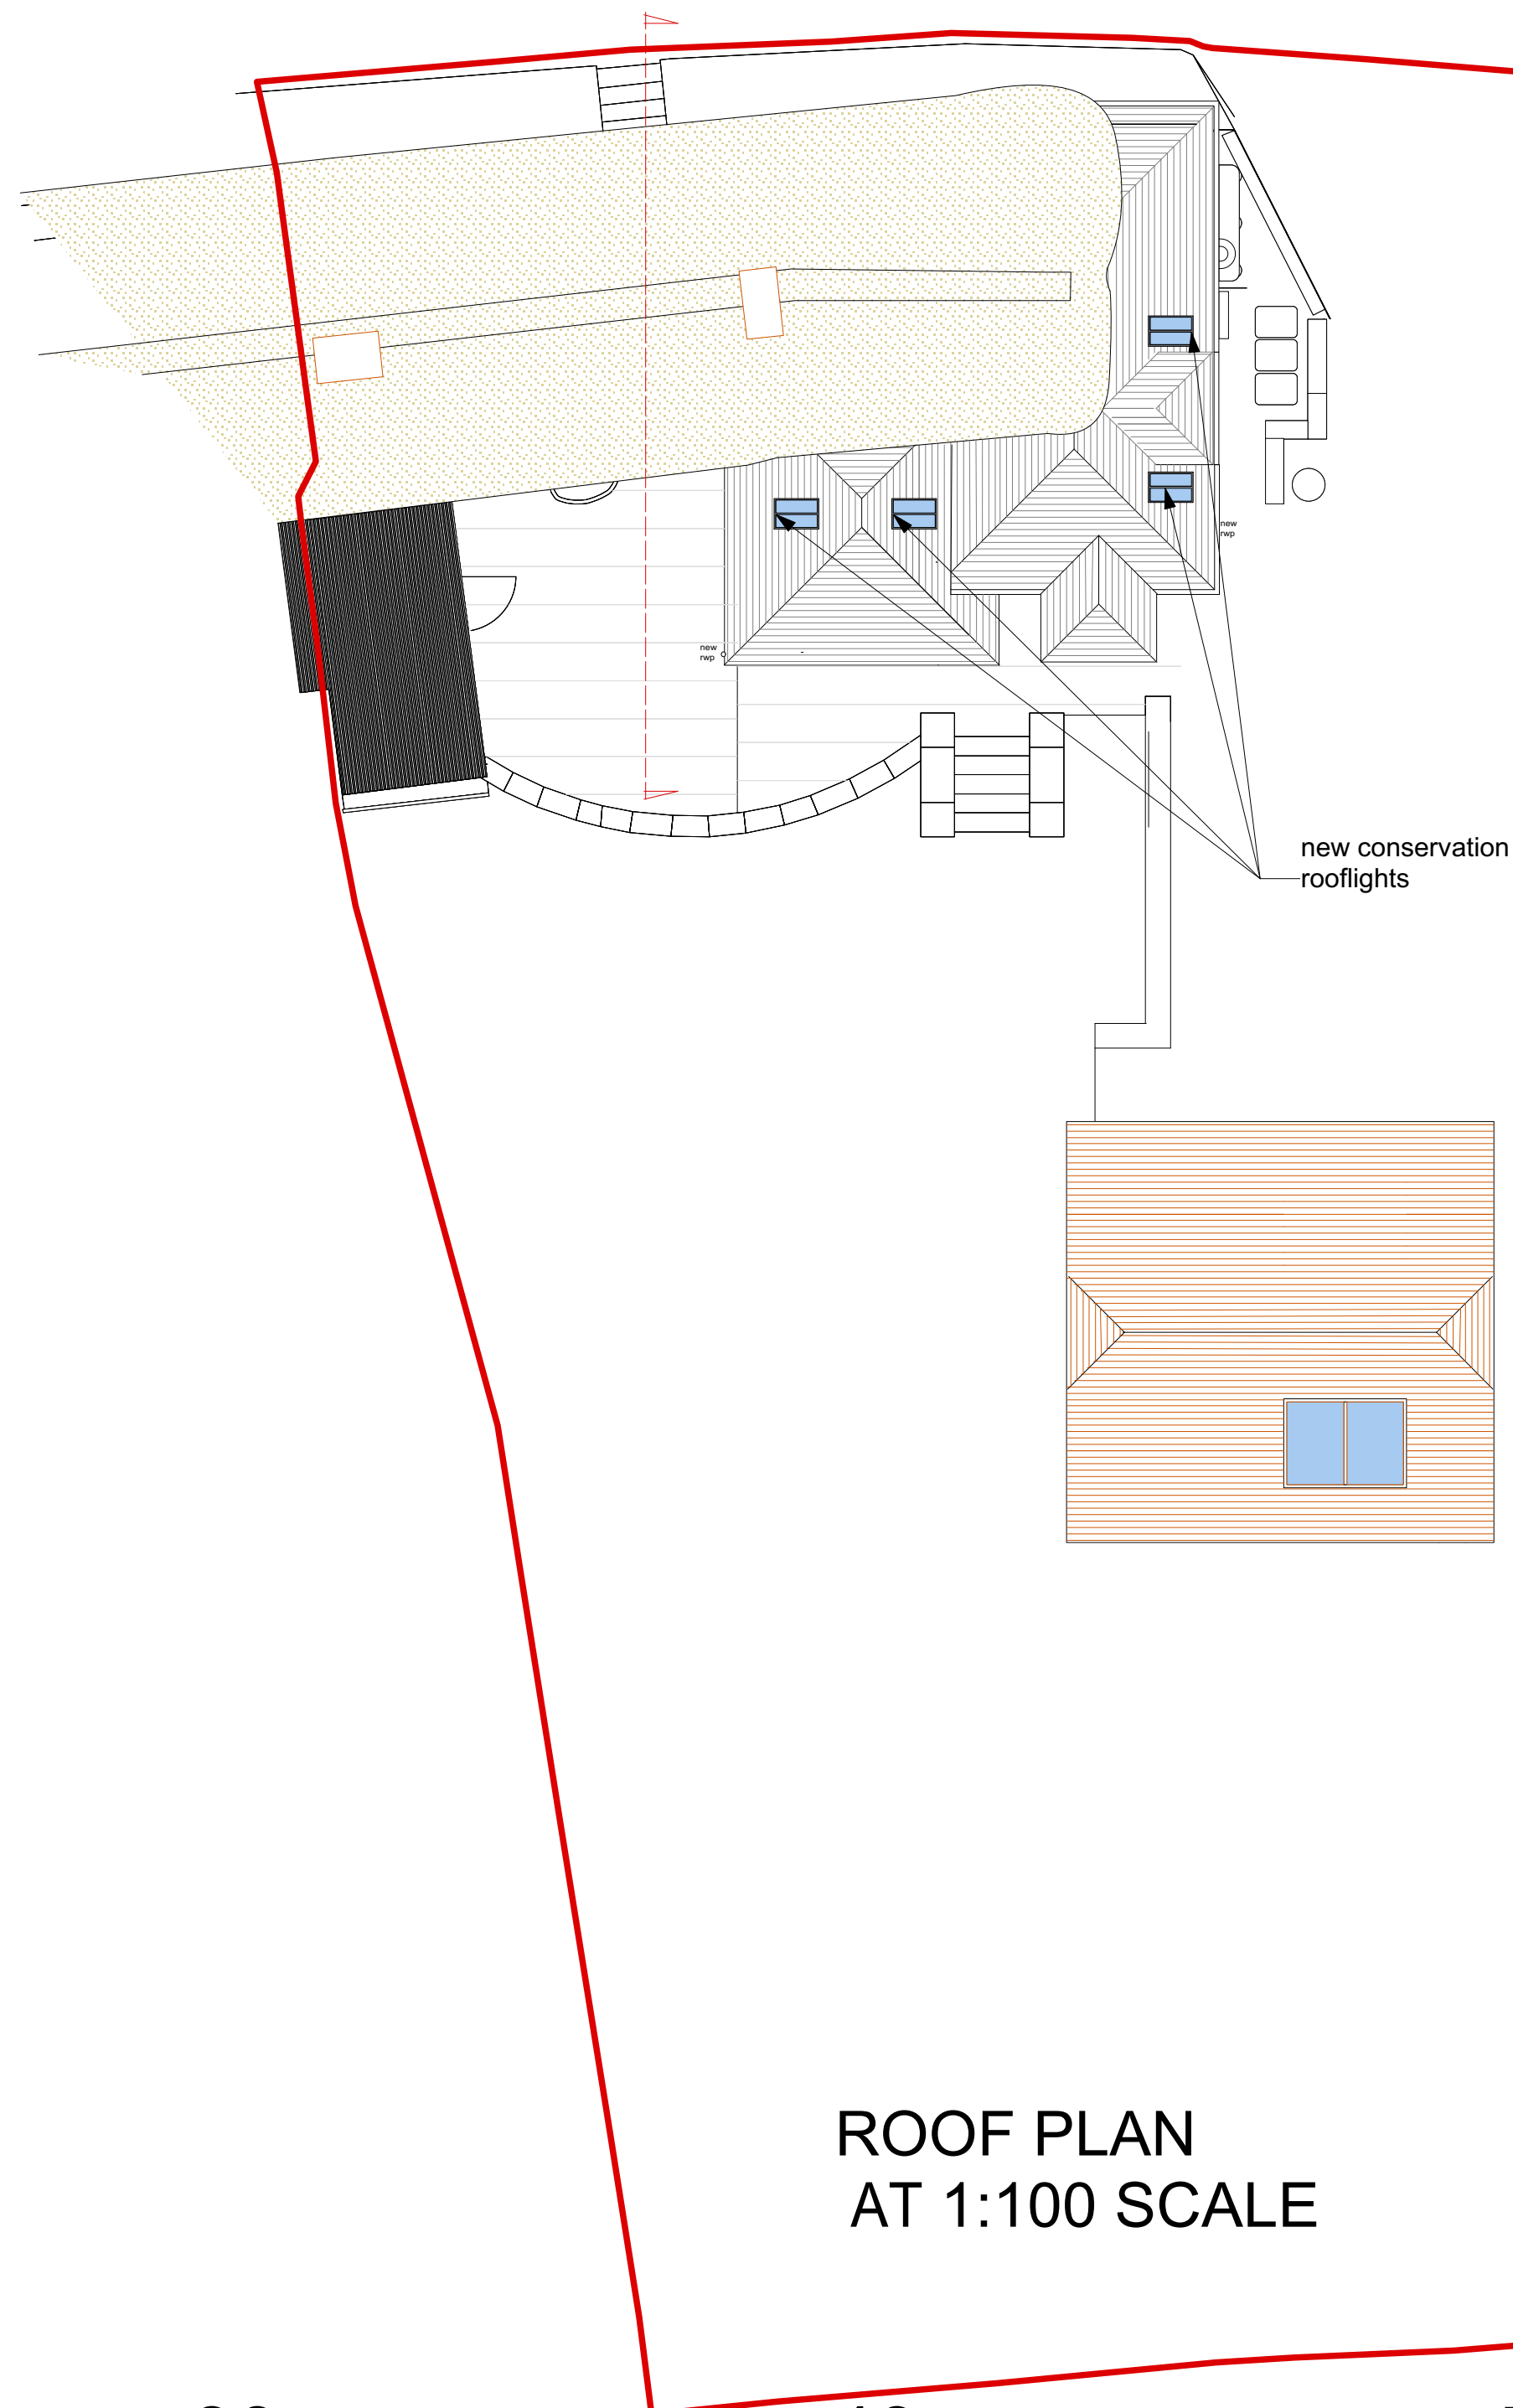


ROOF PLAN AT 1:100 SCALE

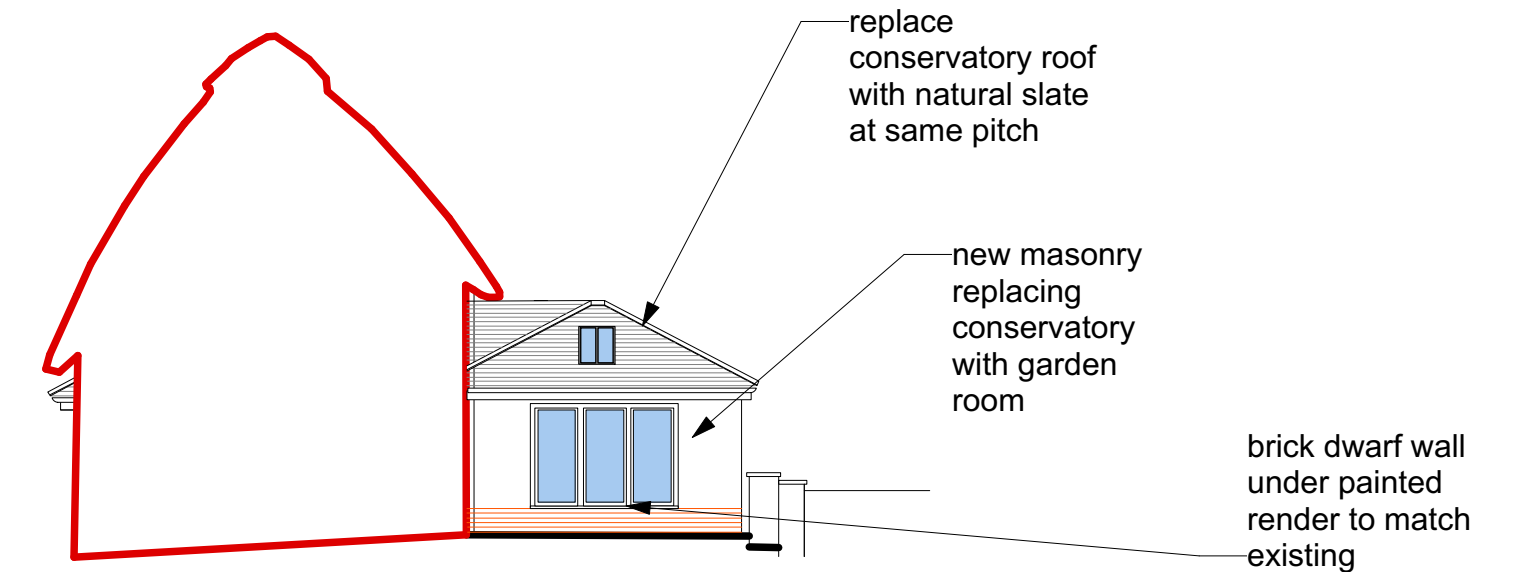


WEST SECTION AT 1:100 SCALE

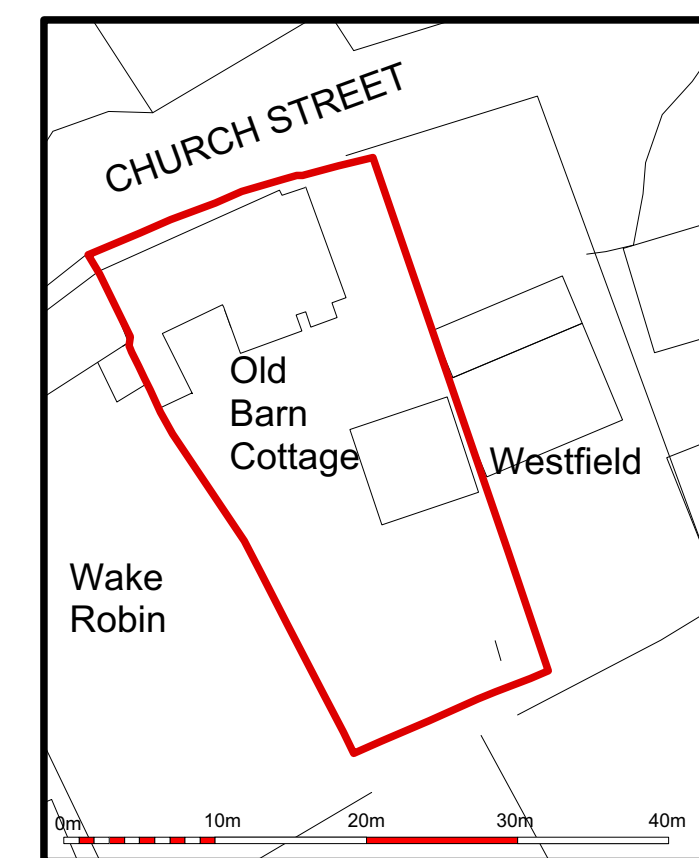

SITE PLAN AT 1:500 SCALE

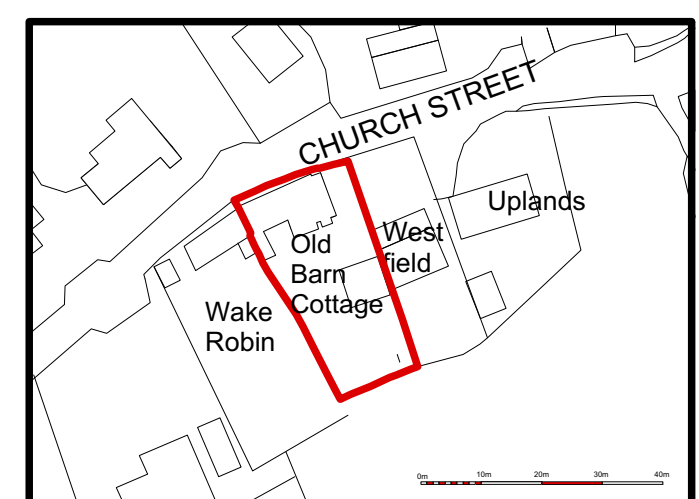

LOCATION PLAN AT 1:1250 SCALE

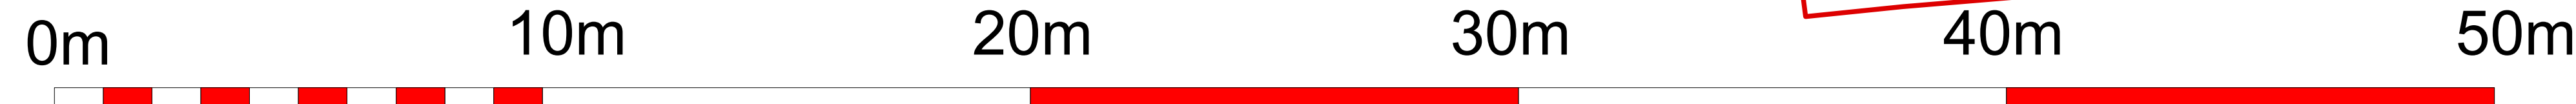

Mr and Mrs M Pettitt
Old Barn Cottage
Bowerchalke
SP5 5BH

Proposed Plans
and Elevations

10 December 2025

1:100, 1:500, 1:1250
SCALE at A1

DWG NO
MJPLB 02

Ralph Perry Robinson
Easton Farm House
Berwick St John
Wiltshire
SP7 0HS

ralph@phpp.co.uk

