




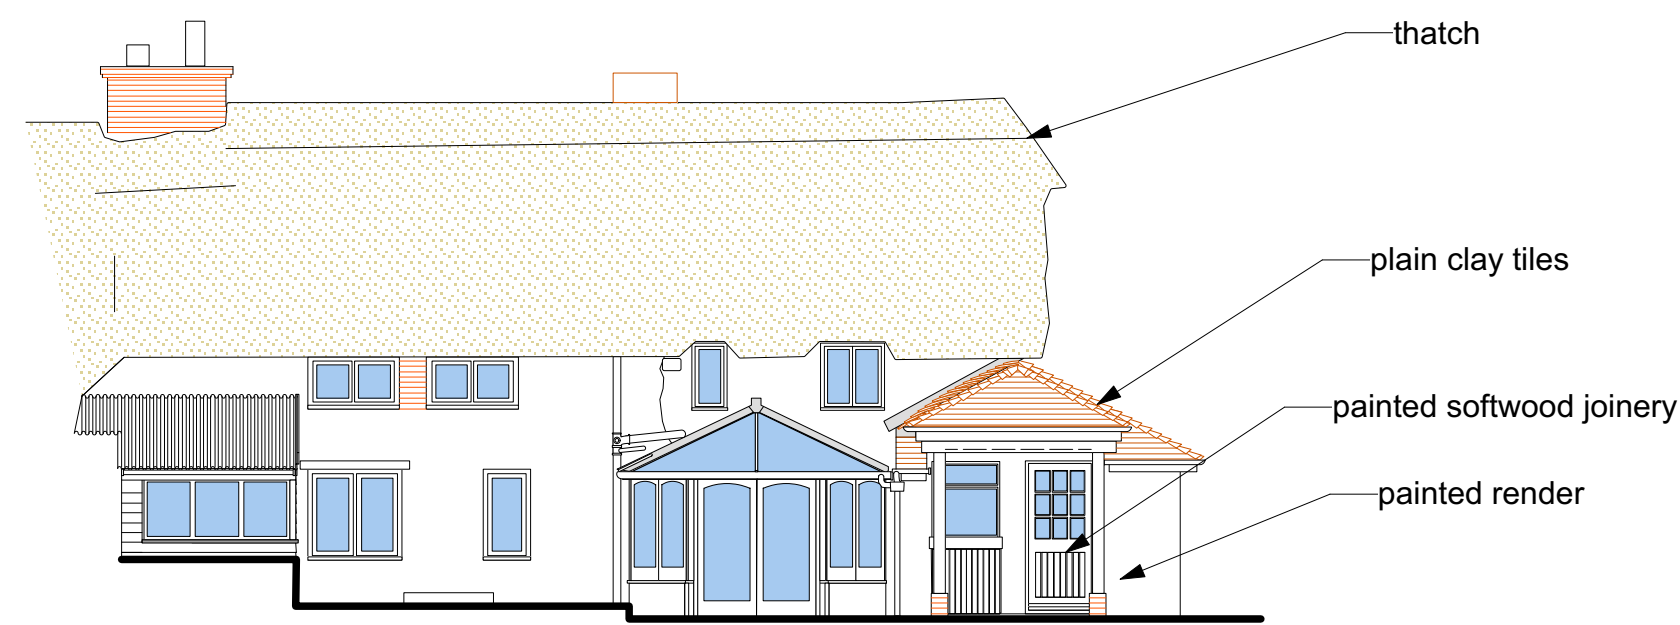


SOUTH ELEVATION AT 1:100 SCALE

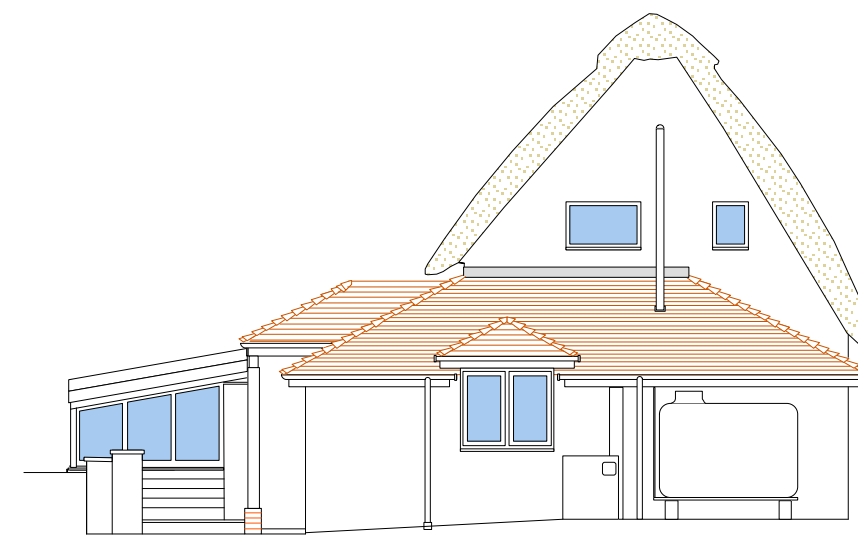


EAST ELEVATION AT 1:100 SCALE

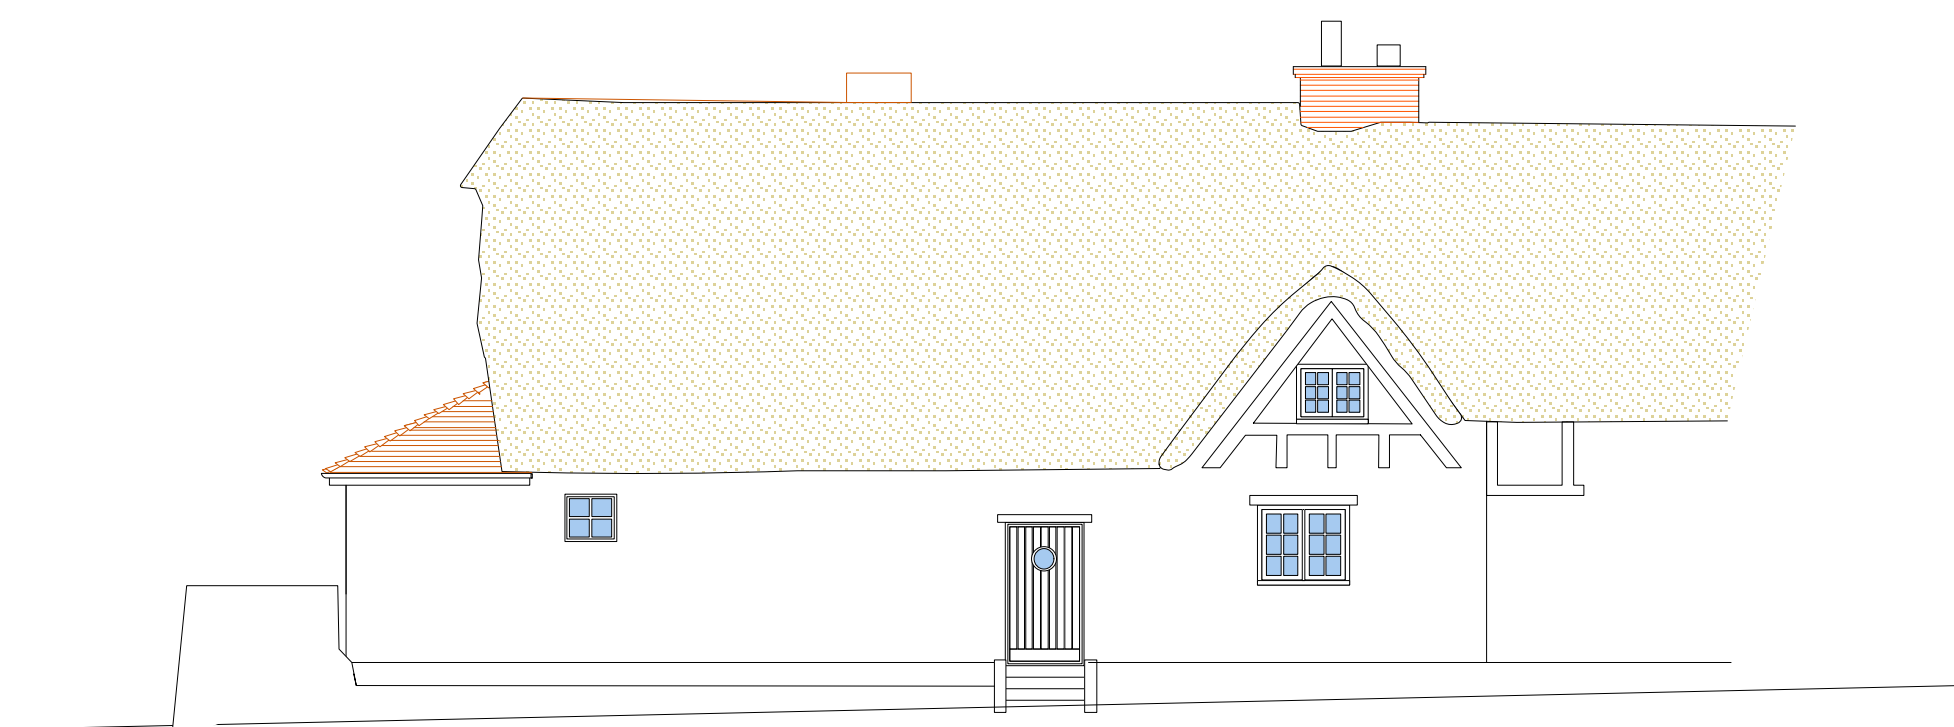


NORTH ELEVATION AT 1:100 SCALE

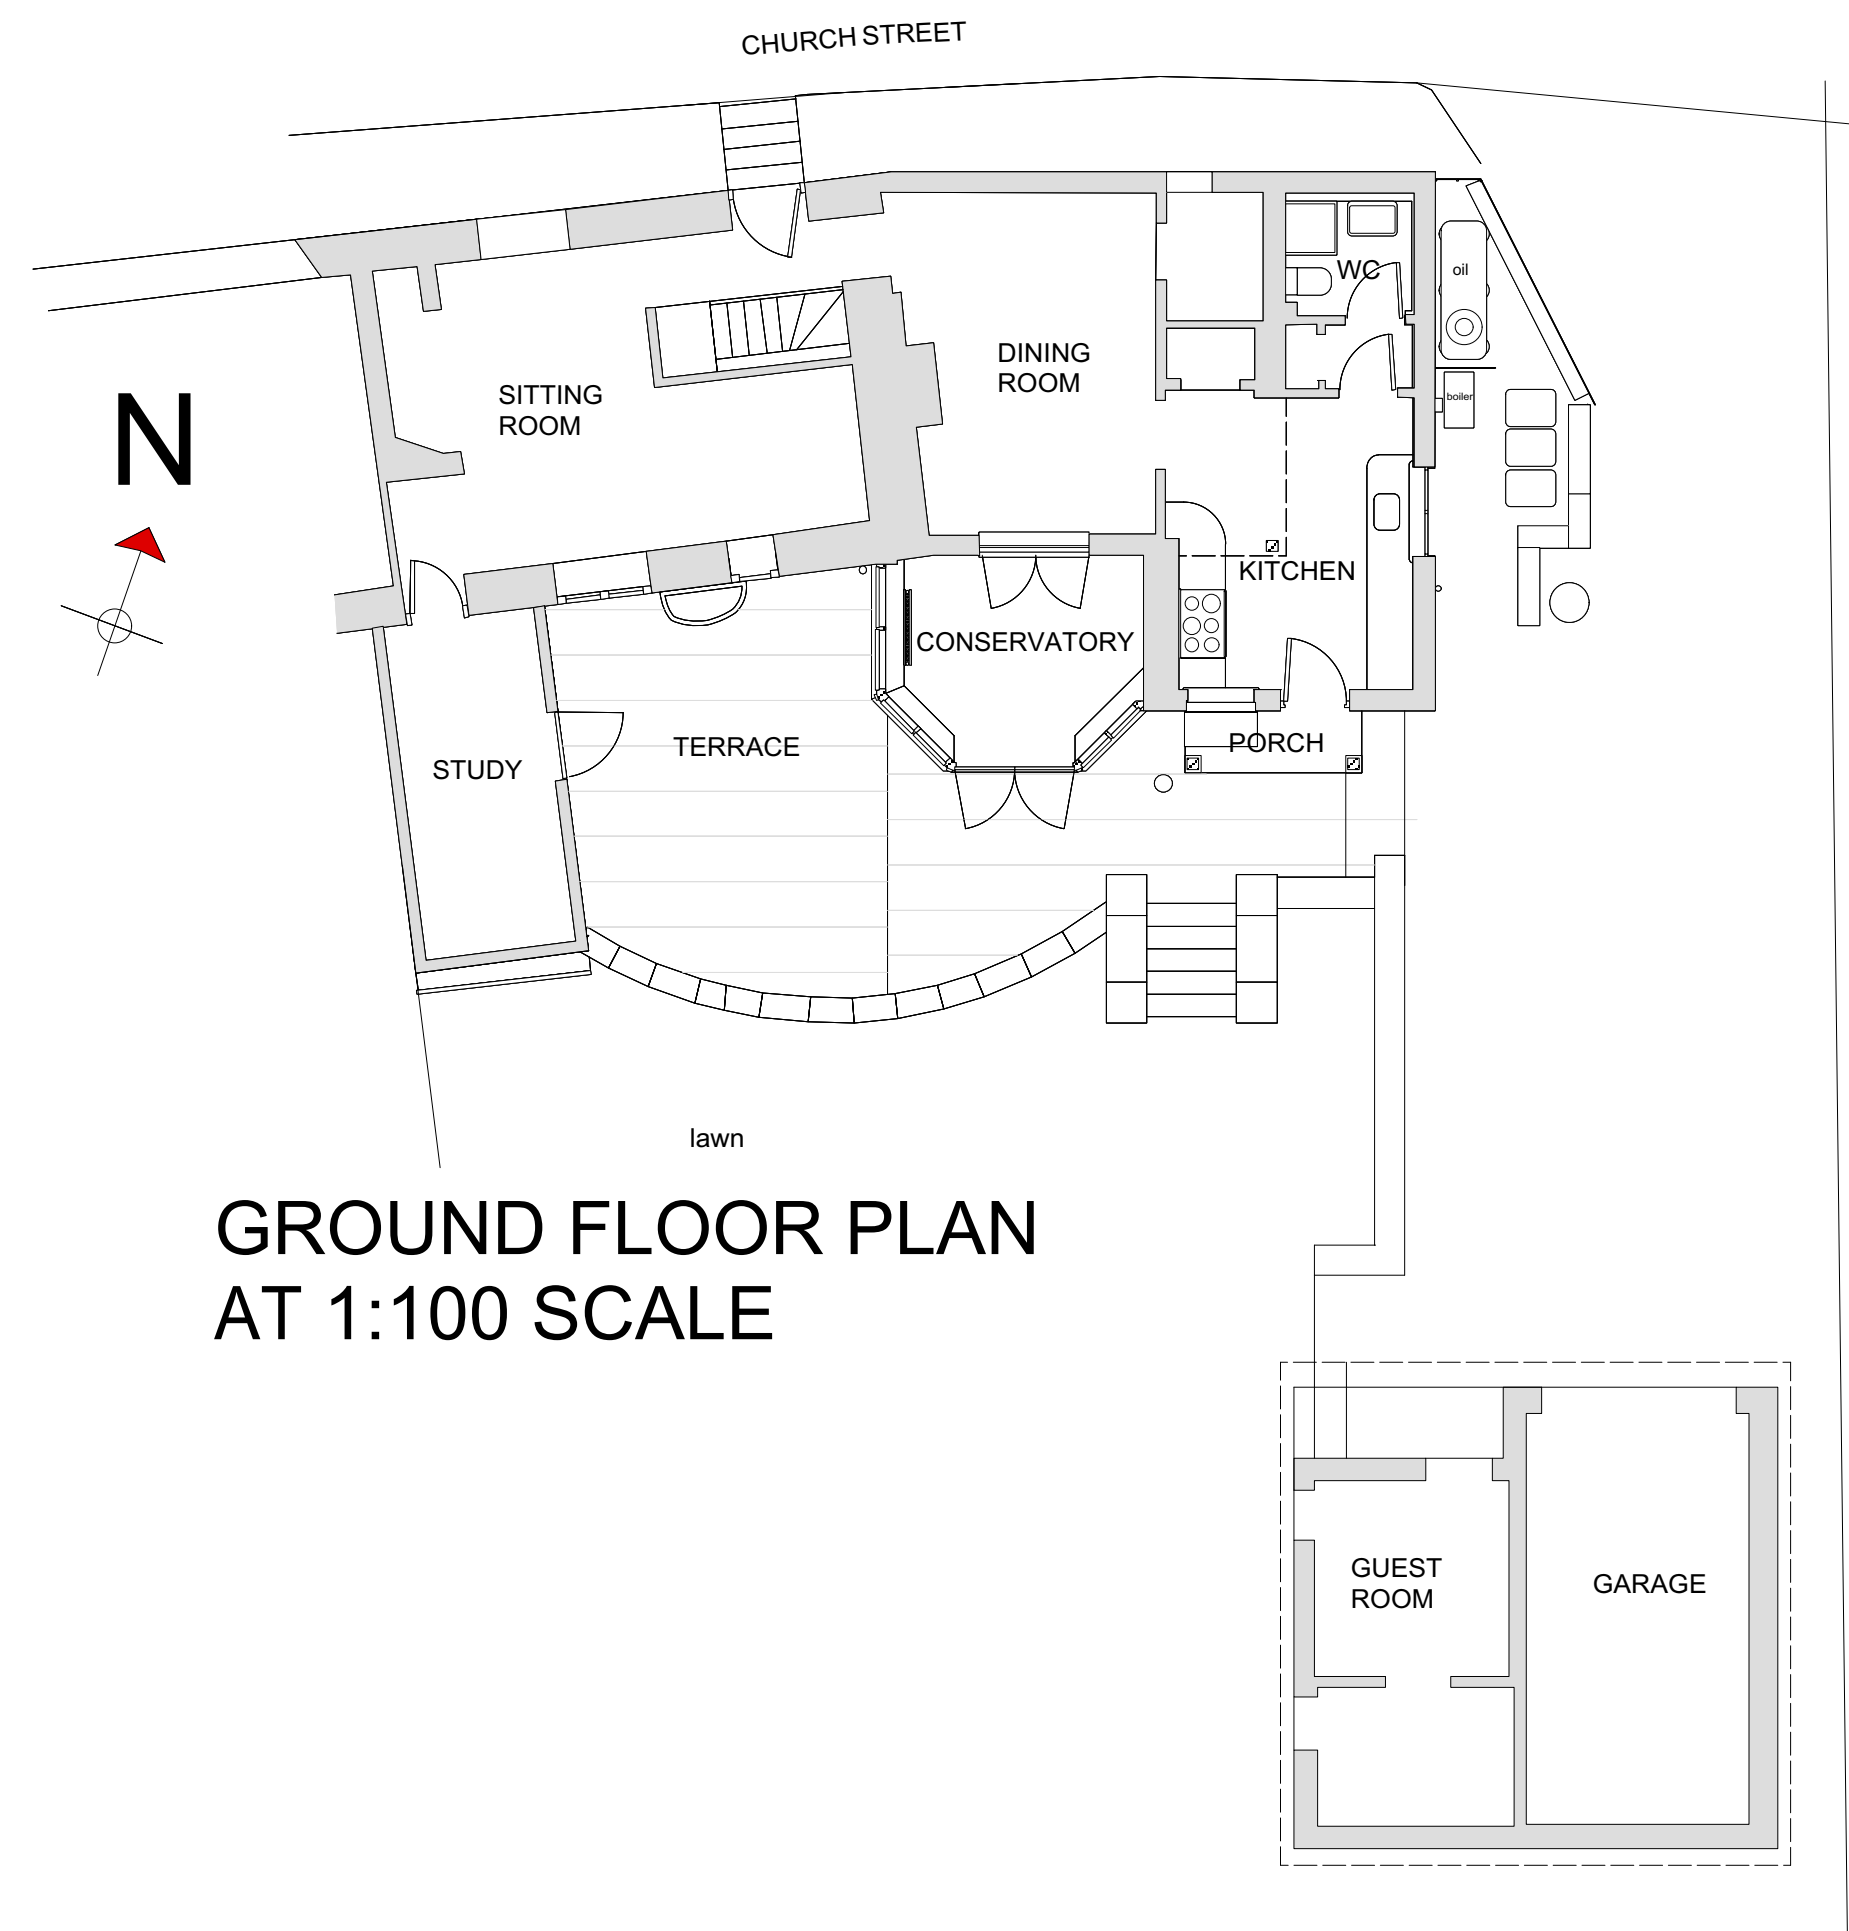


GROUND FLOOR PLAN  
AT 1:100 SCALE

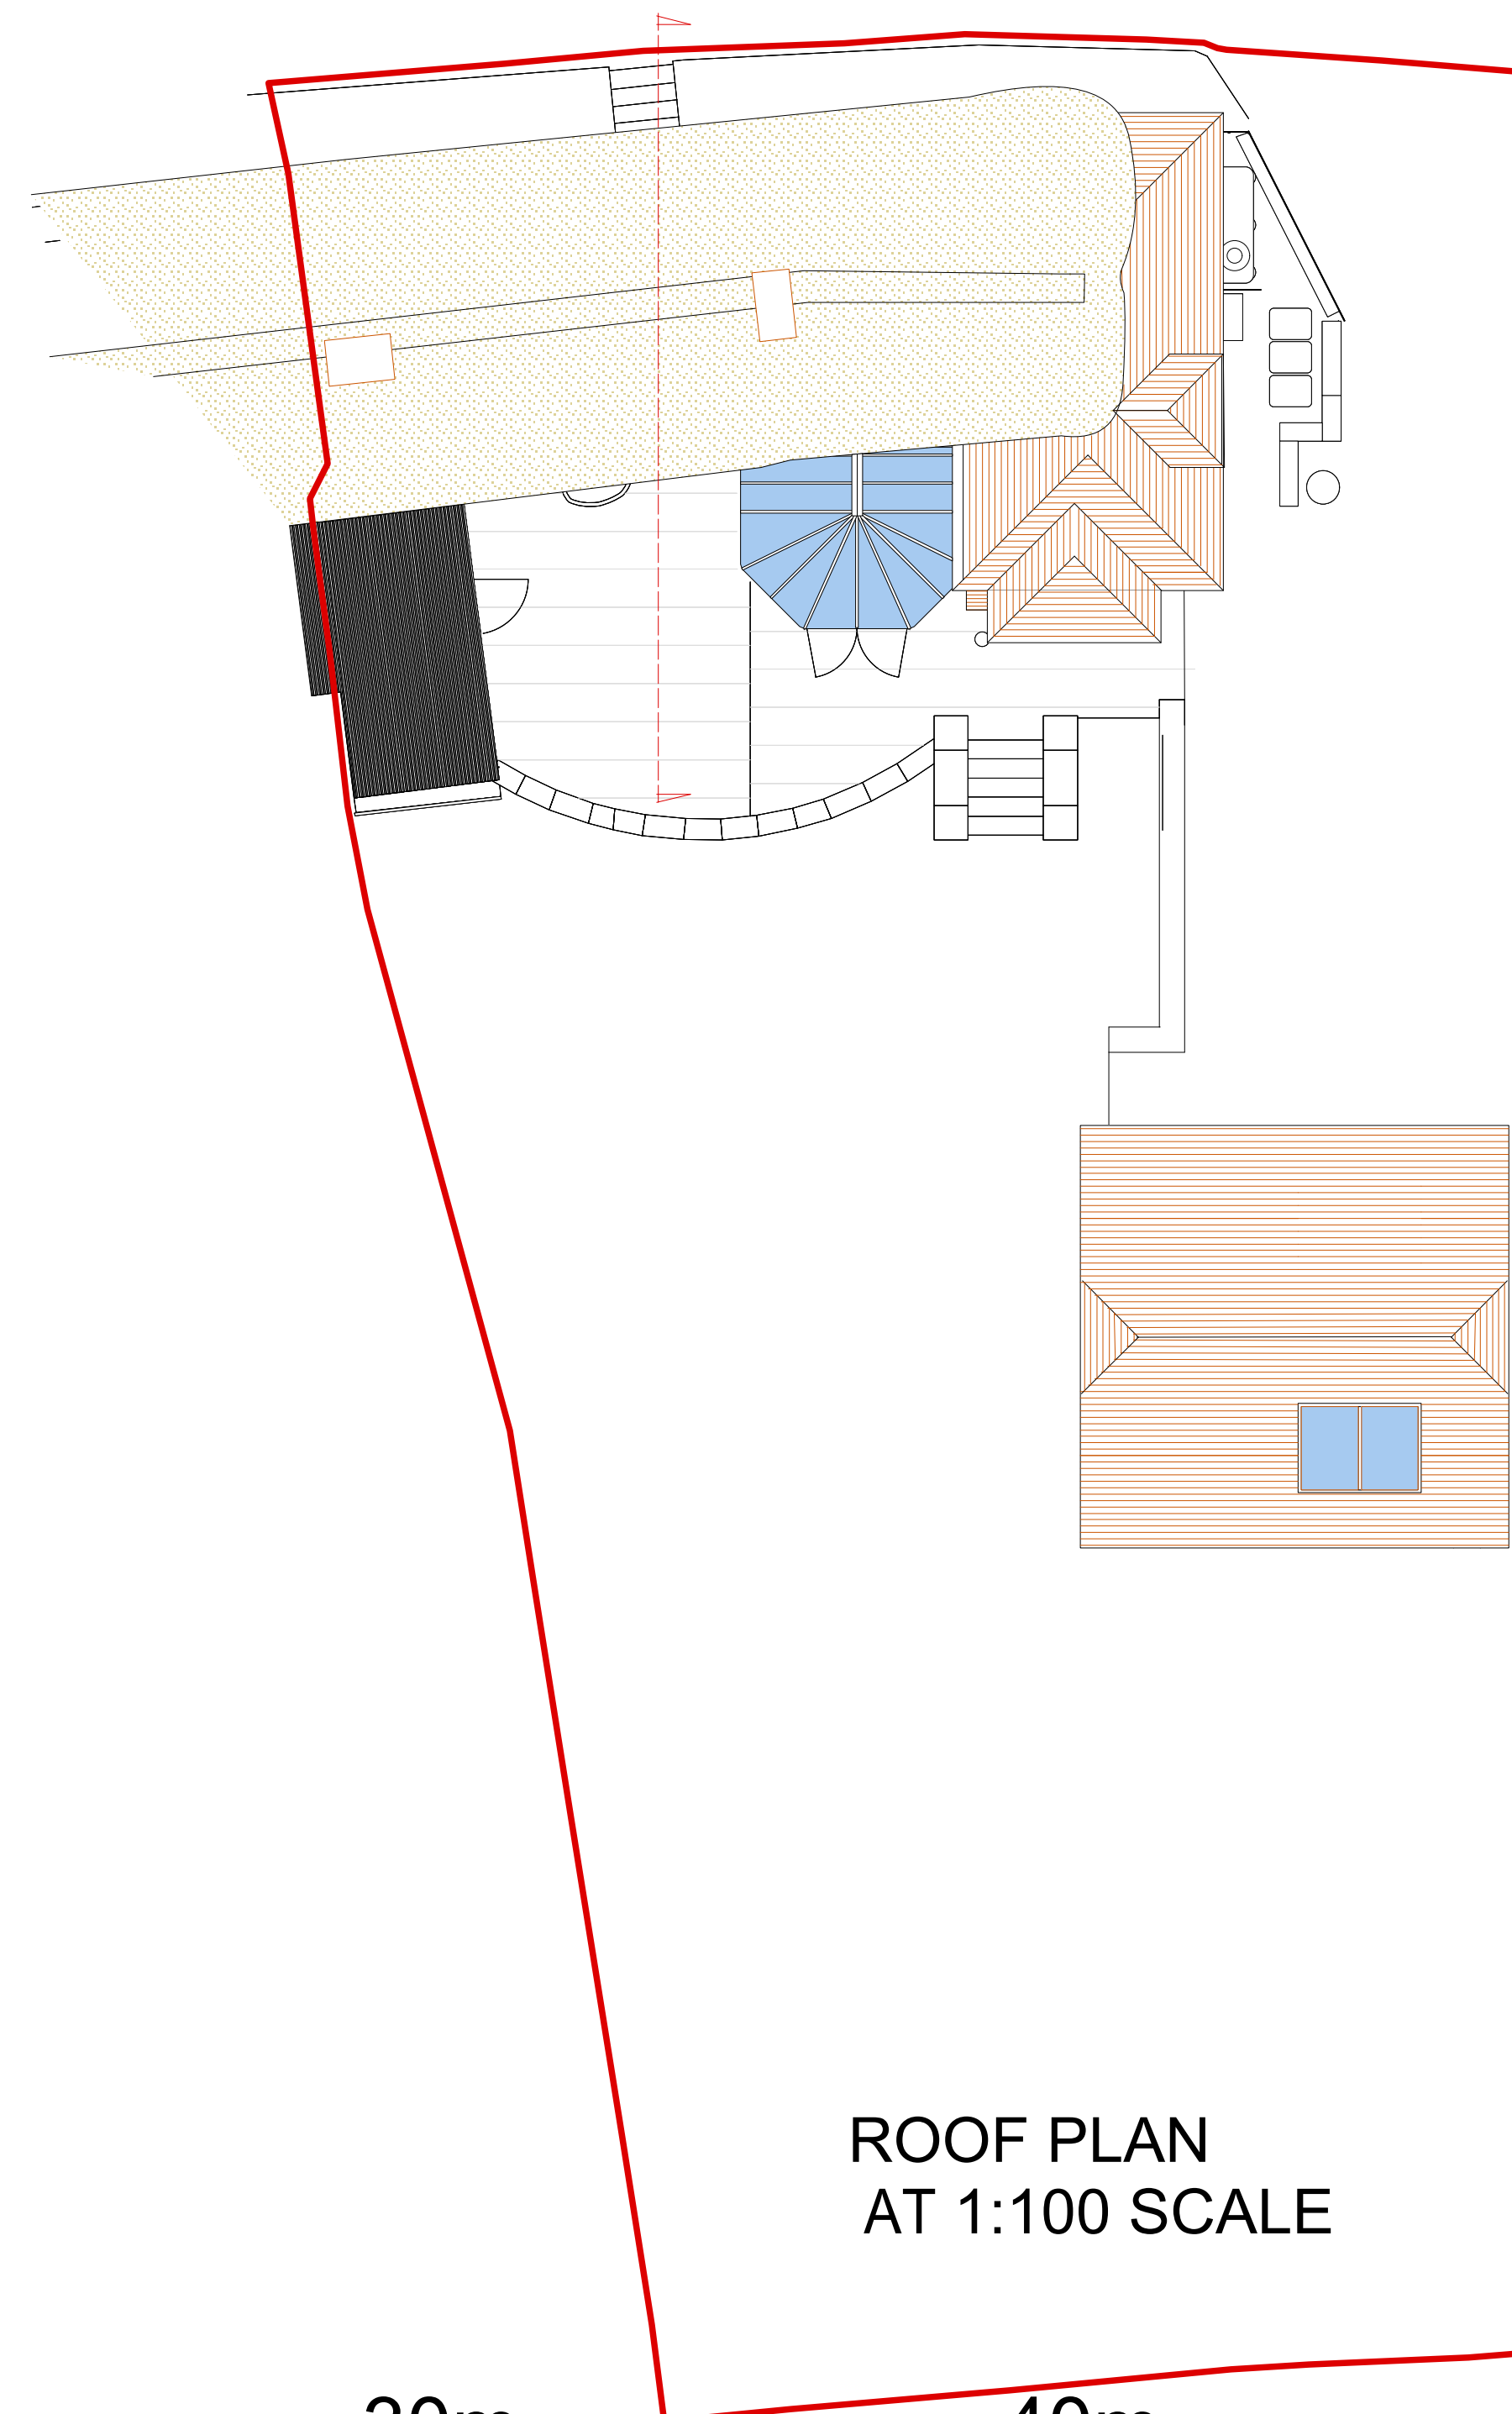


ROOF PLAN  
AT 1:100 SCALE

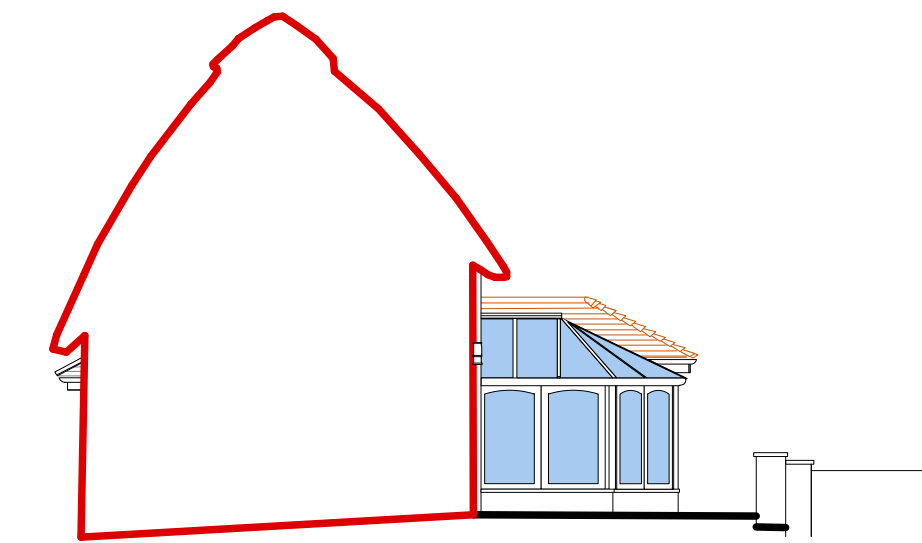

WEST SECTION AT 1:100 SCALE

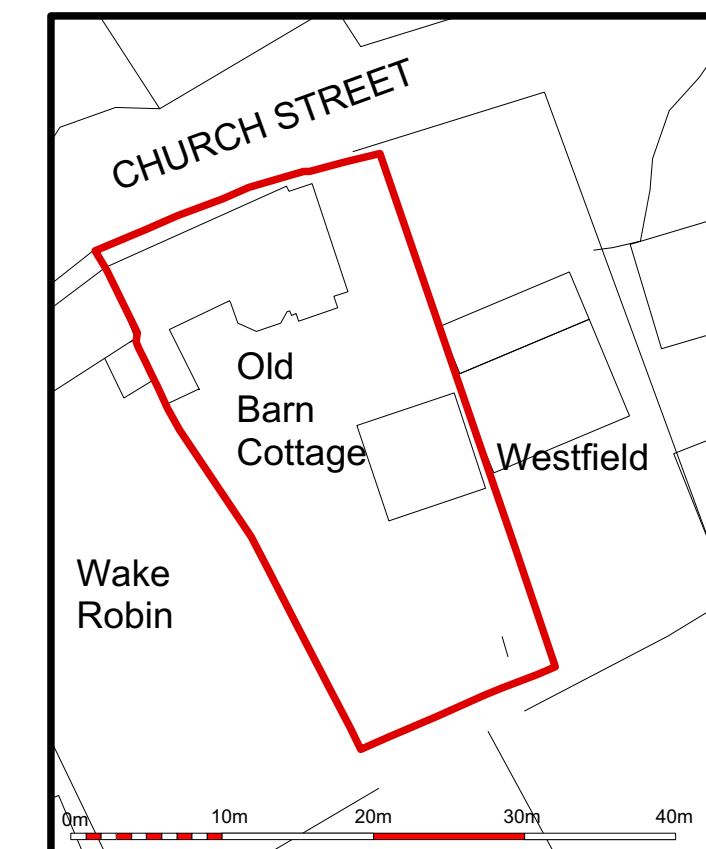

SITE PLAN AT 1:500 SCALE

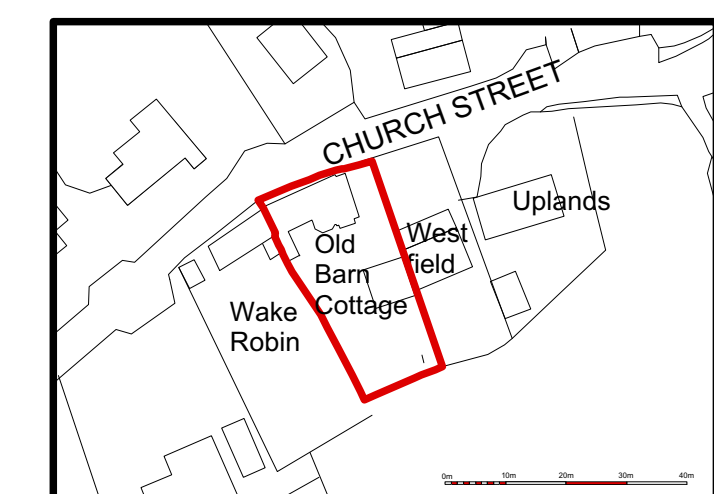

LOCATION PLAN  
AT 1:1250 SCALE



Mr and Mrs M Pettitt  
Old Barn Cottage  
Bowerchalke  
SP5 5BH

Existing Plans  
and Elevations

12 AUGUST 2025

1:100, 1:500, 1:1250  
SCALE at A1

DWG NO  
**MJPLB 01**

Ralph Perry Robinson  
Easton Farm House  
Berwick St John  
Wiltshire  
SP7 0HS

ralph@phpp.co.uk

