



Buyers are warned that this is a working drawing and is not intended to be treated as descriptive material describing, in relation to any particular property or development, any of the Specified Matters prescribed by any Order made under the above Act. The contents of this drawing may be subject to change at any time and alterations and variations can occur during the progress of the works without revision of the drawing. Consequently the layout, form, content and dimensions of the finished construction may differ materially from those shown. Nor do the contents of this drawing constitute a contract, part of any contract or warranty.

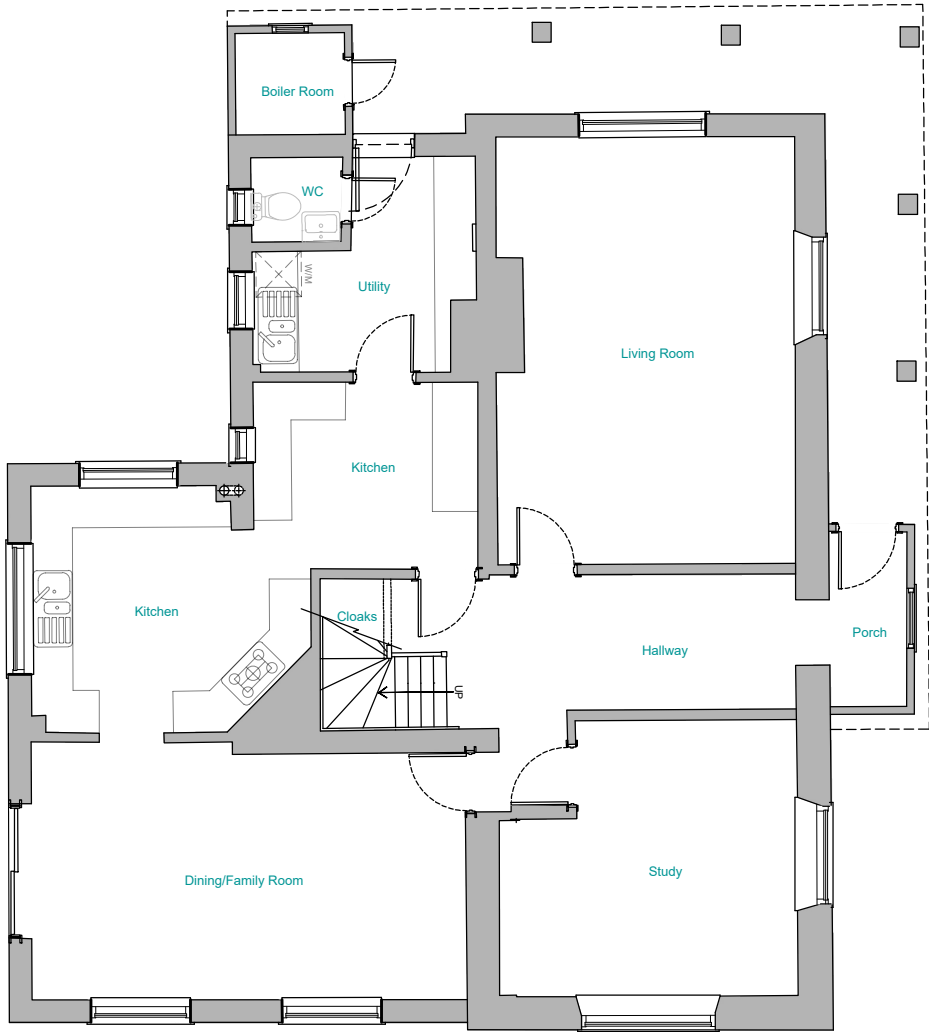

Existing Ground Floor Plan

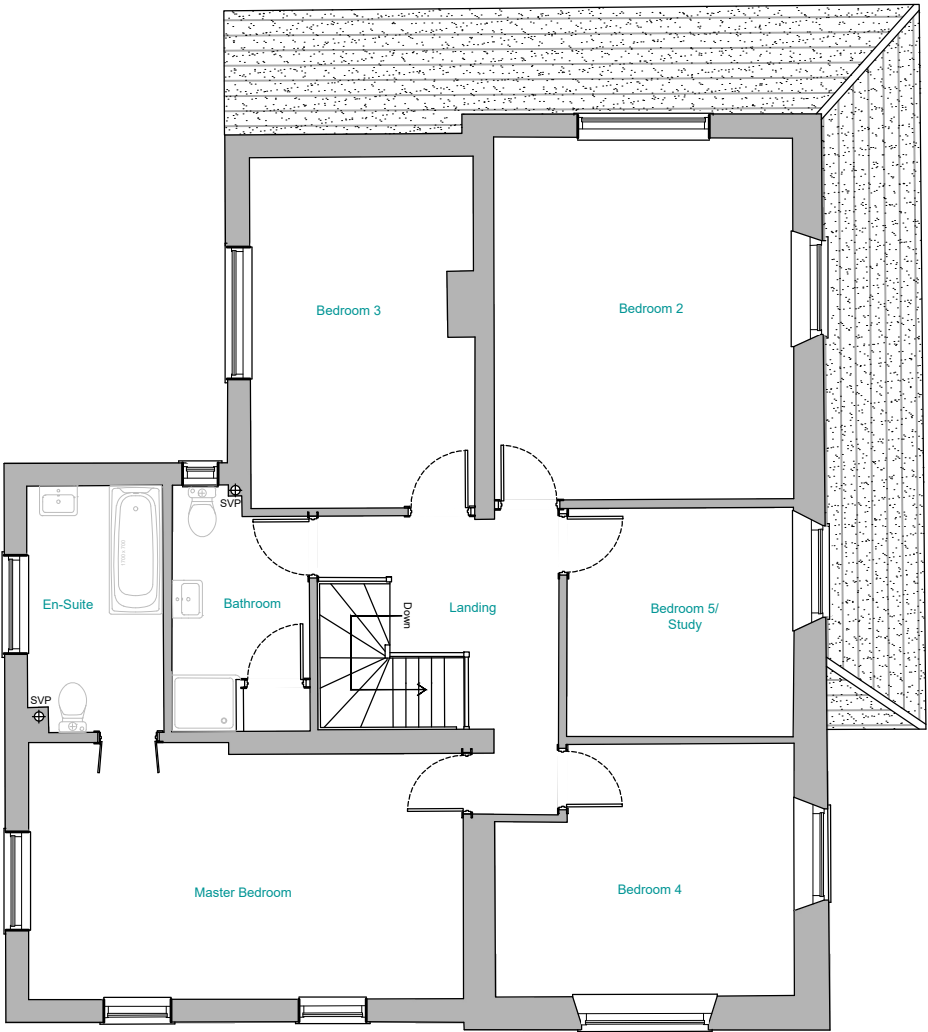

Existing First Floor Plan

REV	BY	DESCRIPTION	DATE
-----	----	-------------	------

CLIENT **Caroline and Stuart Bulley**

PROJECT

**Laurieston, West End
Foxham, Wiltshire**

STATUS **Planning**

TITLE

**Existing
Plans**

DRG No. 5082-001-EP	Rev: *
---------------------	--------

SCALE: 1:100 on A3	DESIGNED BY: BTJ & ESH
SIZE: A3	DRAWN BY: BTJ
DATE: September 2025	CHECKED BY: ESH

GROW ARCHITECTURAL
Studio 2
Lancefield Studios
Pickwick
Corsham
SN13 0HZ



TEL: 01249 533037 & 0117 2870233
EMAIL: info@growarchitectural.co.uk
WEBSITE: www.growarchitectural.co.uk

This drawing and the building works illustrated are copyright and may not be reproduced without written permission

