




SOUTH EAST ELEVATION

EXISTING MATERIALS


- Concrete tiles on all roof slopes except south-east facing slope on single storey section and south-east facing slope on two storey central section where there are clay Double-Roman tiles
- Plain clay tiles on north and south porches
- Painted render walls on west-east ranges, coarse Cotswold stone walls on north-south ranges
- uPVC and painted timber windows and doors throughout



NORTH WEST ELEVATION

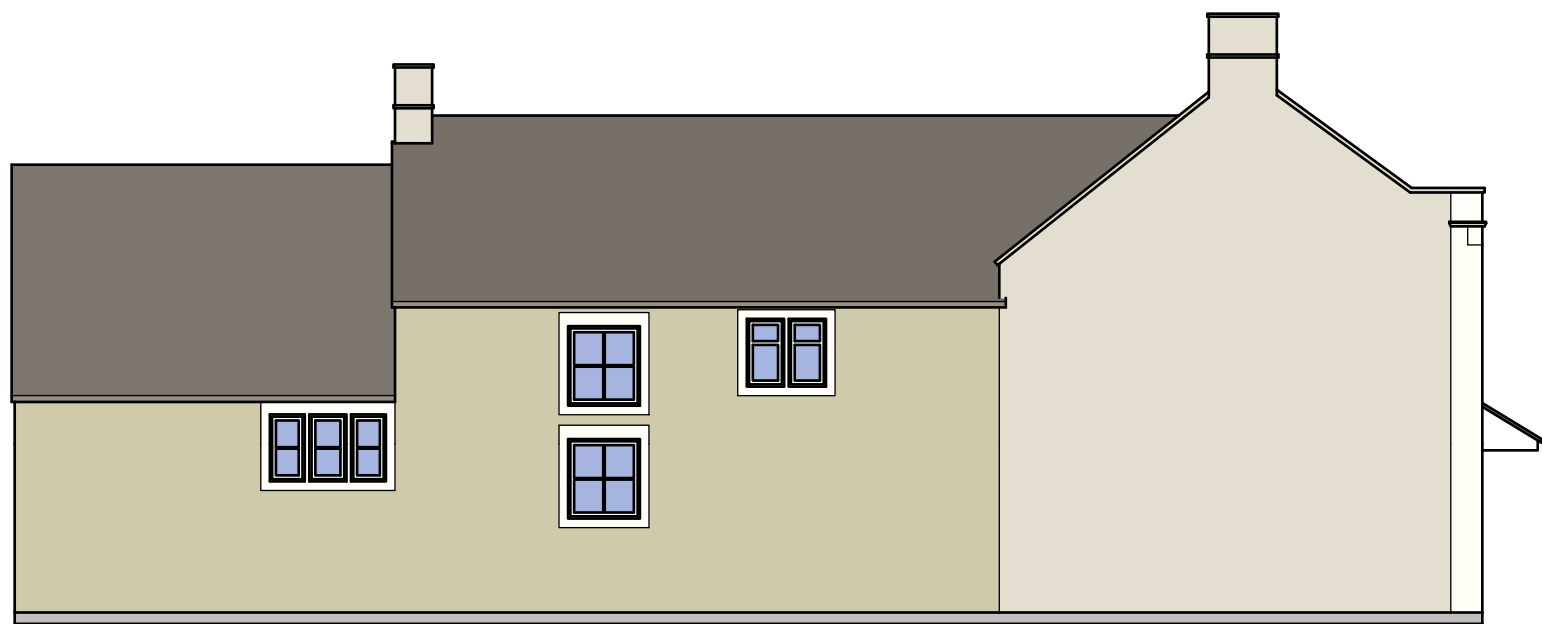

SOUTH WEST ELEVATION

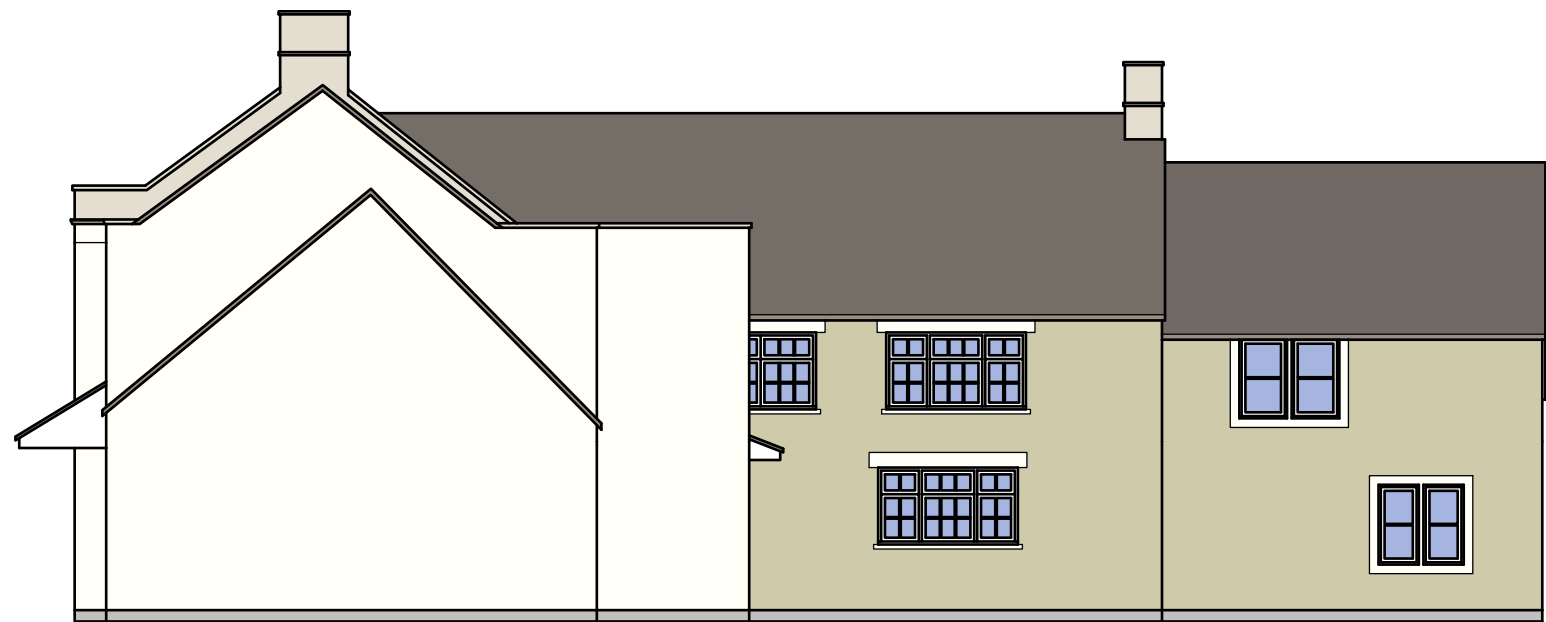

NORTH EAST ELEVATION

0 scale 1 : 100 10m

all dimensions to be confirmed on site
all works to be carried out in accordance with current Building Regulations
drawings and design copyright of SE Architecture and may not be copied, altered or reproduced without authority

project:
**Hazeland House. 32, Kingston St Michael.
SN14 6JJ**

drawing:
**4 Existing Elevations
1 : 100 on A2**

January 2026. Planning Drawings **REVISION B**

SE Architecture
07814 685519
www.se-architecture.co.uk