


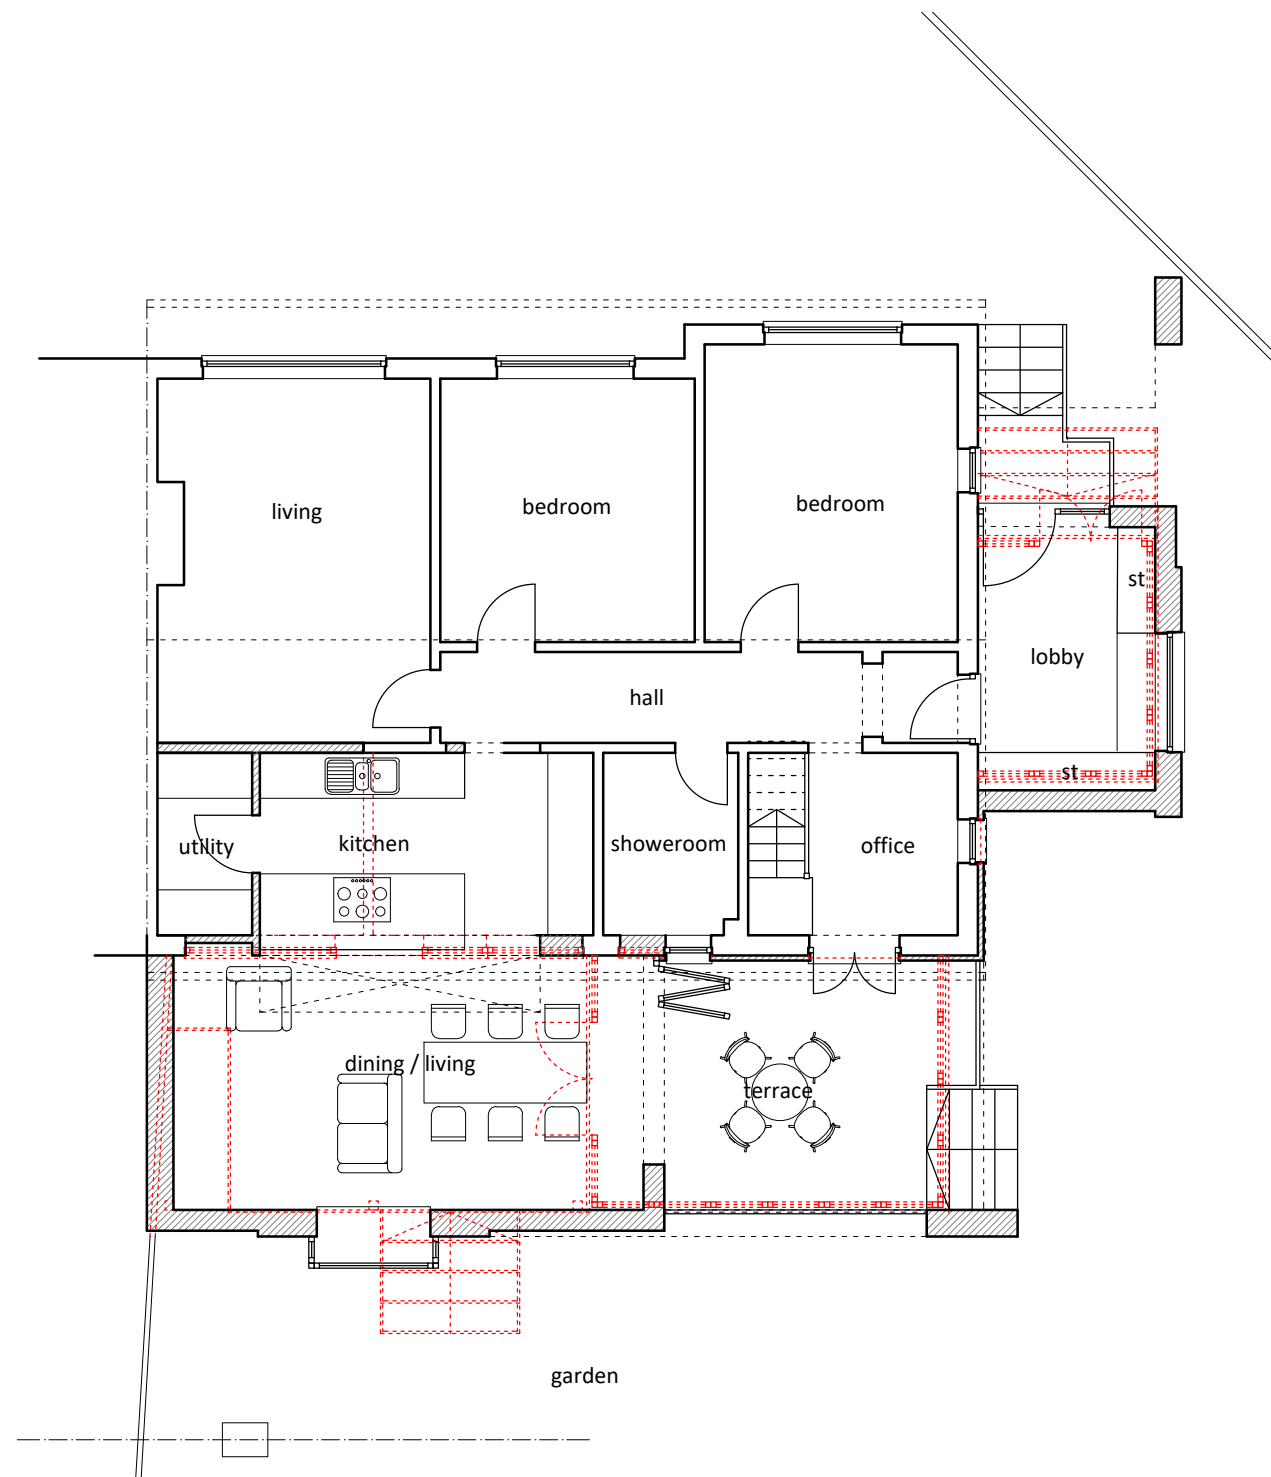

GROUND FLOOR PLAN - scale 1:100

1:100

0

0.5

1.0

1.5

2.0

2.5

ISSUED FOR PLANNING

CLIENT

Mr & Mrs Lay

PROJECT

29 Downs Close, Bradford On Avon

DRWG TITLE

Proposed Floor Plans

DRWG NO

A17 25 30 P02 Rev A

DRAWN

NB

SCALE

1:100 @ A3

DATE

25.11.25

CHK'D

NB

atelier 17 ltd

Atelier 17 Ltd, 28 Southleigh, Bradford On Avon, BA15 2EQ

nigel.a.w.bedford@gmail.com VV www.atelier17.co.uk T: 07841679591

This drawing is copyright. Only figured dimensions to be used.

Contractors to check all dimensions before proceeding