


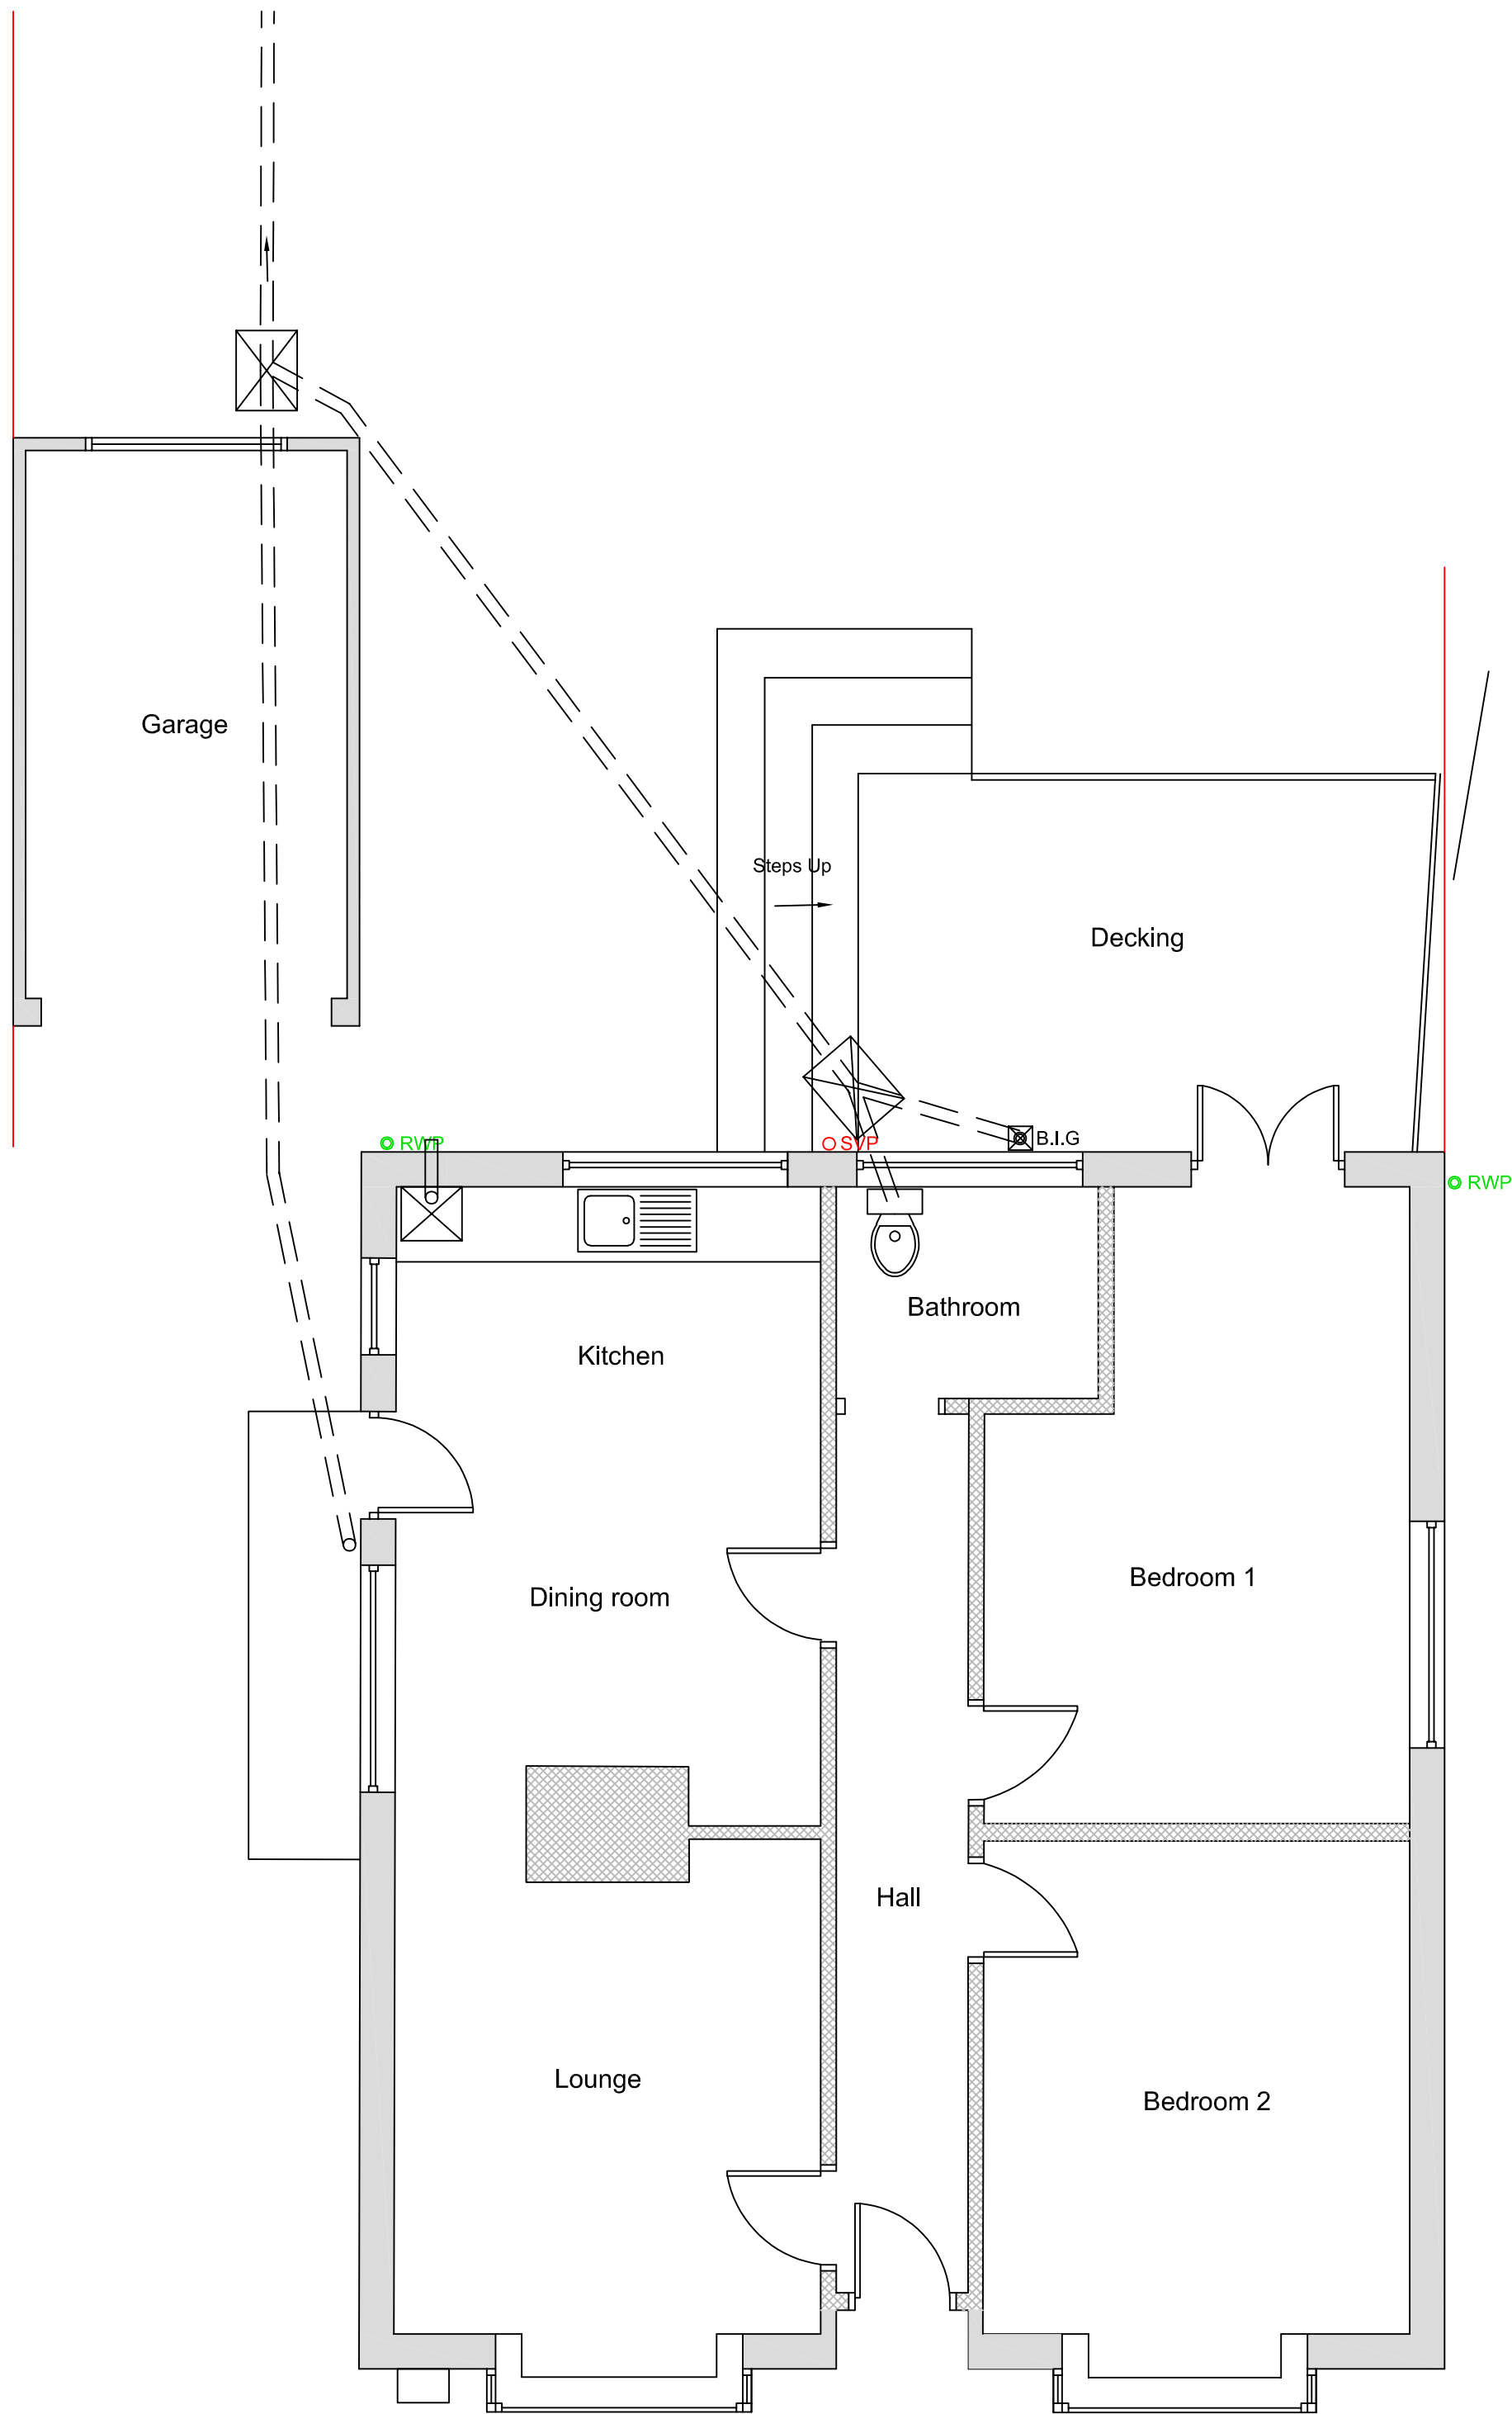
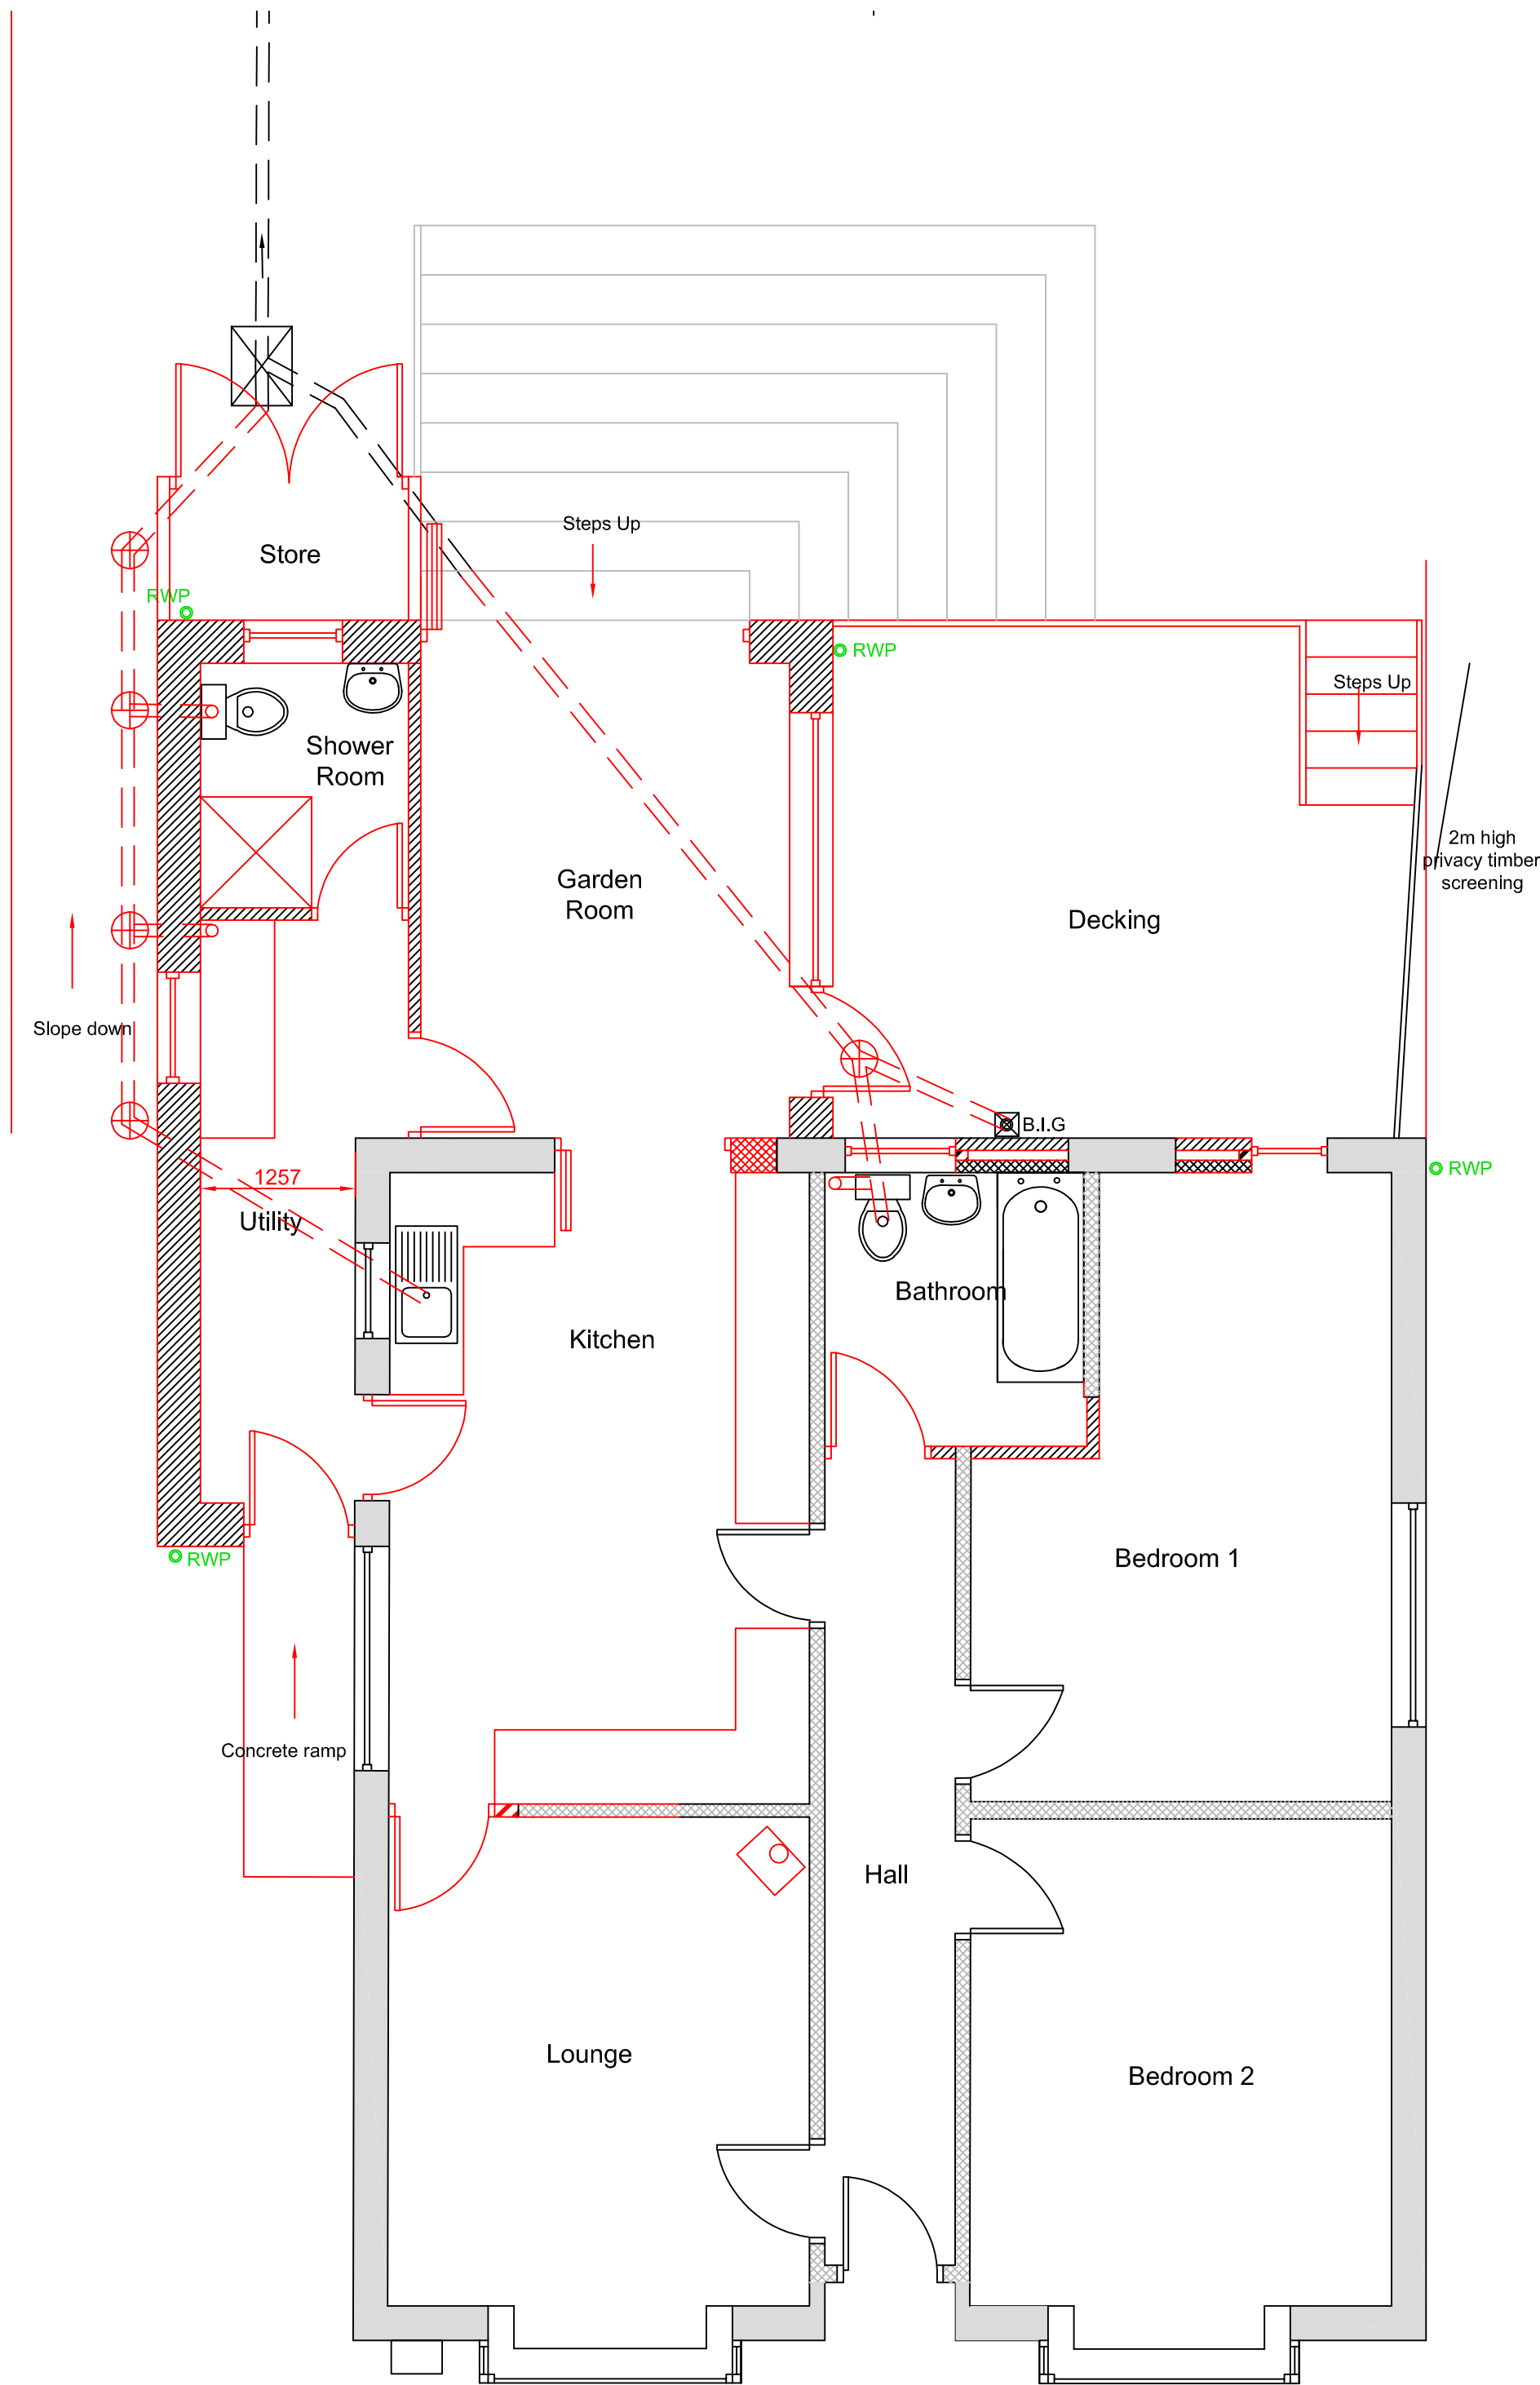


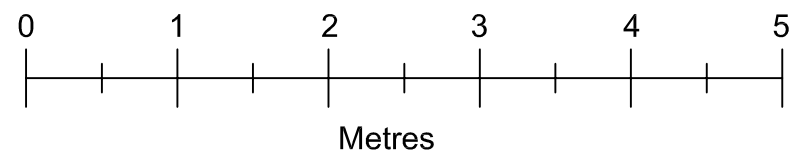


Existing Ground Floor Plan 1:50

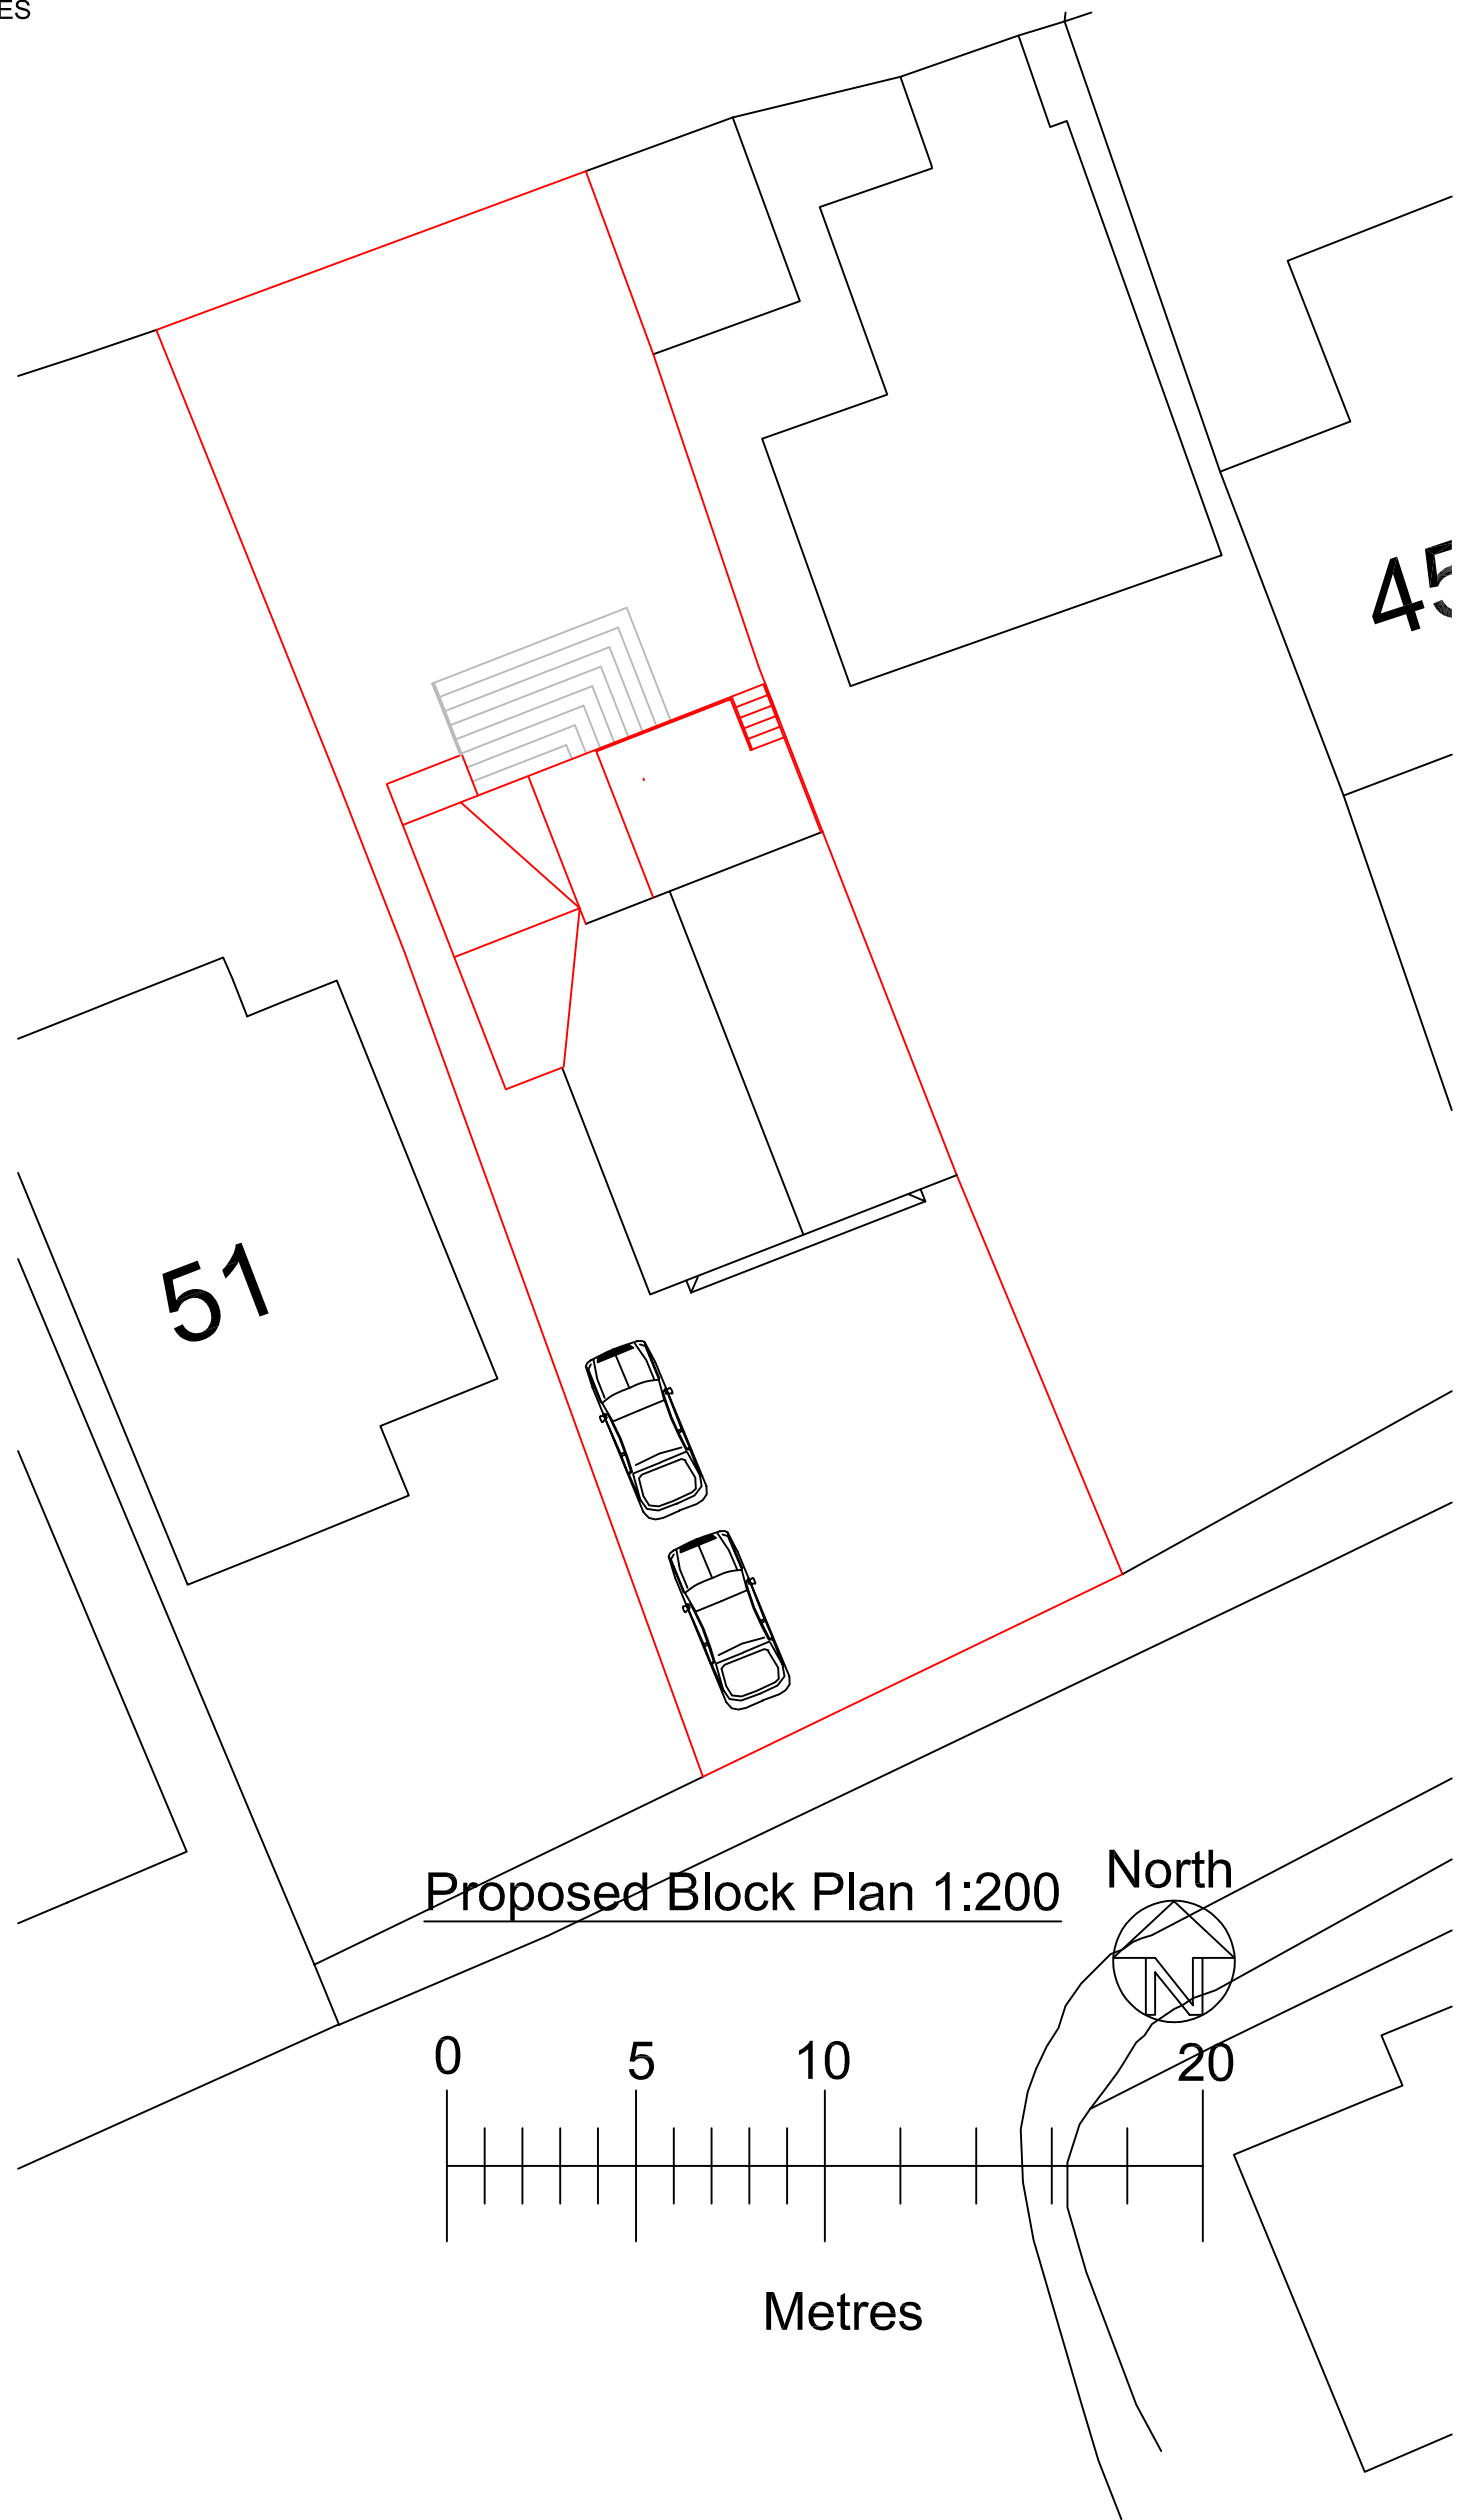

Proposed Ground Floor Plan 1:50

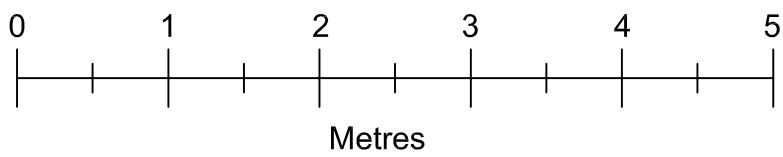

Proposed Block Plan 1:200

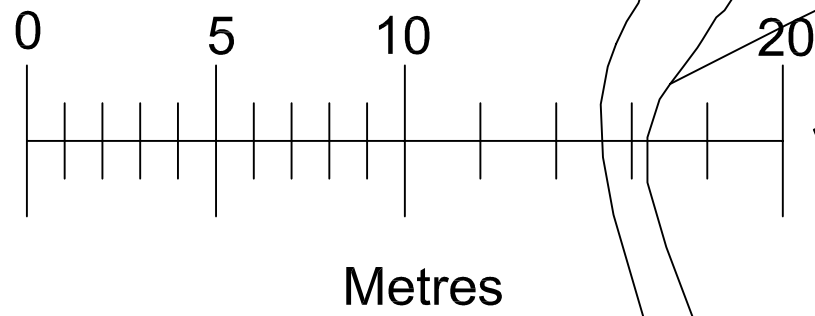

<u>Drawn by</u>	A Harlow & Son 01225 938329	
<u>Proposed Single Storey Rear/Side Extension & Decking Alterations for</u> <u>Mr & Mrs B Williams at</u> <u>49 High Street</u> <u>Dilton Marsh</u> <u>Wiltshire</u> <u>BA13 4DN</u>		
A1 Papersize		
<u>Scale</u>	1:50, 1:200	<u>Drawing No AH2025/91</u> Sheet 2 of 2
<u>Date</u>	20th Dec 2025	