



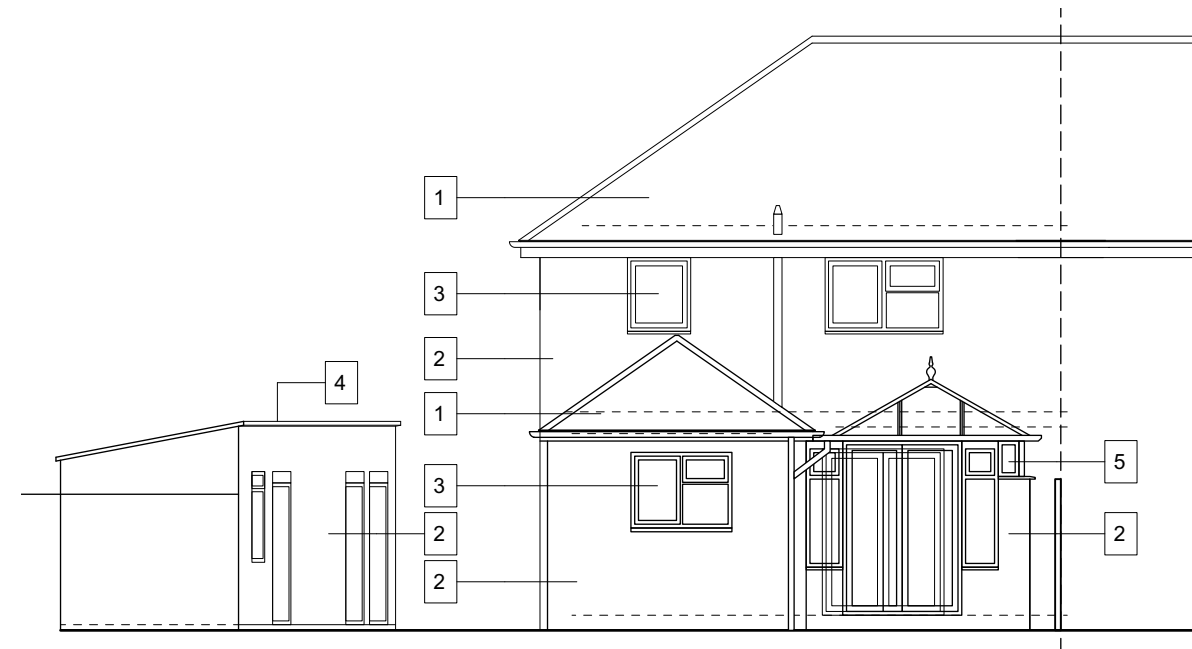


South Elevation



North Elevation

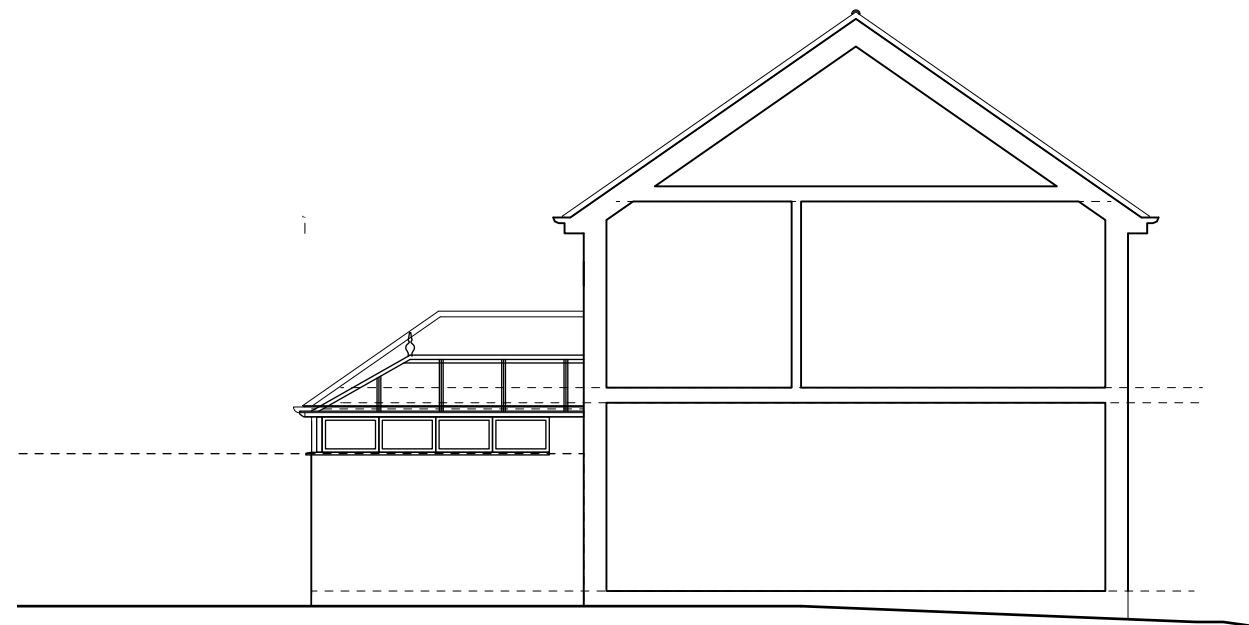


West Sectional Elevation

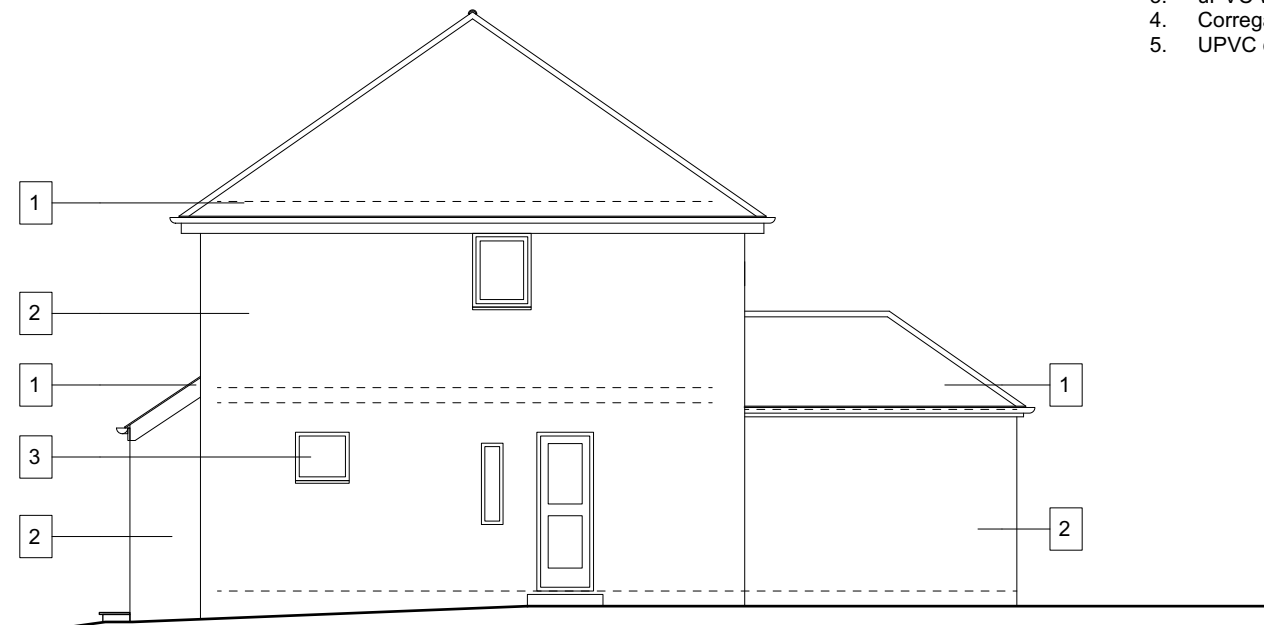

East Elevation

Materials

1. Interlocking concrete tiles
2. Facing brickwork
3. uPVC windows and doors
4. Corrugated metal roofing
5. UPVC conservatory

 

Rosamund Leverett Architects Ltd.
18 Queens Road, Salisbury, SP1 3AJ
Reg No. 11092843 in England & Wales
t: 07879007946 e: ros@leverettarchitects.co.uk

Project : 23 Linden Close
Ludgershall
Extension & Alterations
Sheet Title : Existing Elevations

Scale : 1:100 @ A3
Date : October 2025
Drawing : 2502/02_103
Rev : A