




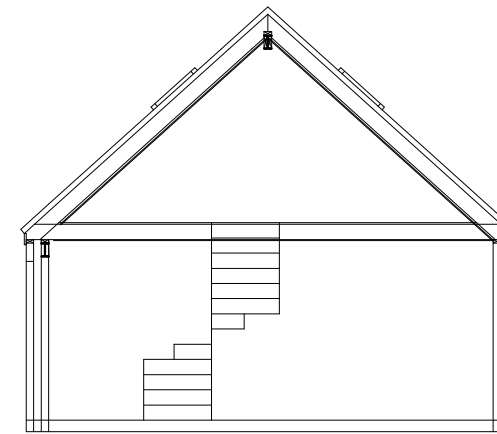

Garage Section

 


Rear Elevation

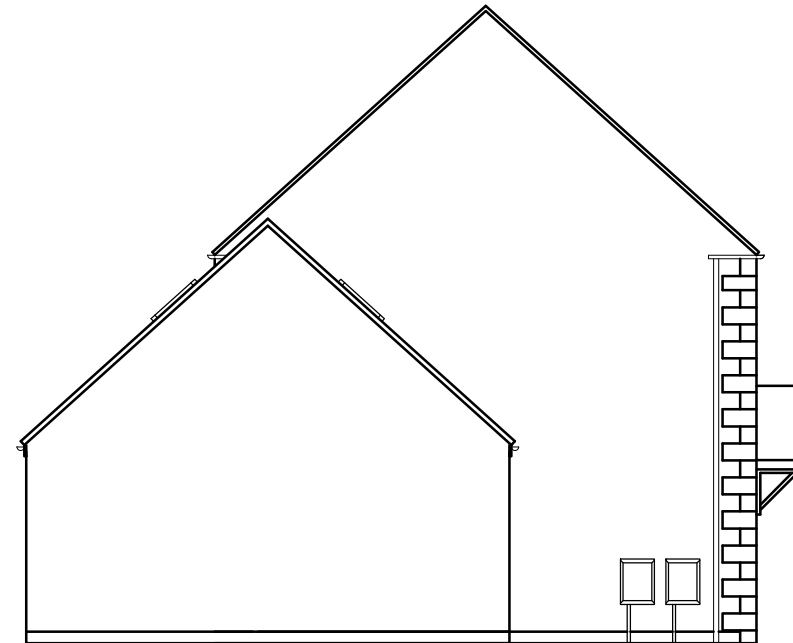

Side Elevation



Front Elevation

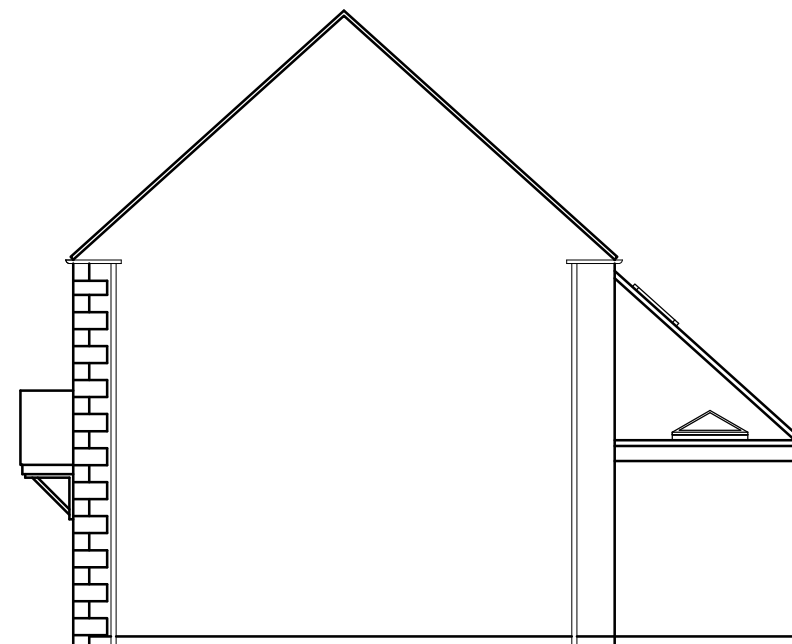

Side Elevation

NOTES:

1. This drawing is the property of R&R Design & Build and must not be copied or disclosed for any purpose except as authorised by R&R Design & Build or the client.

A	Dec 25	MJF	MJF	Garage roof change
Rev	Date	Bv	Chk	Comment

Rev	Date	By	Chk	Comment
-----	------	----	-----	---------



R&R Design & Build Contractors Ltd.
Ferndale, Highworth Road
South Marston
Swindon, SN3 4SE
Tel: 01793 820900
Email: info@r-r-designandbuild.com

Client

Mr Hunt
56 Hitchings
Cricklade
SN6 6NJ

[illegible]

Drawing Title

Proposed Elevations

Drawn by: MJF	Scale: 1:100 - A3	Date: Sept 2025
------------------	----------------------	--------------------

Drawing No. 1341_06	Rev. A
------------------------	-----------