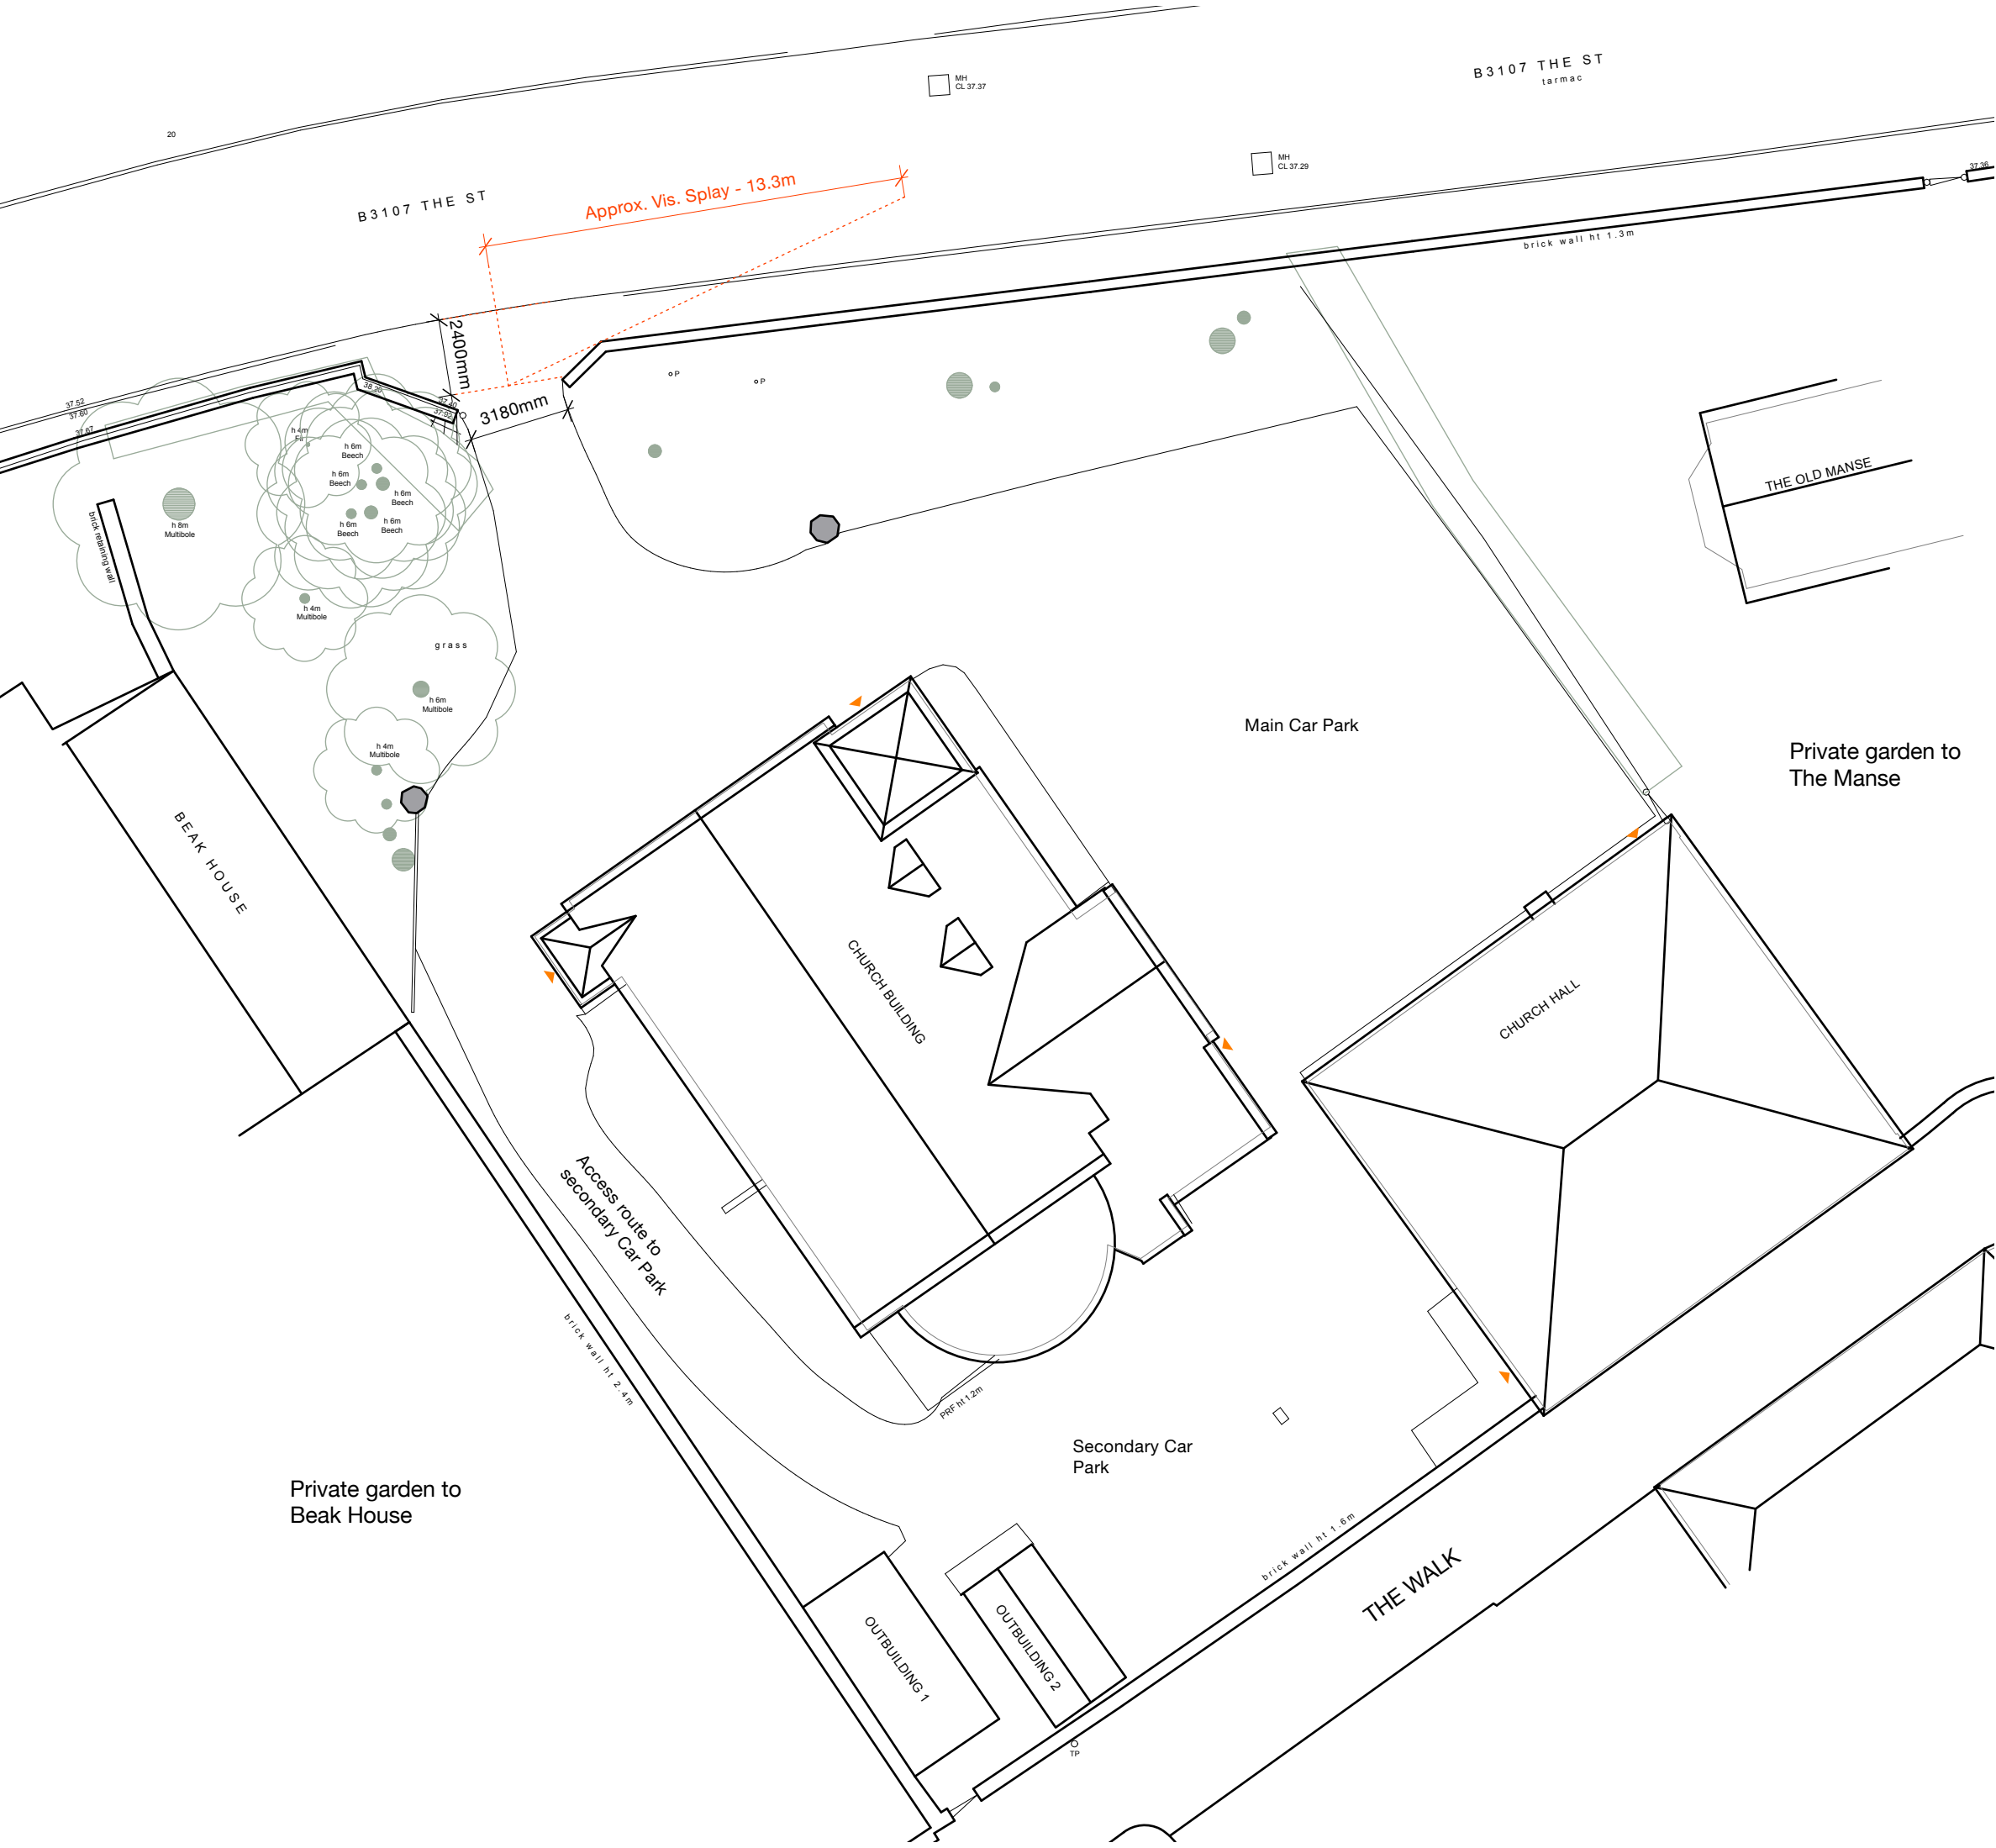


Rev.	Issue date	Revision Notes

PLANNING

olearygoss
ARCHITECTS

Chapel House
11a Alexandra Park
Bristol BS6 6QB
T 0117 989 2661
E mail@olearygoss.co.uk
W www.olearygoss.co.uk

Project Title
Holt United Reformed Church
89 The Street, Holt
BA14 6RS

Drawing Title
Existing Site Plan

Project No. Drawing No. Revision

3343_PA_107_

Date 12/01/2026 Scale 1:200 @ A3

Drawn by CW Checked by JG