



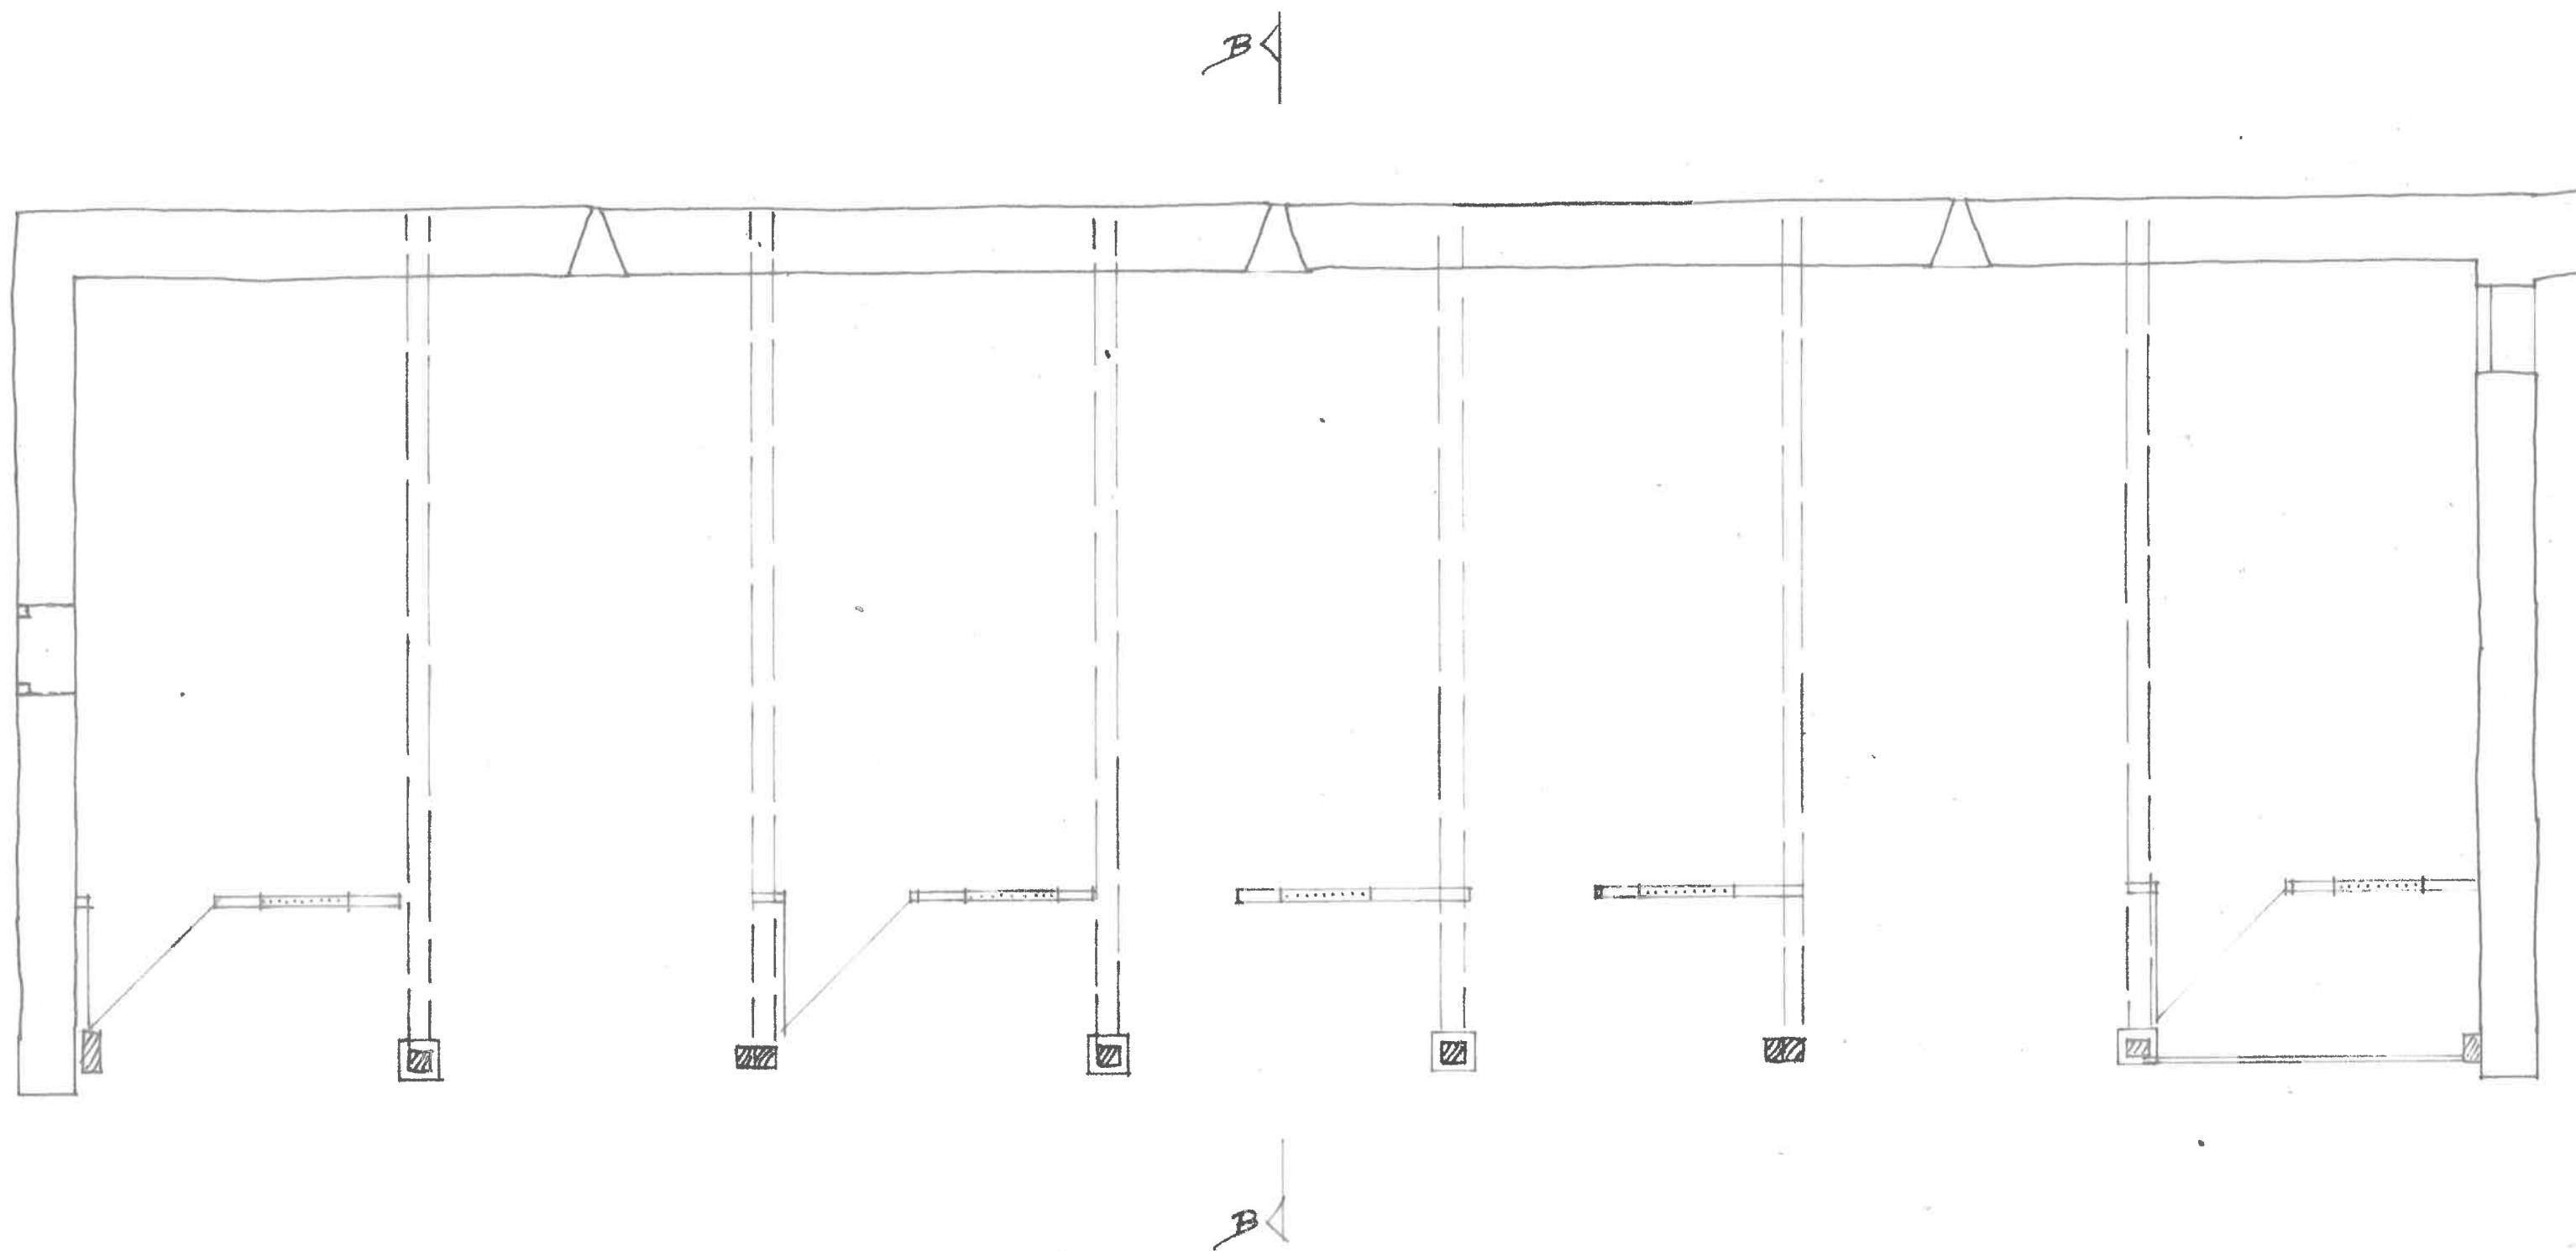

Floor Plan - Cart shed.

 

 3 Potley Lane Corsham, Wiltshire SN13 9RY 01225811057	
Project Showell Farm Chippenham SN15 2NU	
Drawing Cart shed Floor Plan Existing	
Scale 1:50	Drawing No 2643/4
Date Aug 25	Drawn Chris Hyde