


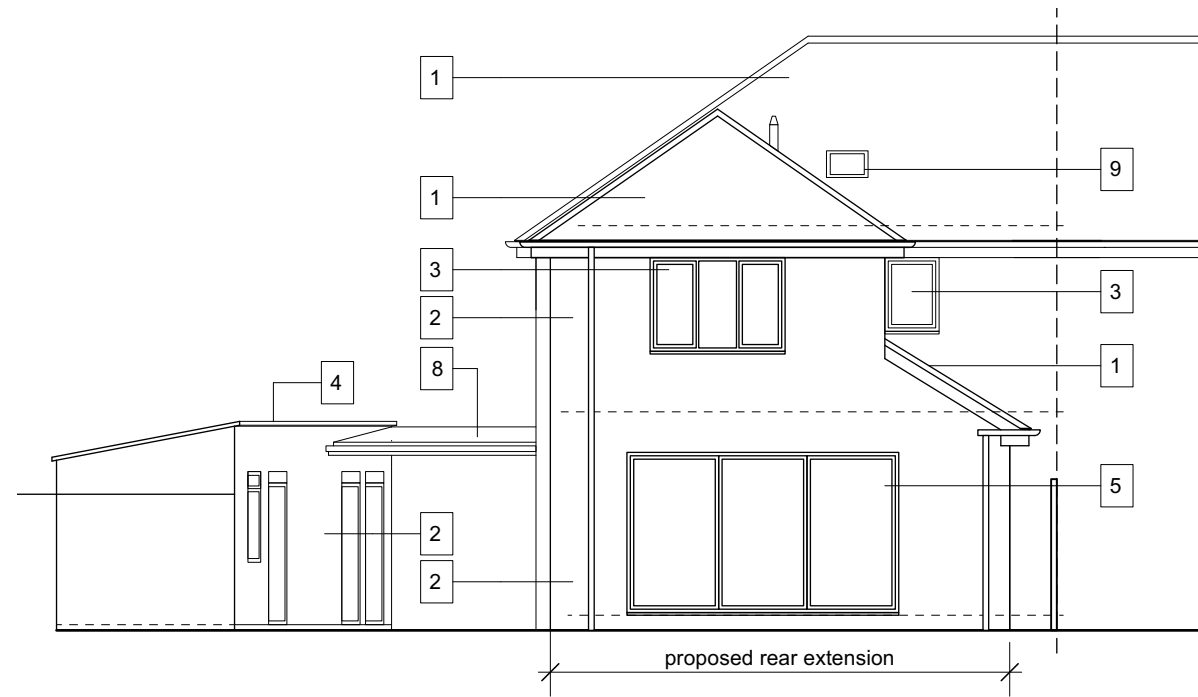


South Elevation




North Elevation

Materials


1. Interlocking concrete tiles
2. Facing brickwork
3. uPVC windows and doors
4. Corrugated metal roofing
5. PPC Aluminium glazed door
6. Composite entrance door
7. N/A
8. Open porch canopy formed from single ply membrane flat roof on timber structure
9. Velux rooflight

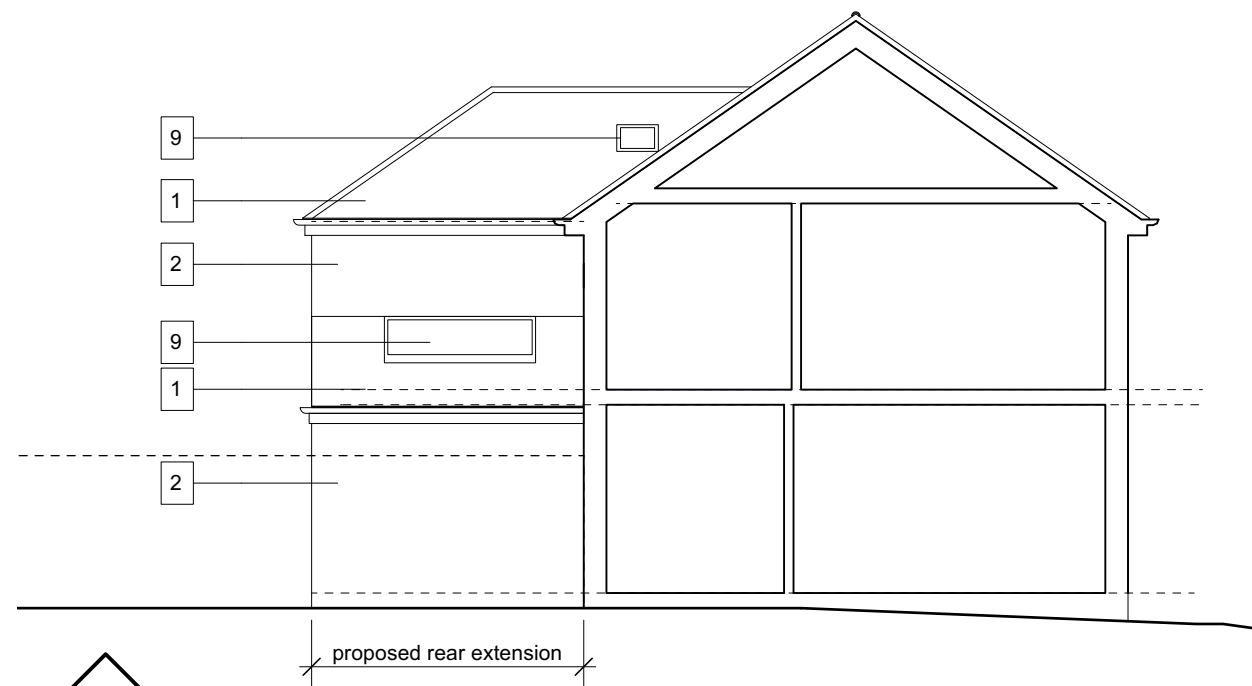

West Sectional Elevation

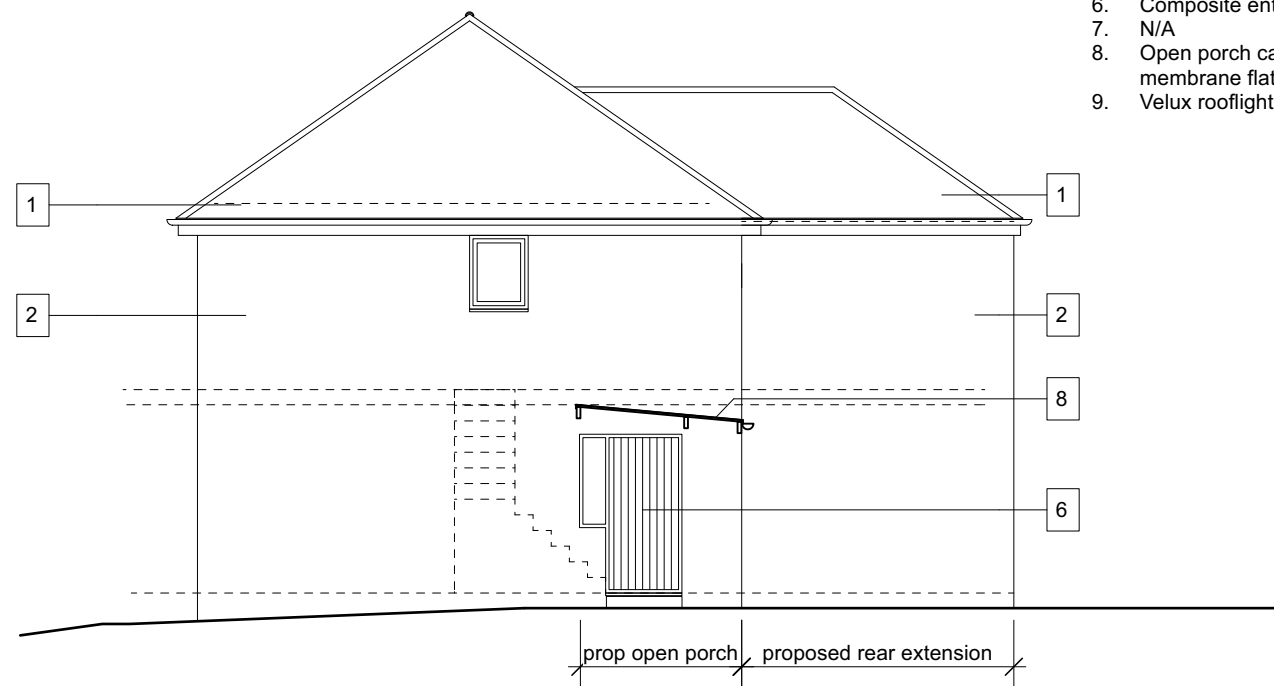

East Elevation

 

Rosamund Leverett Architects Ltd.
 18 Queens Road, Salisbury, SP1 3AJ
 Reg No. 11092843 in England & Wales
 t: 07879007946 e: ros@leverettarchitects.co.uk

Project : 23 Linden Close
 Ludgershall
 Extension & Alterations
 Sheet Title : Proposed Elevations

Scale : 1:100 @ A3
 Date : October 2025
 Drawing : 2502/02_107
 Rev : B