


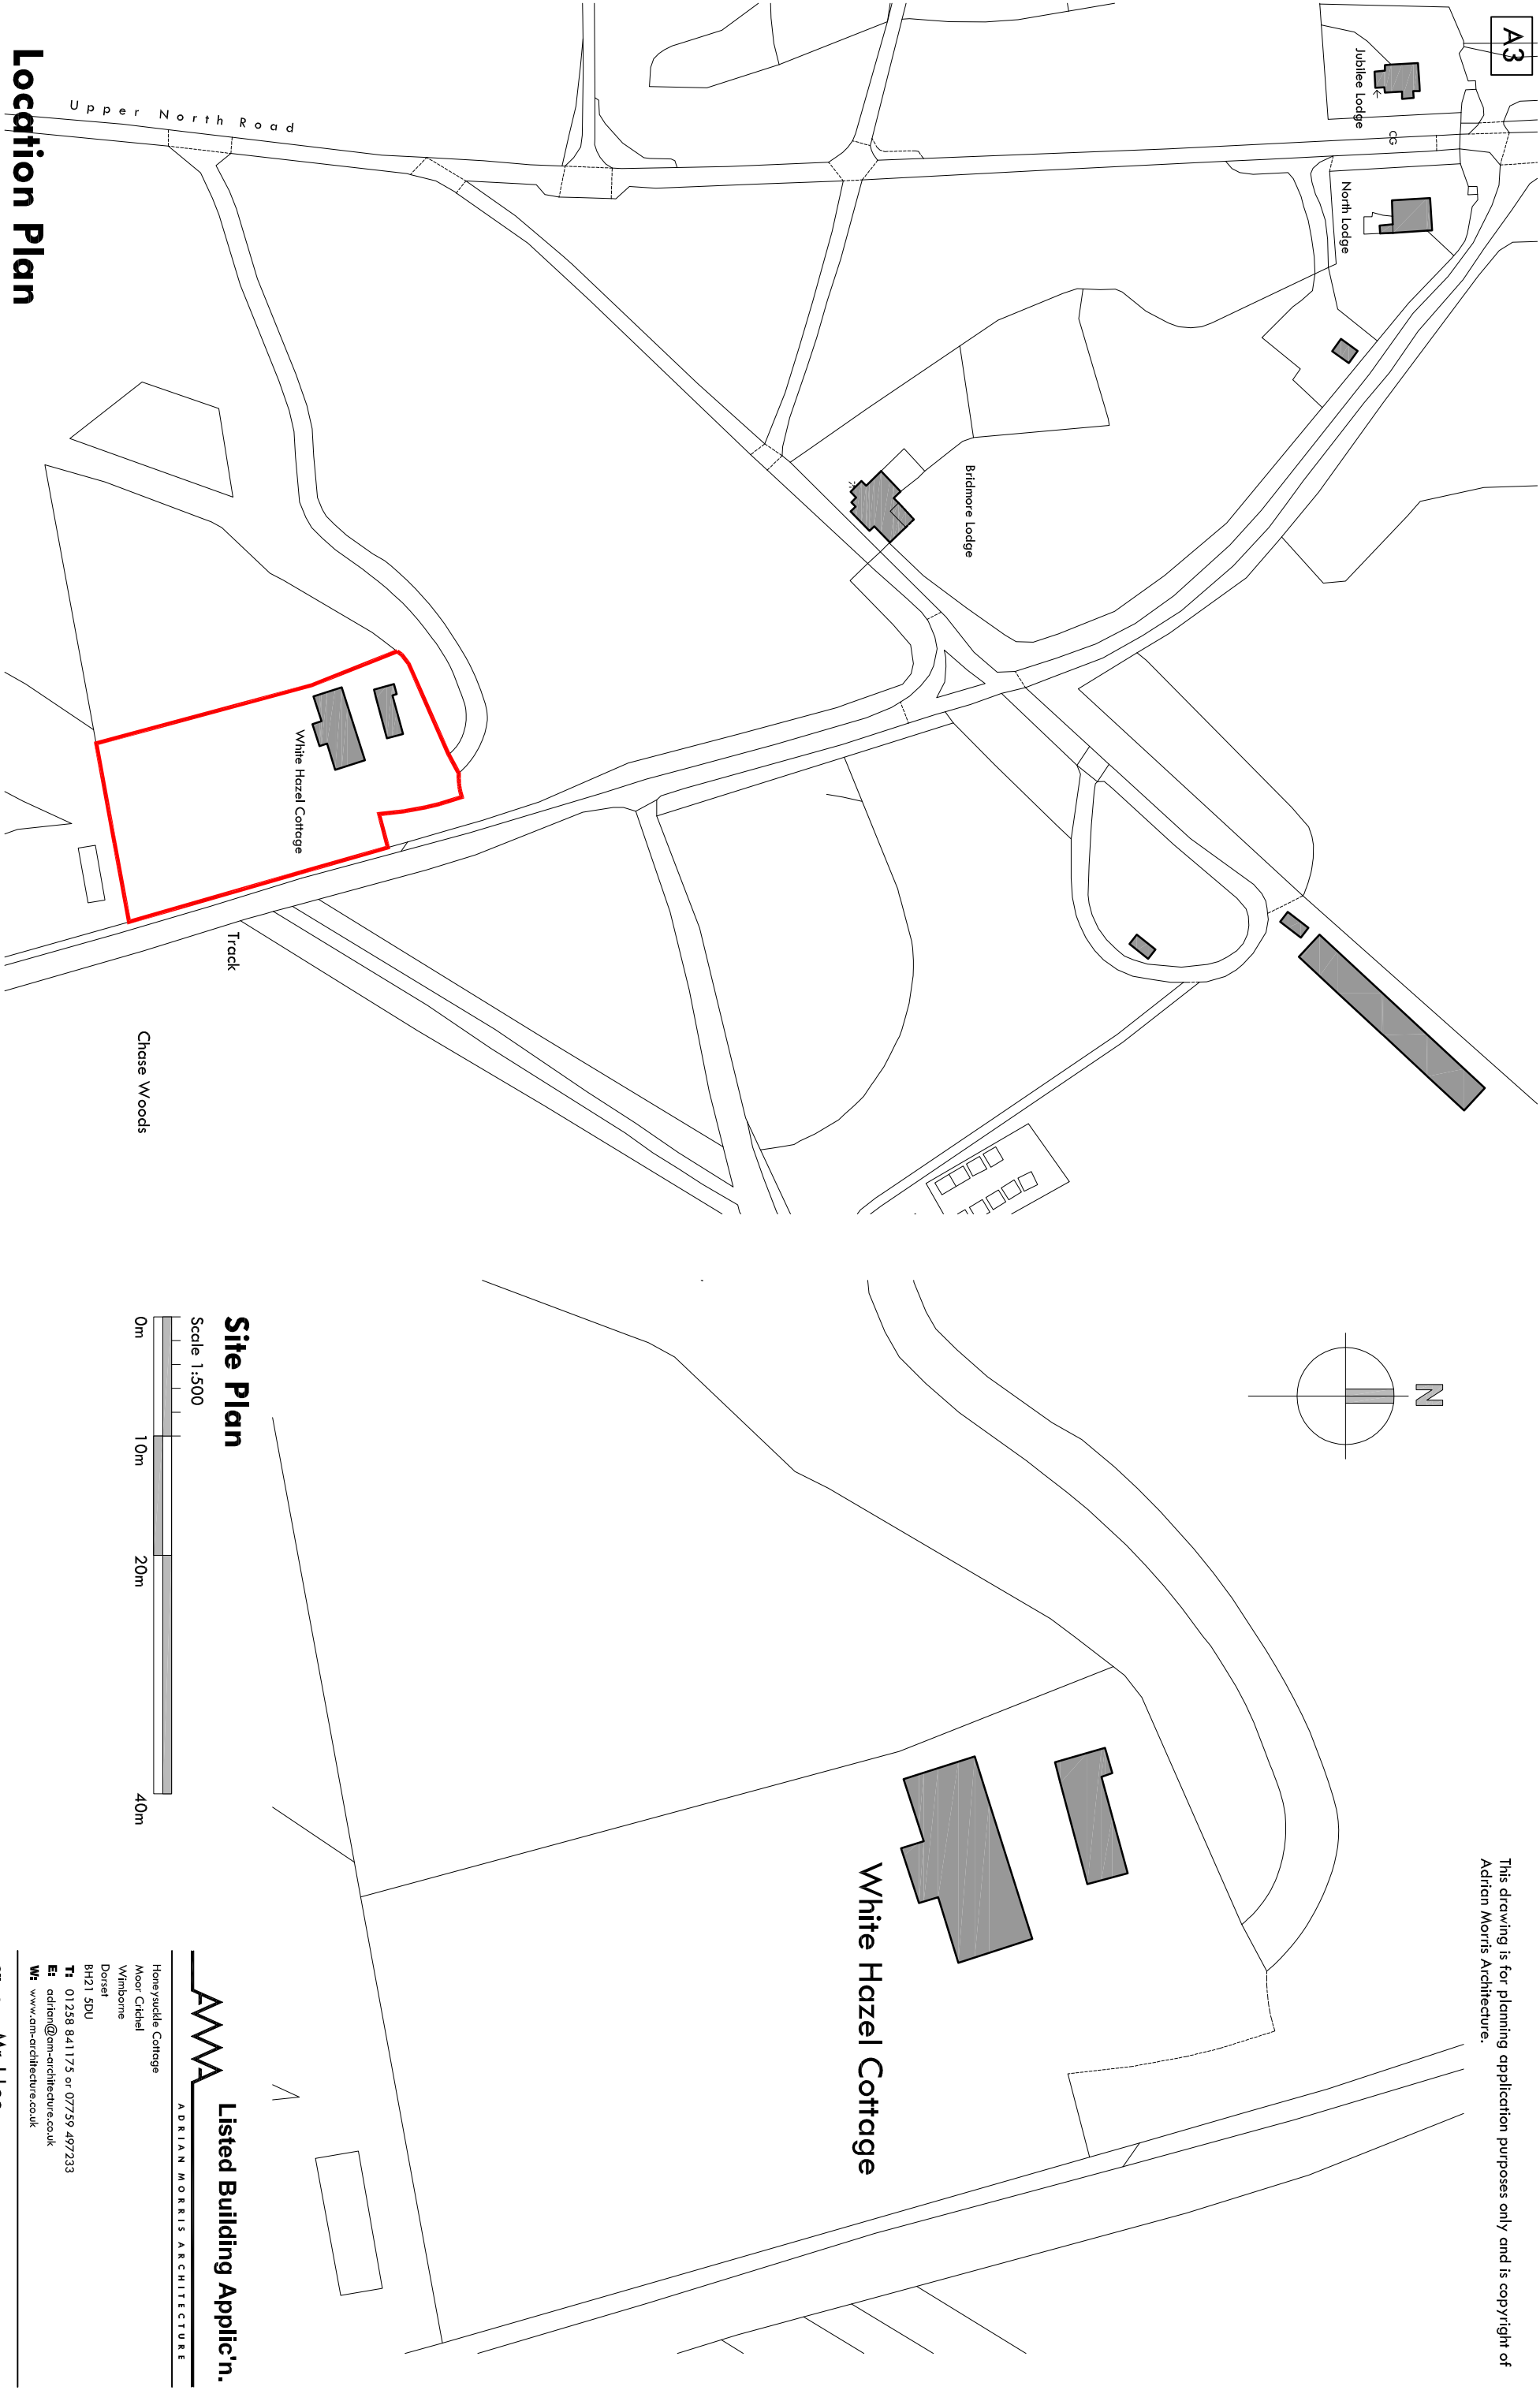

AWA **Listed Building Applic'n.**
ADRIAN MORRIS ARCHITECTURE


Honeysuckle Cottage
Moor Critical
Wimborne
Dorset
BH21 5DU
T 01258 841175 or 07759 497233
E adrian@am-architecture.co.uk
W www.am-architecture.co.uk

Client: Mr J Lee
Project: White Hazel, Rushmore Park
Drawing: Site & Location Plans

Date: Dec 2025 **Dwg No:** AM035-01
Scale: 1:1250


Location Plan

Scale 1:1250

 

Site Plan

Scale 1:500

 

White Hazel Cottage

Proposed Alterations to 'White Hazel', Rushmore Park, Tollard Royal, Salisbury, SP5 5QB