




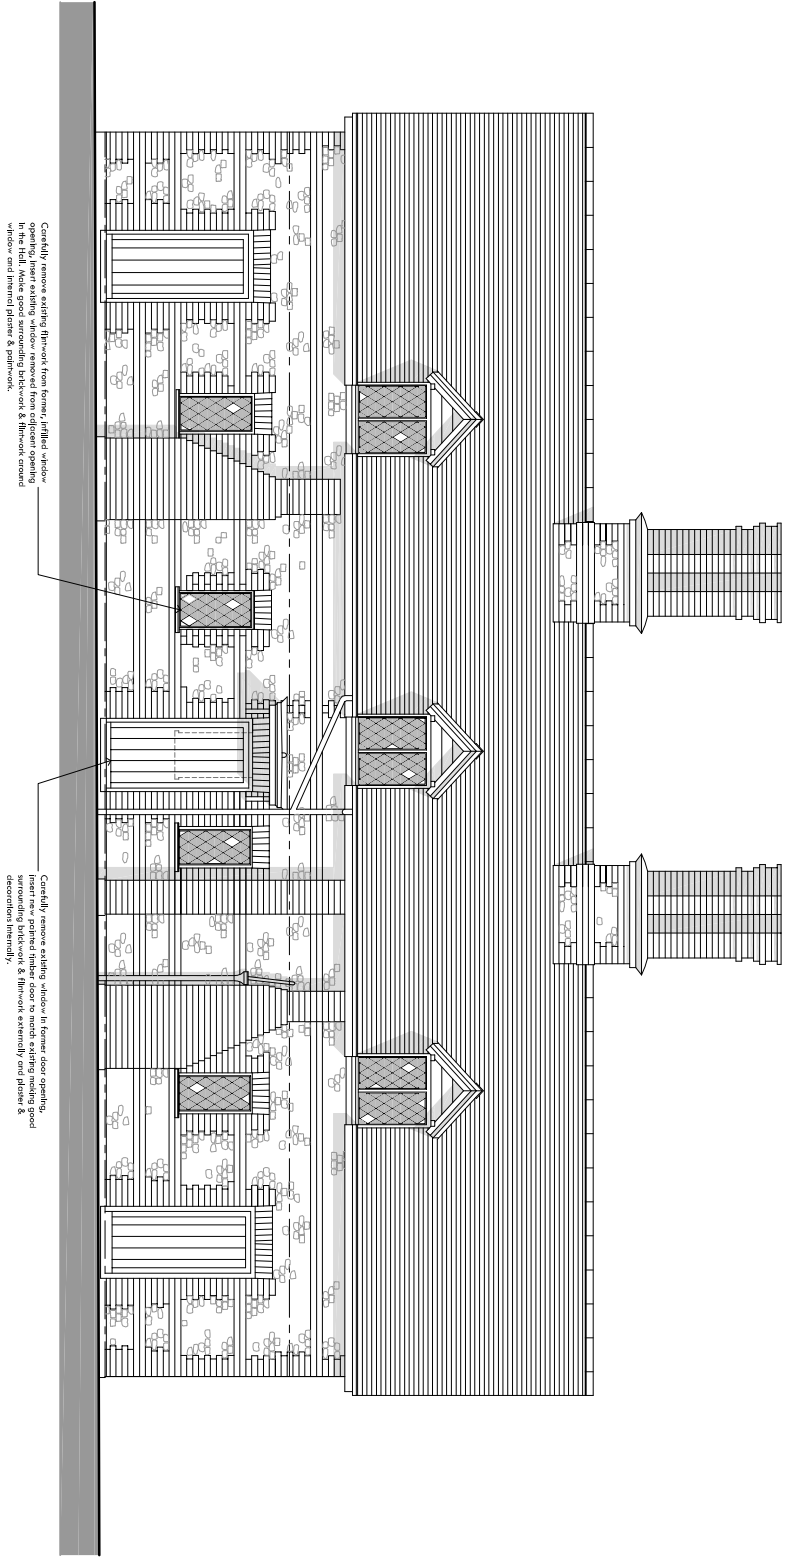

North Elevations as Proposed

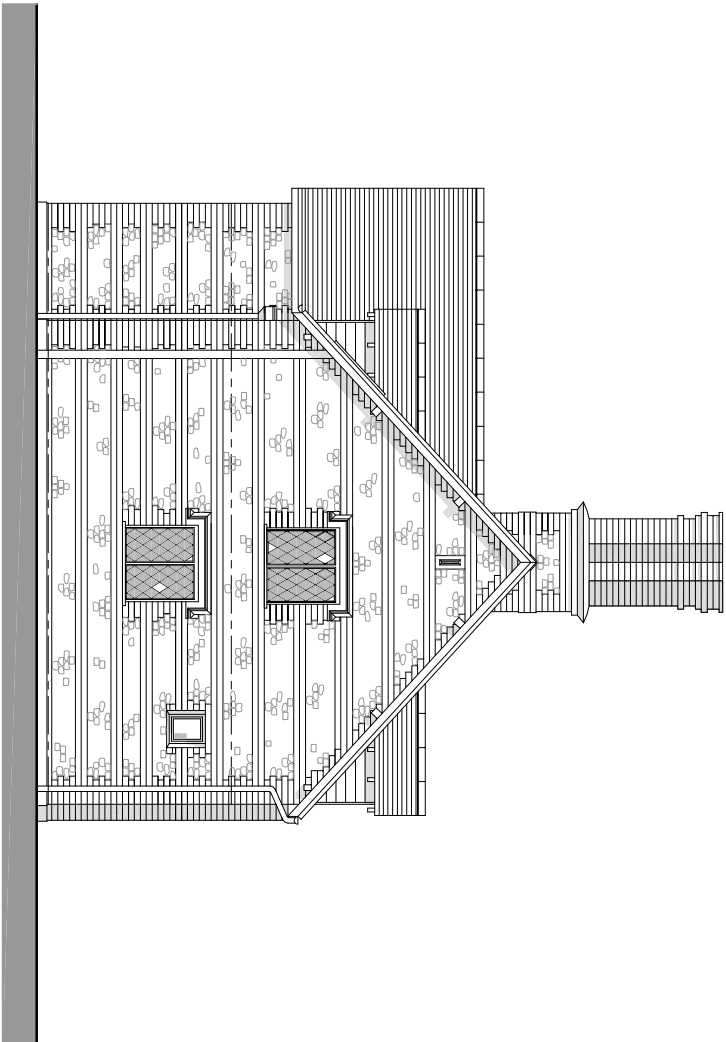

East Elevation as Proposed

 

Proposed Alterations to 'White Hazel', Rushmore Park, Tollard Royal, Salisbury, SP5 5QB

AWA Listed Building Applic't'n.

ADRIAN MORRIS ARCHITECTURE

Homesuckle Cottage
Moor Crichtel
Wimborne
Dorset
BH21 5DU
T: 01258 841175 or 07759 467233
E: adrian@am-architecture.co.uk
W: www.am-architecture.co.uk

Client: Mr J Lee
Project: 'White Hazel', Rushmore Park
Drawing: Elevations as Proposed 1 of 2

Date: Oct 2025
Scale: 1:100

Dwg No: AM035-06