




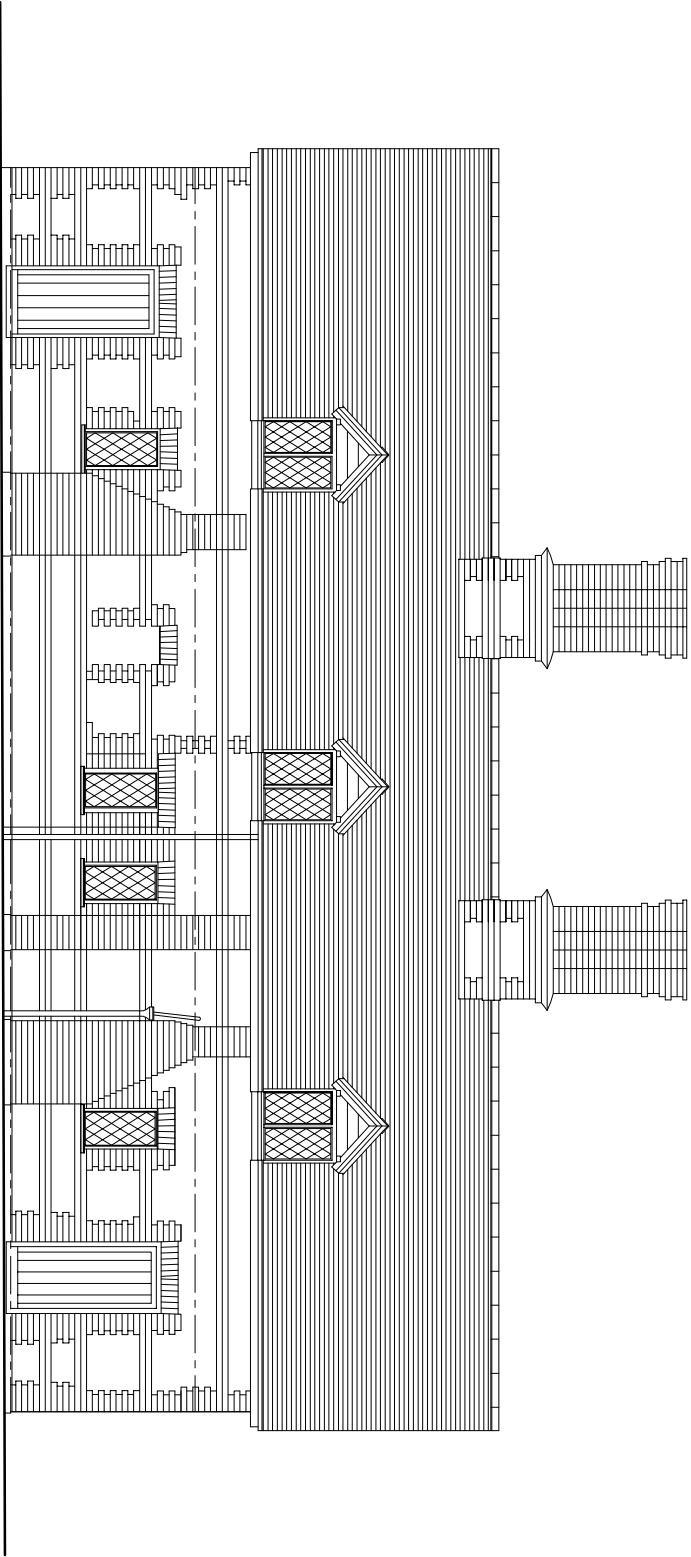

North Elevations as Existing

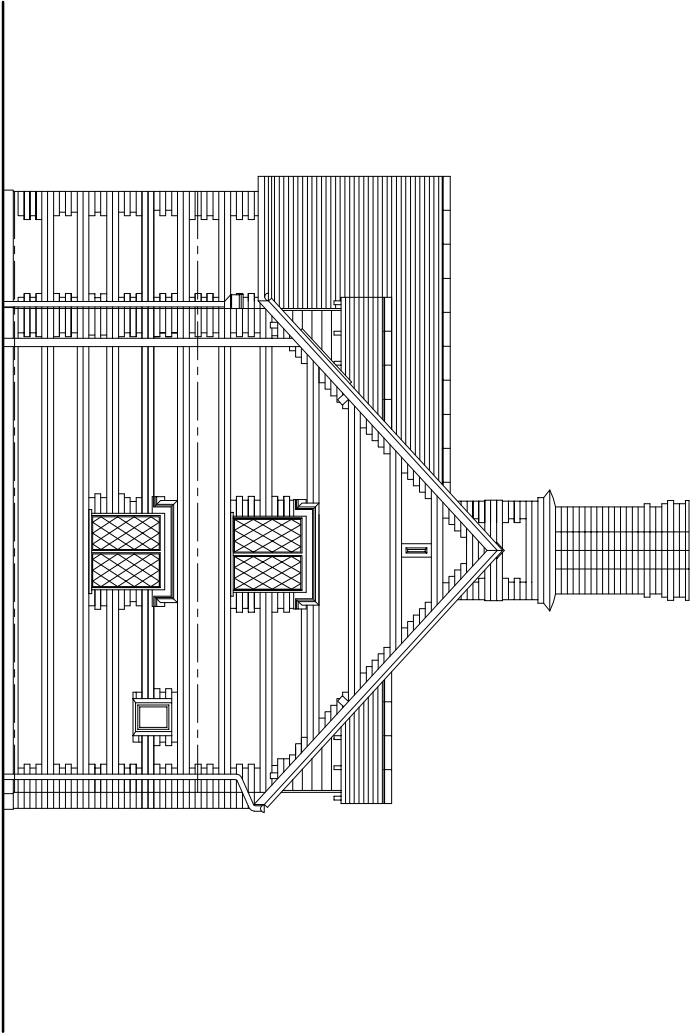

East Elevation as Existing

 

Proposed Alterations to 'White Hazel', Rushmore Park, Tollard Royal, Salisbury, SP5 5QB

Measured Survey



Honeysuckle Cottage
Moor Cricheil
Wimborne
Dorset
BH121 5DU
T 01258 841175 or 07759 467233
E adrian@am-architecture.co.uk
W www.am-architecture.co.uk

Client: Mr J Lee
Project: 'White Hazel', Rushmore Park
Drawing: Elevations as Existing Sht 1 of 2

Date: Oct 2025
Scale: 1:100

Dwg No: AM035-03