




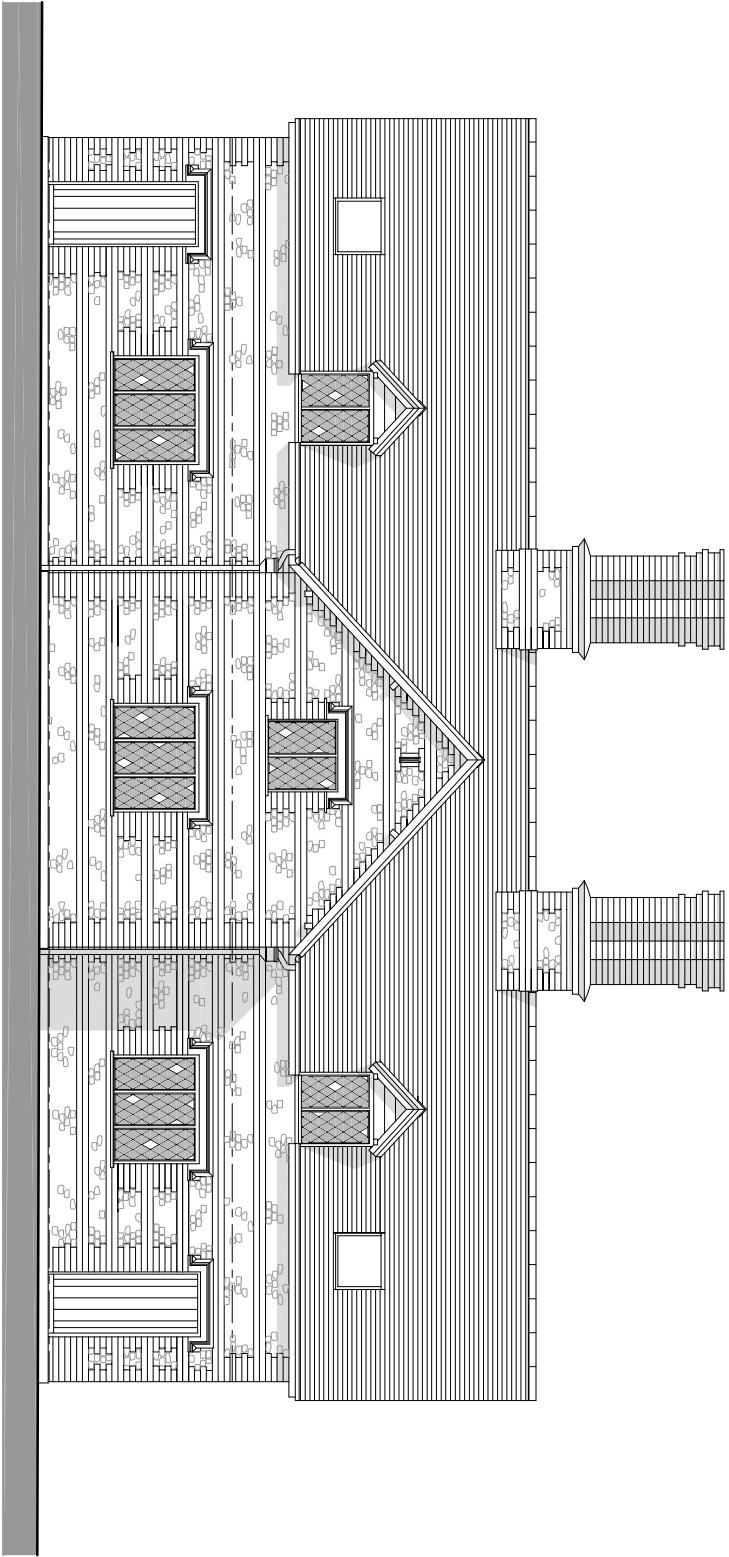

South Elevations as Proposed

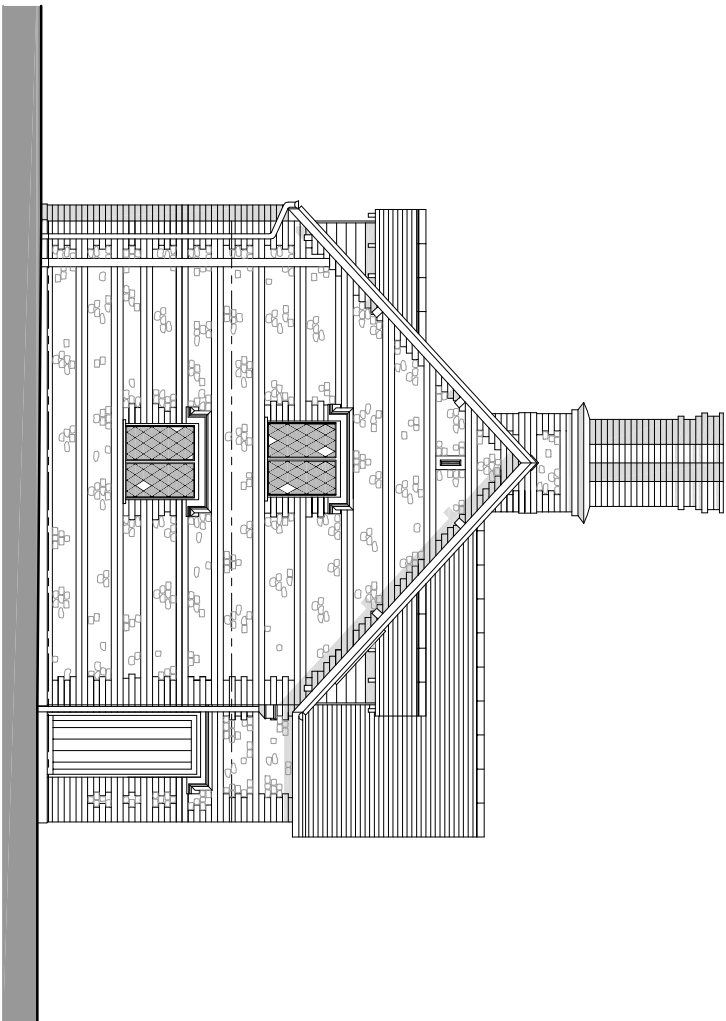

West Elevation as Proposed

 

Proposed Alterations to 'White Hazel', Rushmore Park, Tollard Royal, Salisbury, SP5 5QB

AWA Listed Building Applic'n.

ADRIAN MORRIS ARCHITECTURE

Honeysuckle Cottage
Moor Crichtel
Wimborne
Dorset
BH121 5DU
T: 01258 841175 or 07759 467233
E: adrian@am-architecture.co.uk
W: www.am-architecture.co.uk

Client: Mr J Lee
Project: 'White Hazel', Rushmore Park
Drawing: Elevations as Proposed Sht 2 of 2

Date: Oct 2025
Scale: 1:100

Dwg No: AM035-07