


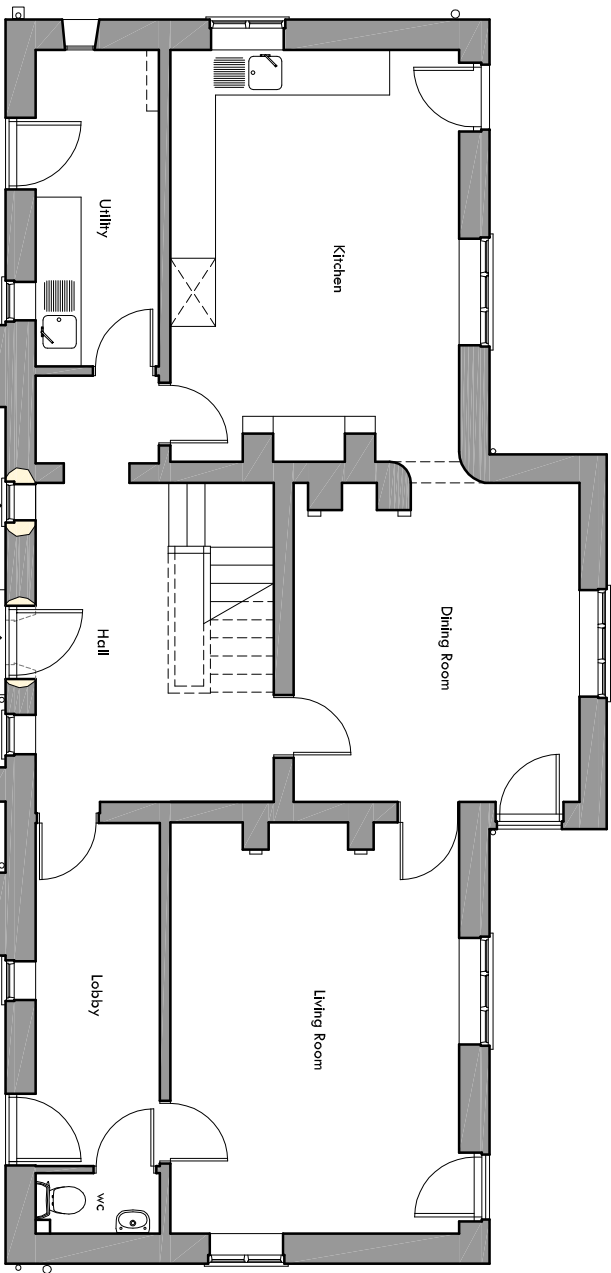


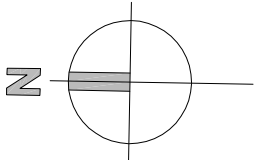

Ground Floor Plan as Proposed

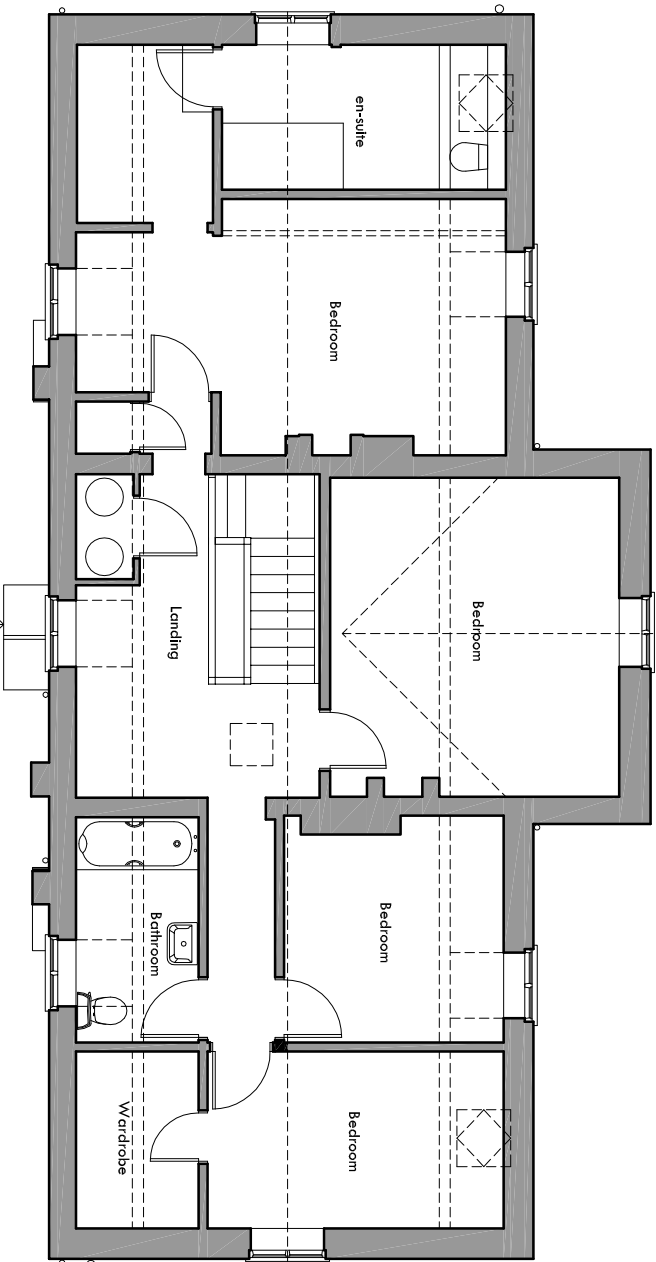

First Floor Plan as Proposed

 

Proposed Alterations to 'White Hazel', Rushmore Park, Tollard Royal, Salisbury, SP5 5QB

AWA Listed Building Applic't'n.
ADRIAN MORRIS ARCHITECTURE

Homesuckle Cottage
Moor Critical
Wimborne
Dorset
BH121 5DU
T: 01258 841175 or 07759 467233
E: adrian@am-architecture.co.uk
W: www.am-architecture.co.uk

Client: Mr J Lee
Project: 'White Hazel', Rushmore Park
Drawing: Floor Plans as Proposed

Date: Oct 2025
Dwg No: AM035-05
Scale: 1:100