




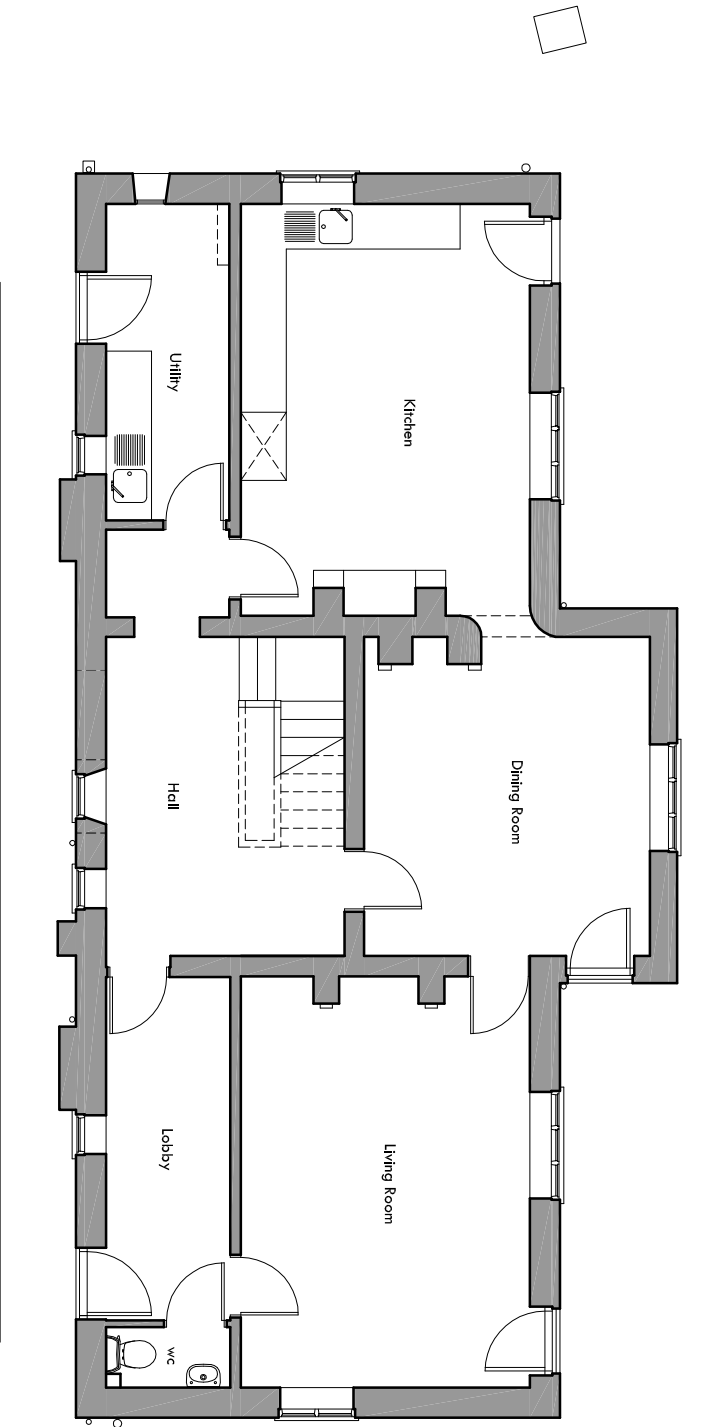


Ground Floor Plan as Existing

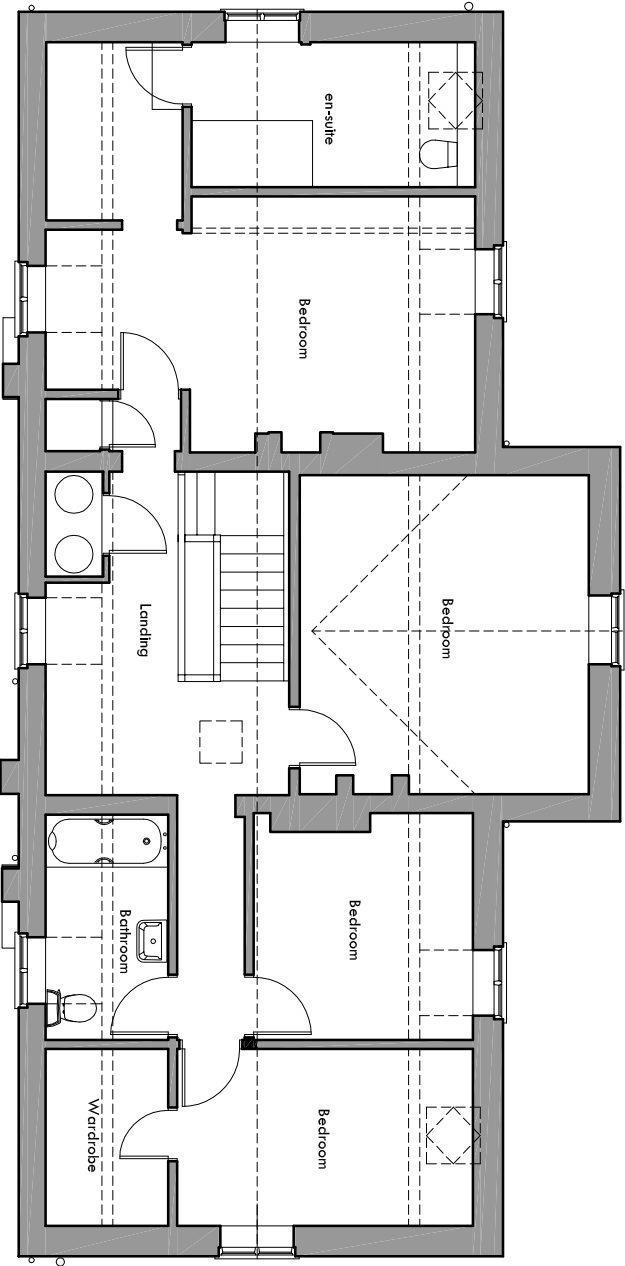

First Floor Plan as Existing

 

Proposed Alterations to 'White Hazel', Rushmore Park, Tollard Royal, Salisbury, SP5 5QB

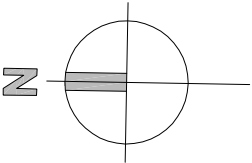

Measured Survey

AWA ADRIAN MORRIS ARCHITECTURE

Homesuckle Cottage
Moor Crichtel
Wimborne
Dorset
BH21 5DU
T: 01258 841175 or 07759 467233
E: adrian@am-architecture.co.uk
W: www.am-architecture.co.uk

Client: Mr J Lee
Project: 'White Hazel', Rushmore
Drawing: Floor Plans as Existing

Date: Oct 2025
Scale: 1:100

Dwg No: AM035-02