

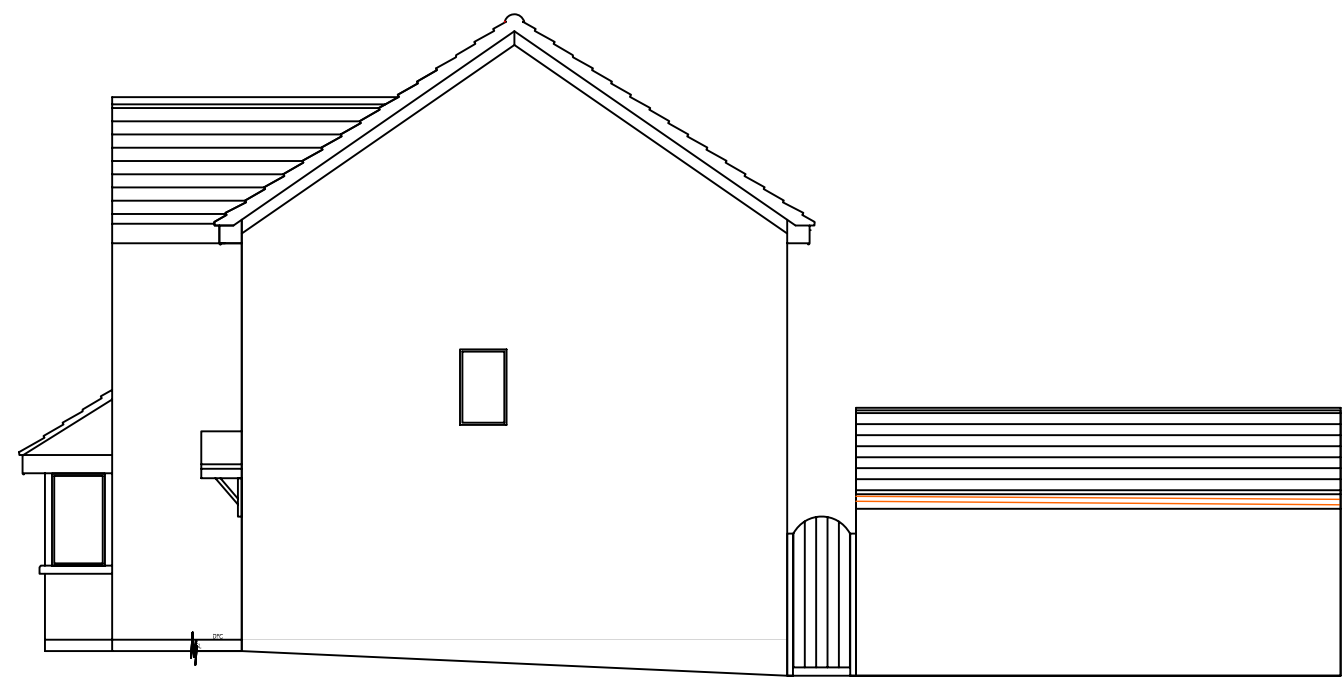



Do not scale

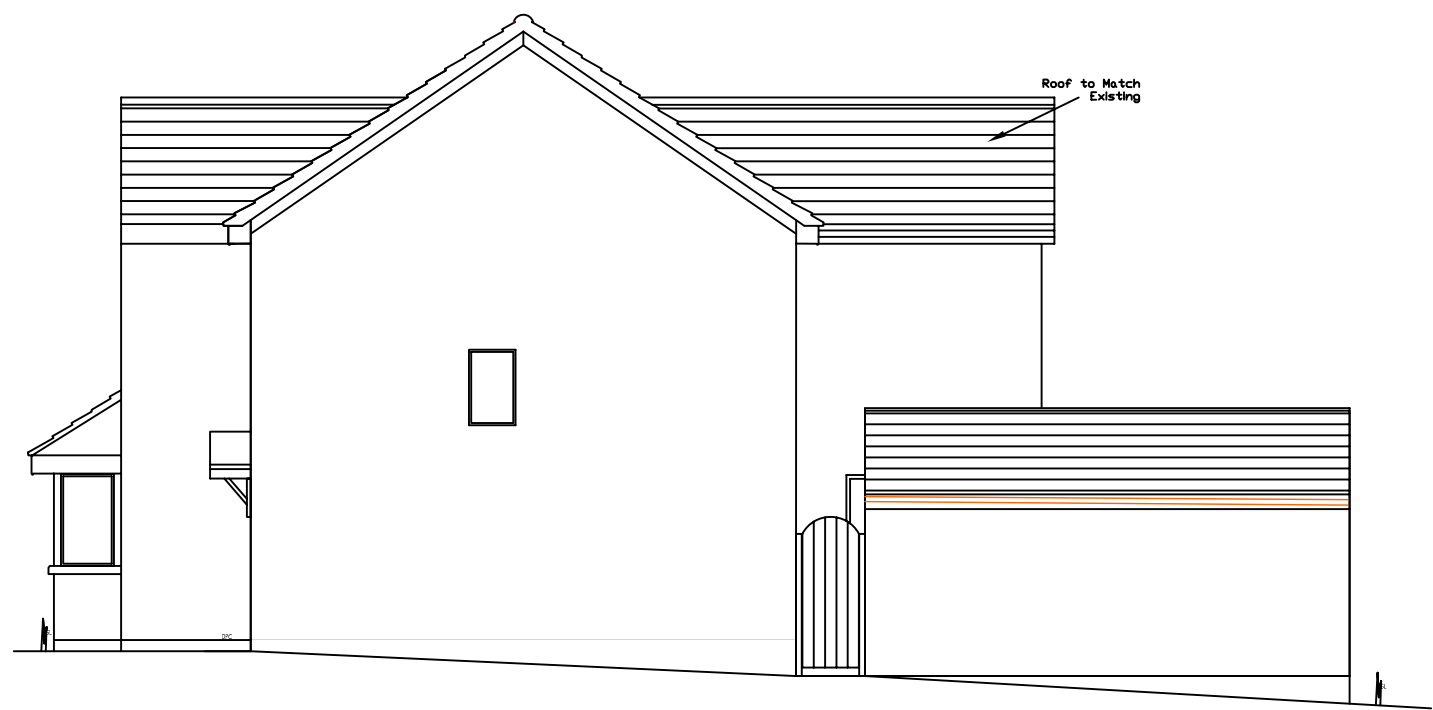

Existing East Elevation

 

Proposed East Elevation

 

Rev	Description	Date	Approved
AMENDMENT RECORD			
Site/Project 10 Sunbeam Drive Patterdown Chippenham SN15 2FR Proposed Extention			
Drawing Title Existing & Proposed East Elevations			
Scales : 1 : 100			
Design Manager : NA			
Design Team Leader : NA			
Drawn : J. Murzyn		Date 12 /11/25	
Checked :		Date	
Approved for issue:		Date	
Issue Planning Approval			
Project ID: SC/HM			
Drawing No: AL1/3			Revision