



- LEGEND
- 1. Timber cladding
 - 2. Anthracite aluminium framing
 - 3. Anthracite aluminium coping trims
 - 4. Screened windows
 - 5. Metal rainwater goods

 

West Elevation

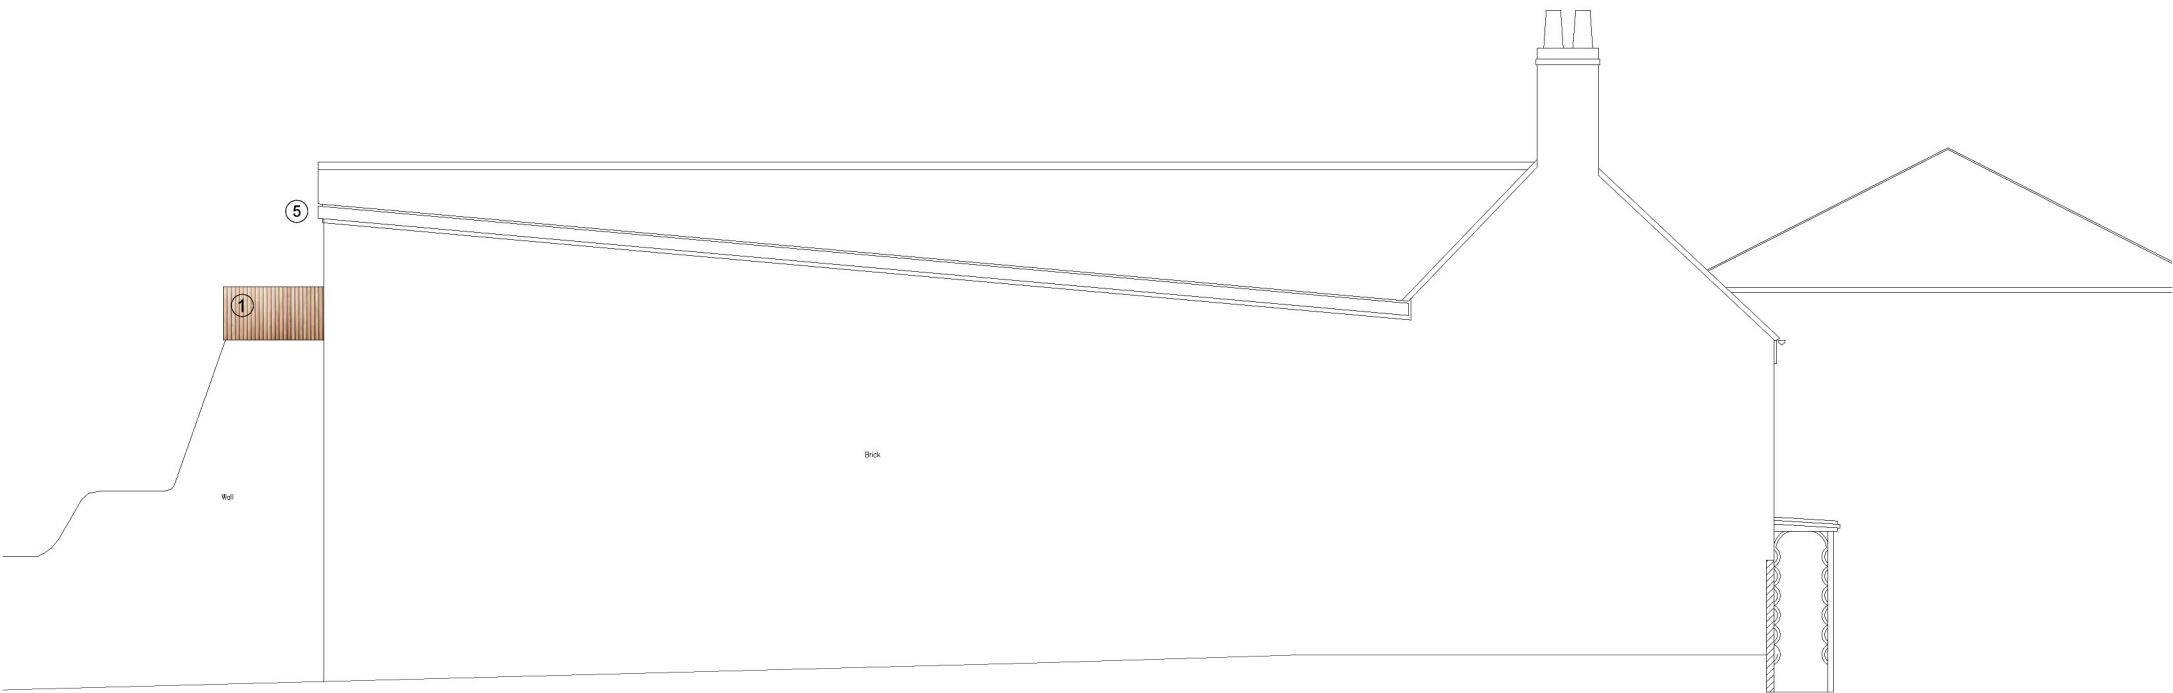

East Elevation



South Elevation

Contractors must check all dimensions on site.
Only figured dimensions are to be worked from.
Discrepancies must be reported to the Architect before
proceeding.
THIS DRAWING IS COPYRIGHT ©

Client -
Mr & Mrs Irvine

Project -
**Proposed Works at 79 High Street,
Ramsbury, Marlborough, SN8 2QN**

Drawing -

Proposed Elevations

Date -	By -	Scale -	REV -
23.10.2025	CL	1:100 @A3	
Job No -	CHKD -	Drawing No -	
2406	NK	PL-201	--

The Studio
105 Southbroom Road
Devizes
Wiltshire
SN10 1LY
tel: 01380 722 204
mob:07733 885 770
www.dra-architects.co.uk

DRA
ARCHITECTS