



FRONT ELEVATION
Scale 1:100



SIDE ELEVATION
Scale 1:100




REAR ELEVATION
Scale 1:100




SIDE ELEVATION
Scale 1:100




GROUND FLOOR PLAN
Scale 1:50

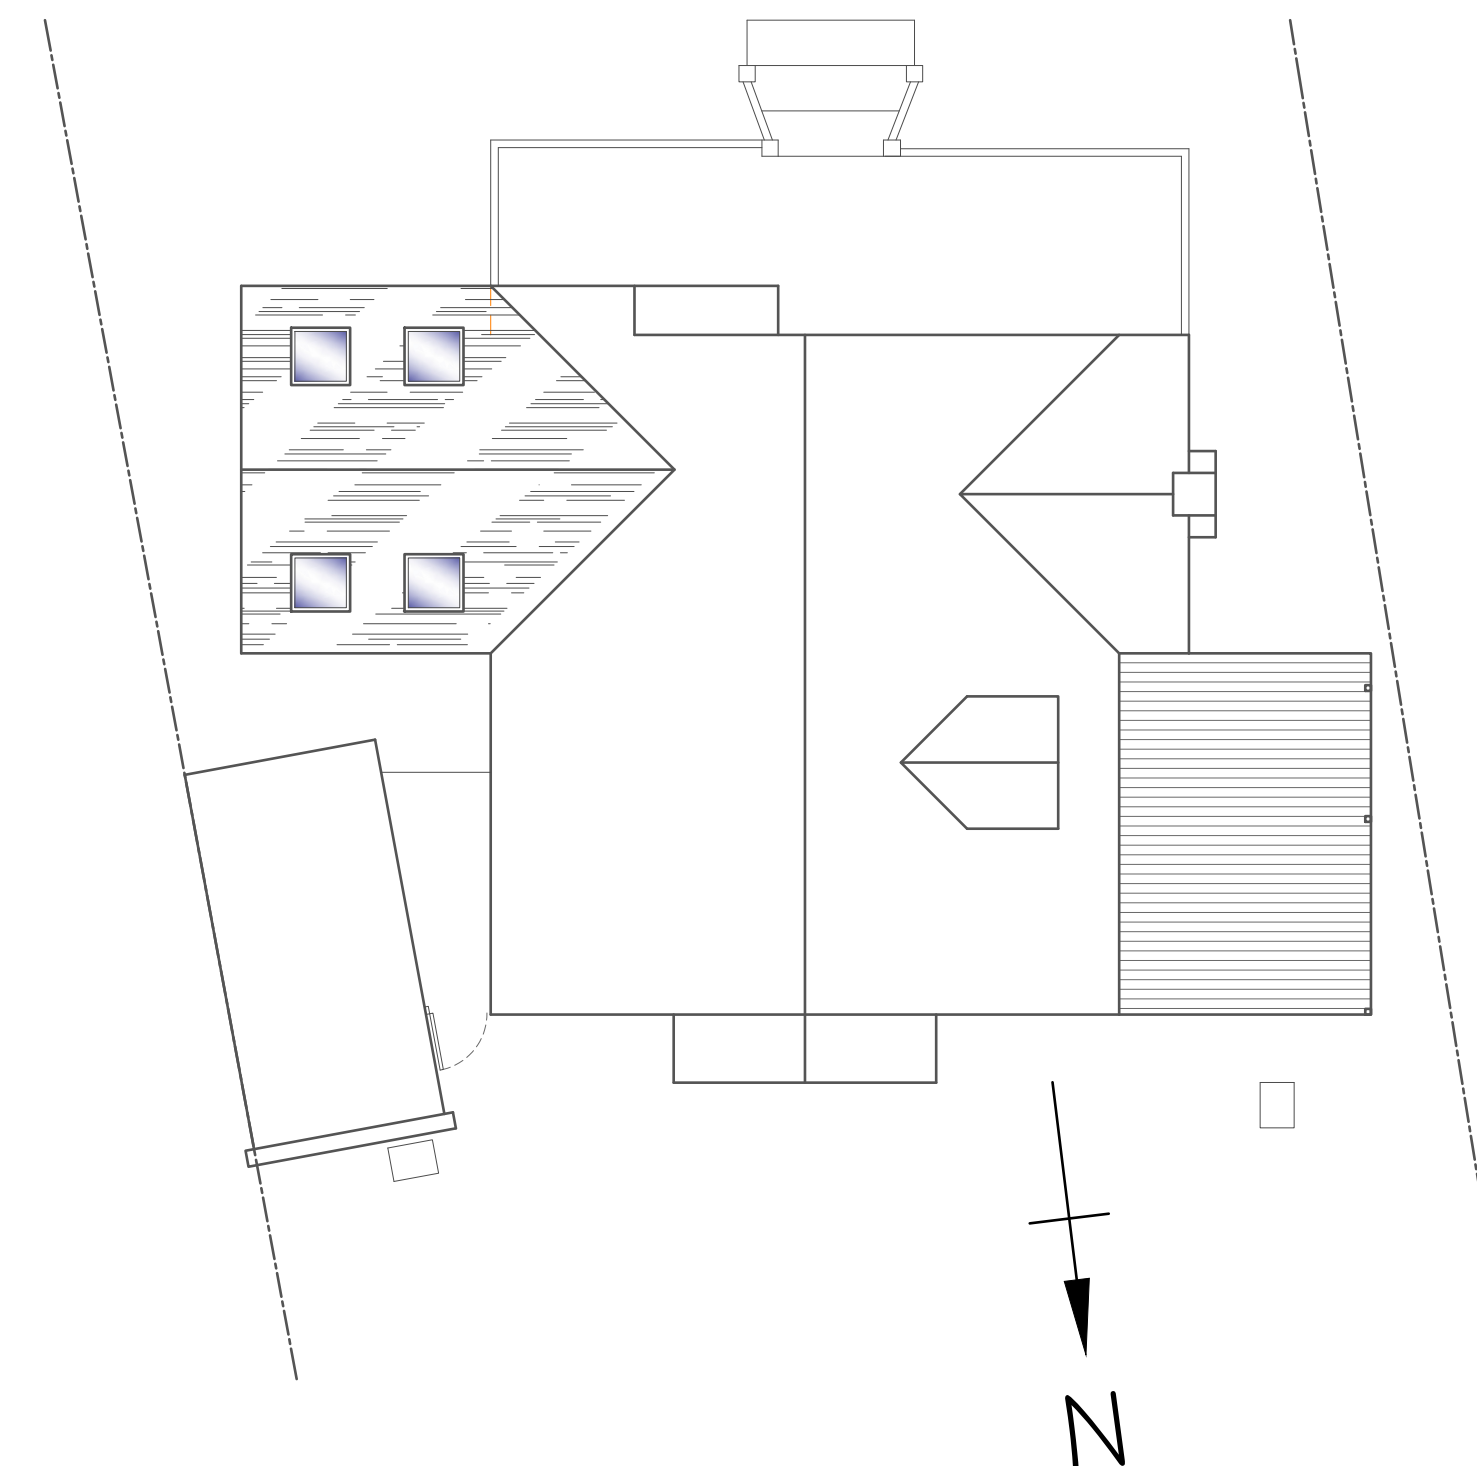

ROOF PLAN
Scale 1:100

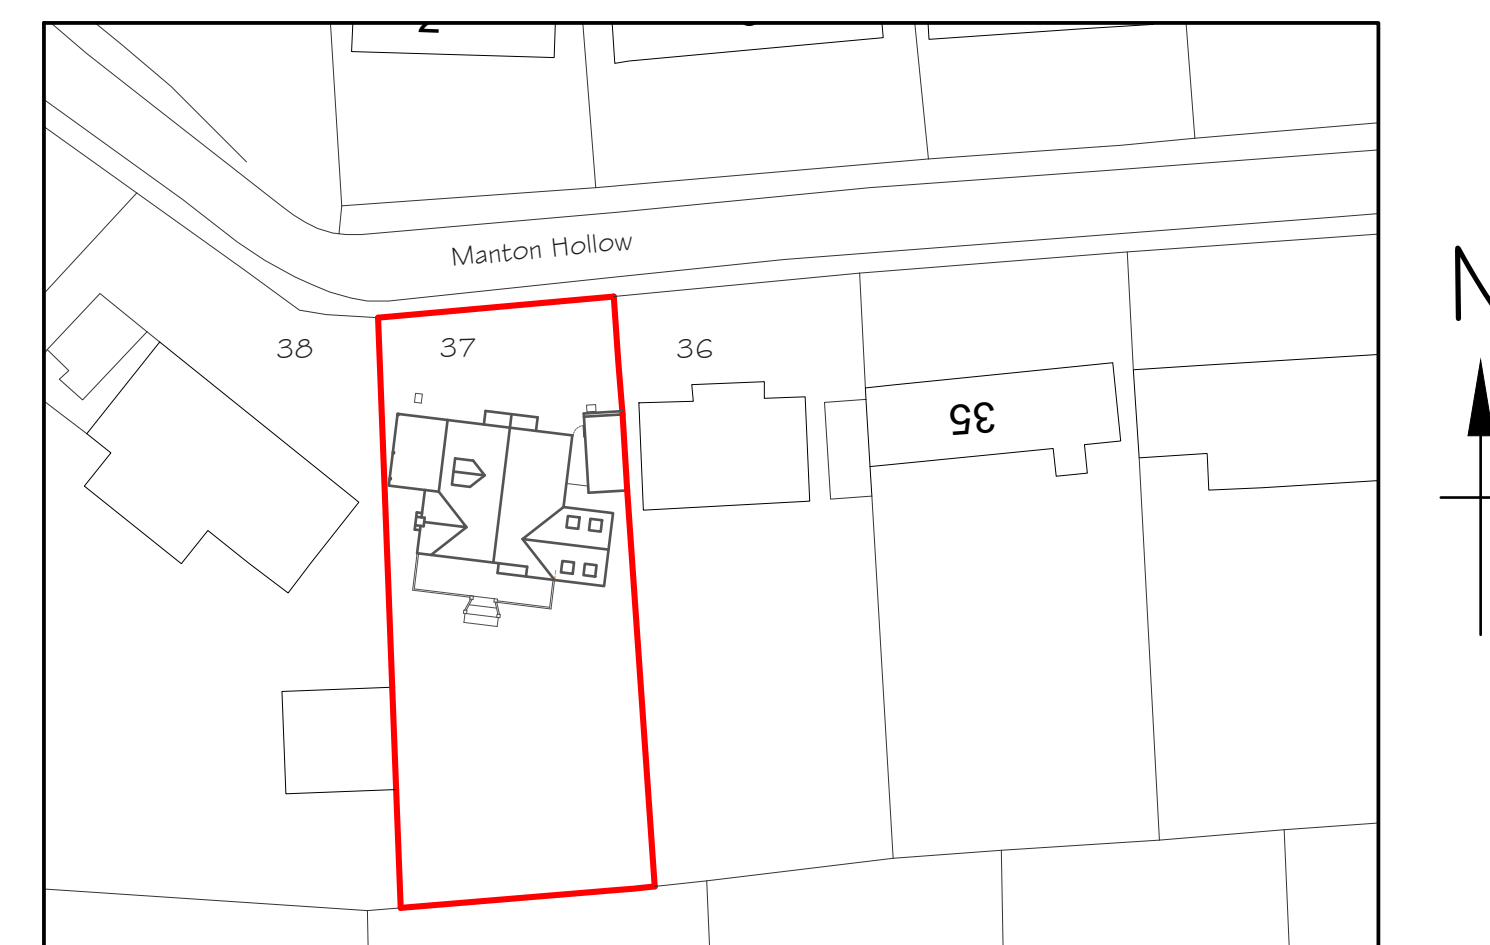

BLOCK PLAN
Scale 1:500

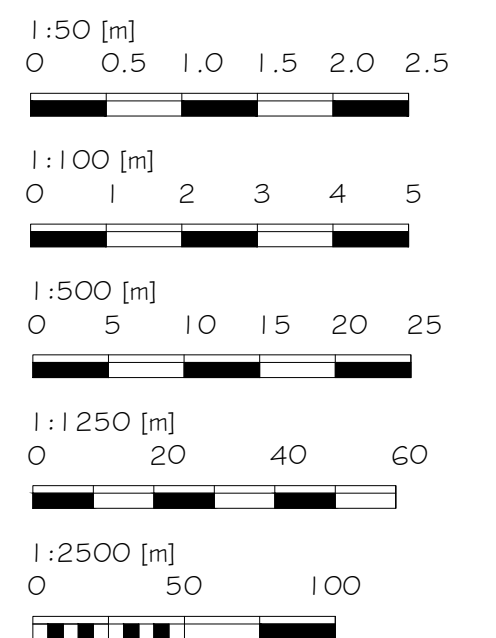

Alex Dawson
www.addraughting.co.uk
alex@addraughting.co.uk
01672 511412
07791 341698



AD DRAUGHTING
ARCHITECTURAL SERVICES

Client	
--------	--

MARY ELLIS

Job Title

EXTENSION AT:
37 MANTON HOLLOW,
MARLBOROUGH,
WILTSHIRE,
SN8 1RR.

Drawing Title

PROPOSED ELEVATIONS AND PLANS

Scale	AS SHOWN
-------	----------

Date	14/01/2026
------	------------

Drawn	AD
-------	----

Drawing No.

1585-02

Rev

F